


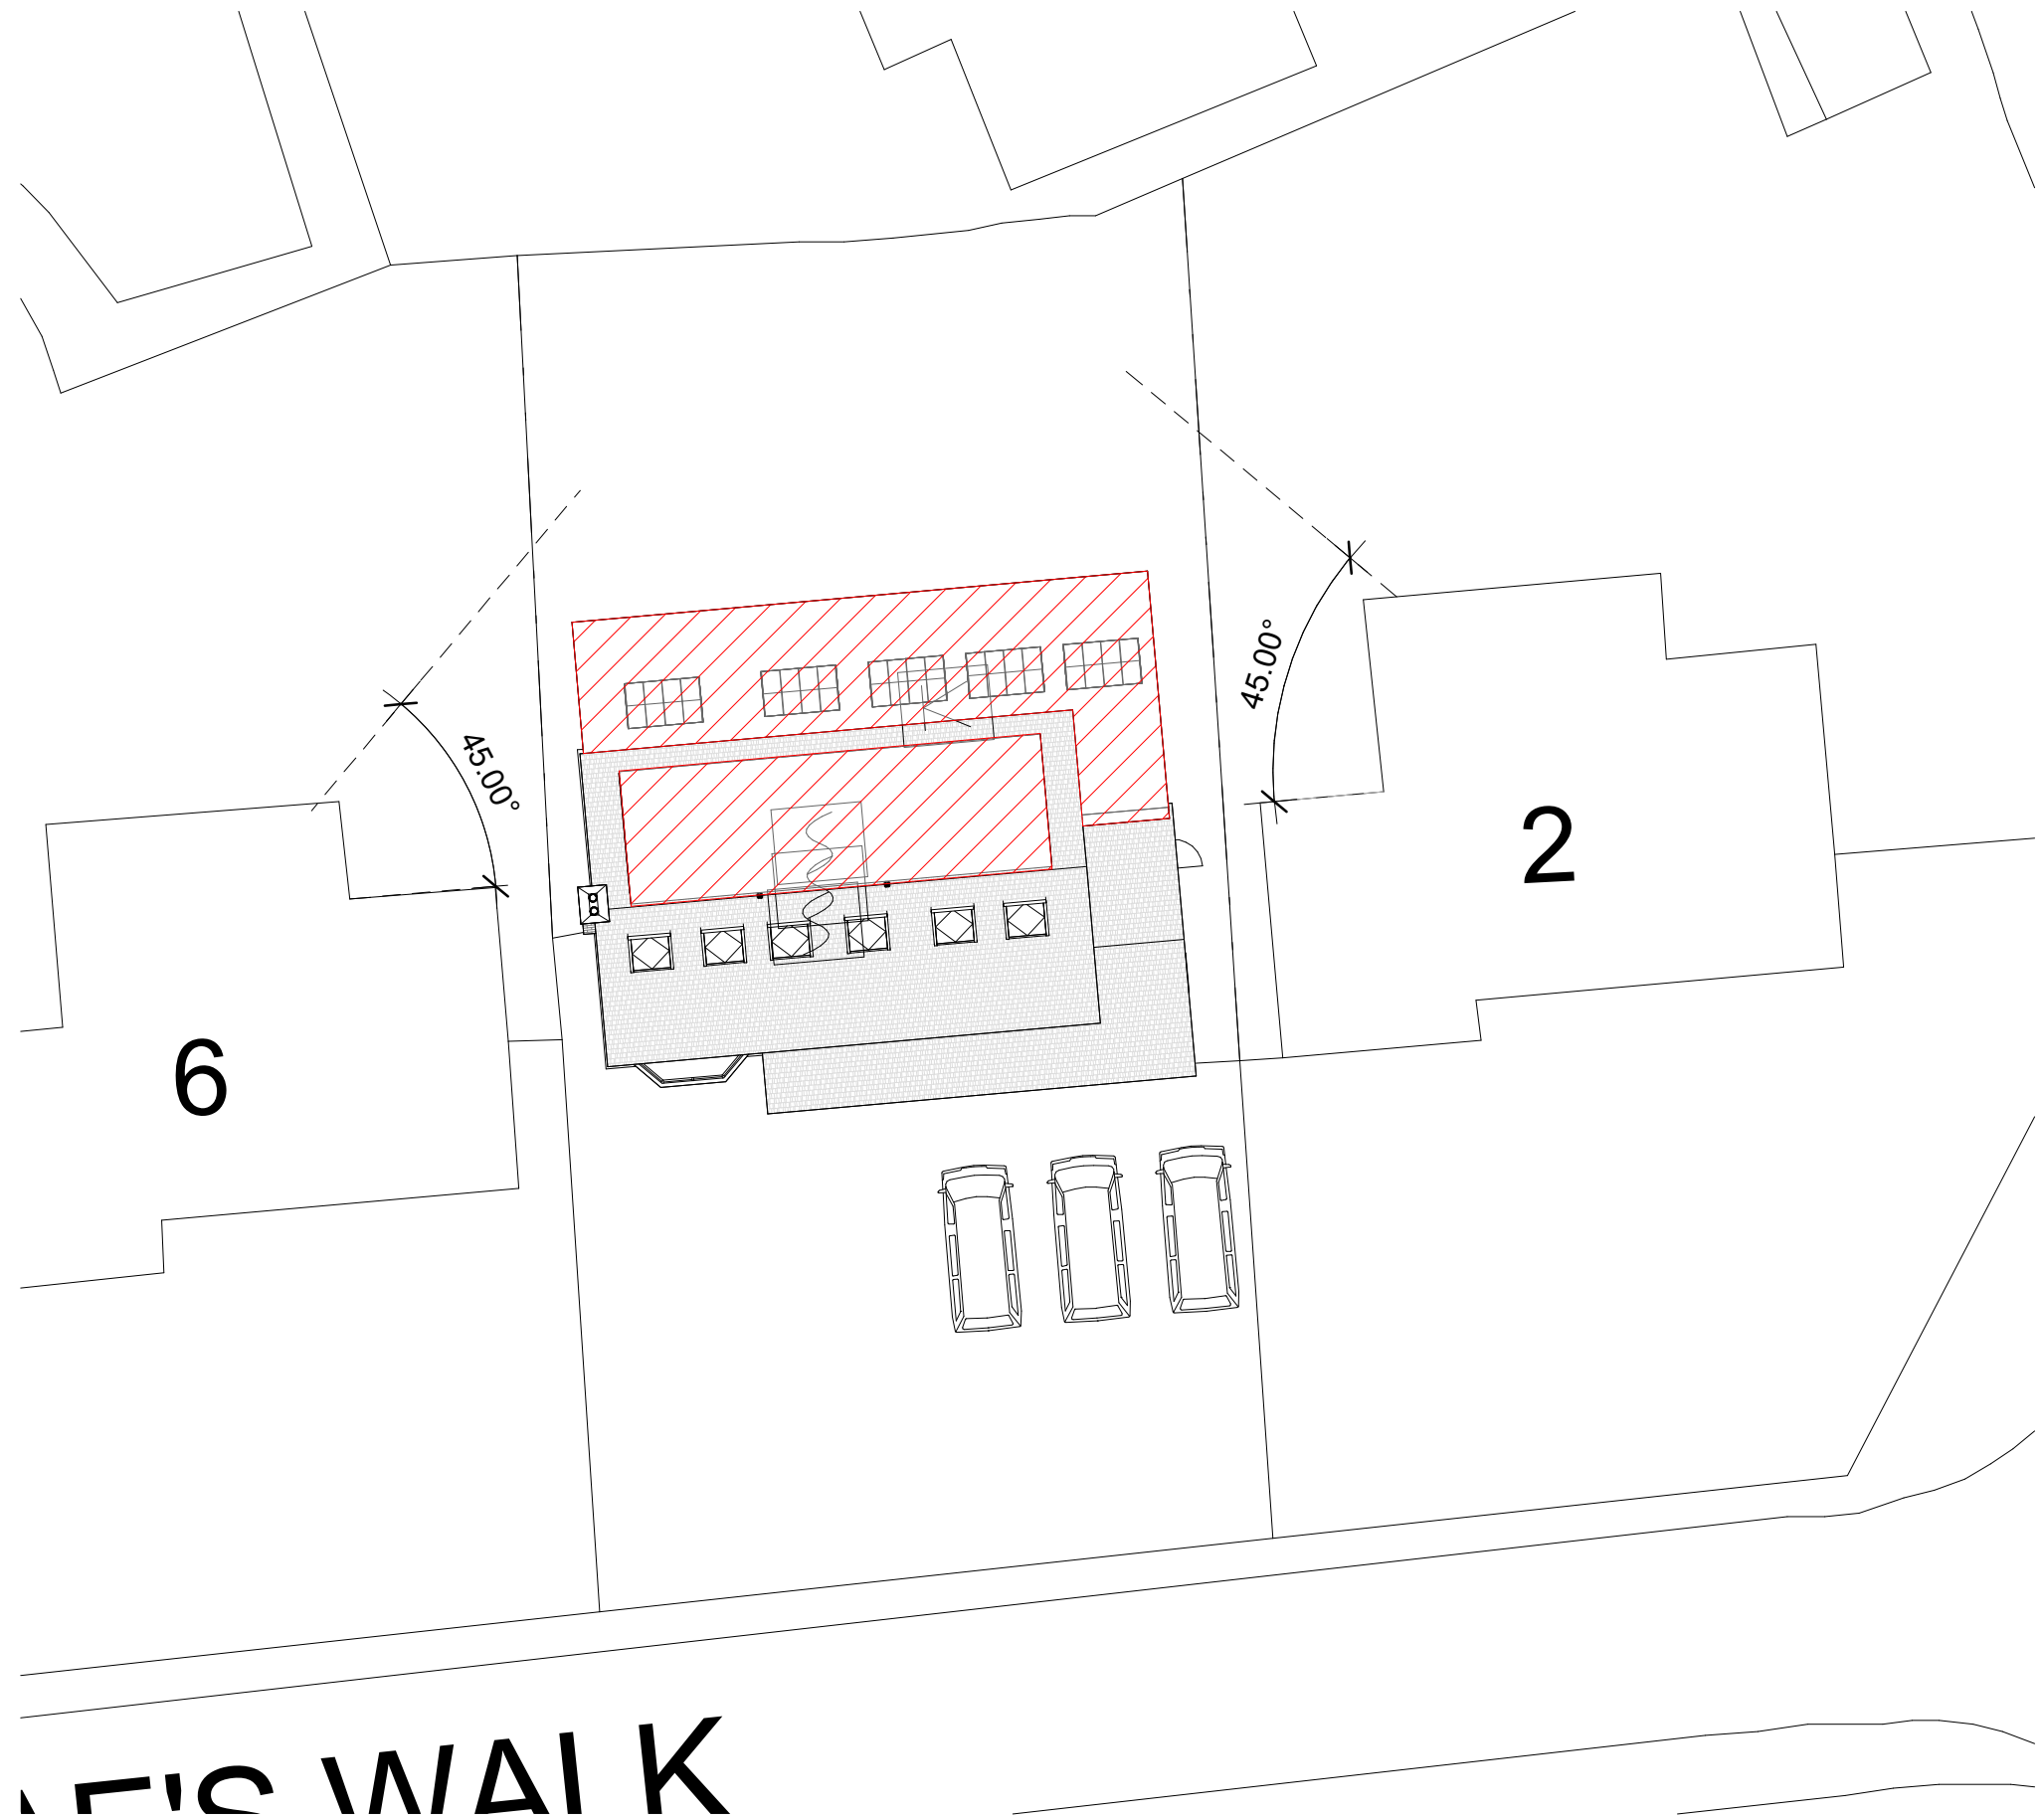

1

Site

1 : 200

Site

22.05.2025



Joanna Goodman
4 McCraes Walk
Wargrave
Reading
Wokingham
RG10 8LN

20/35

T105

Project Status

For BC Approval

Scale @ A3

1 : 200