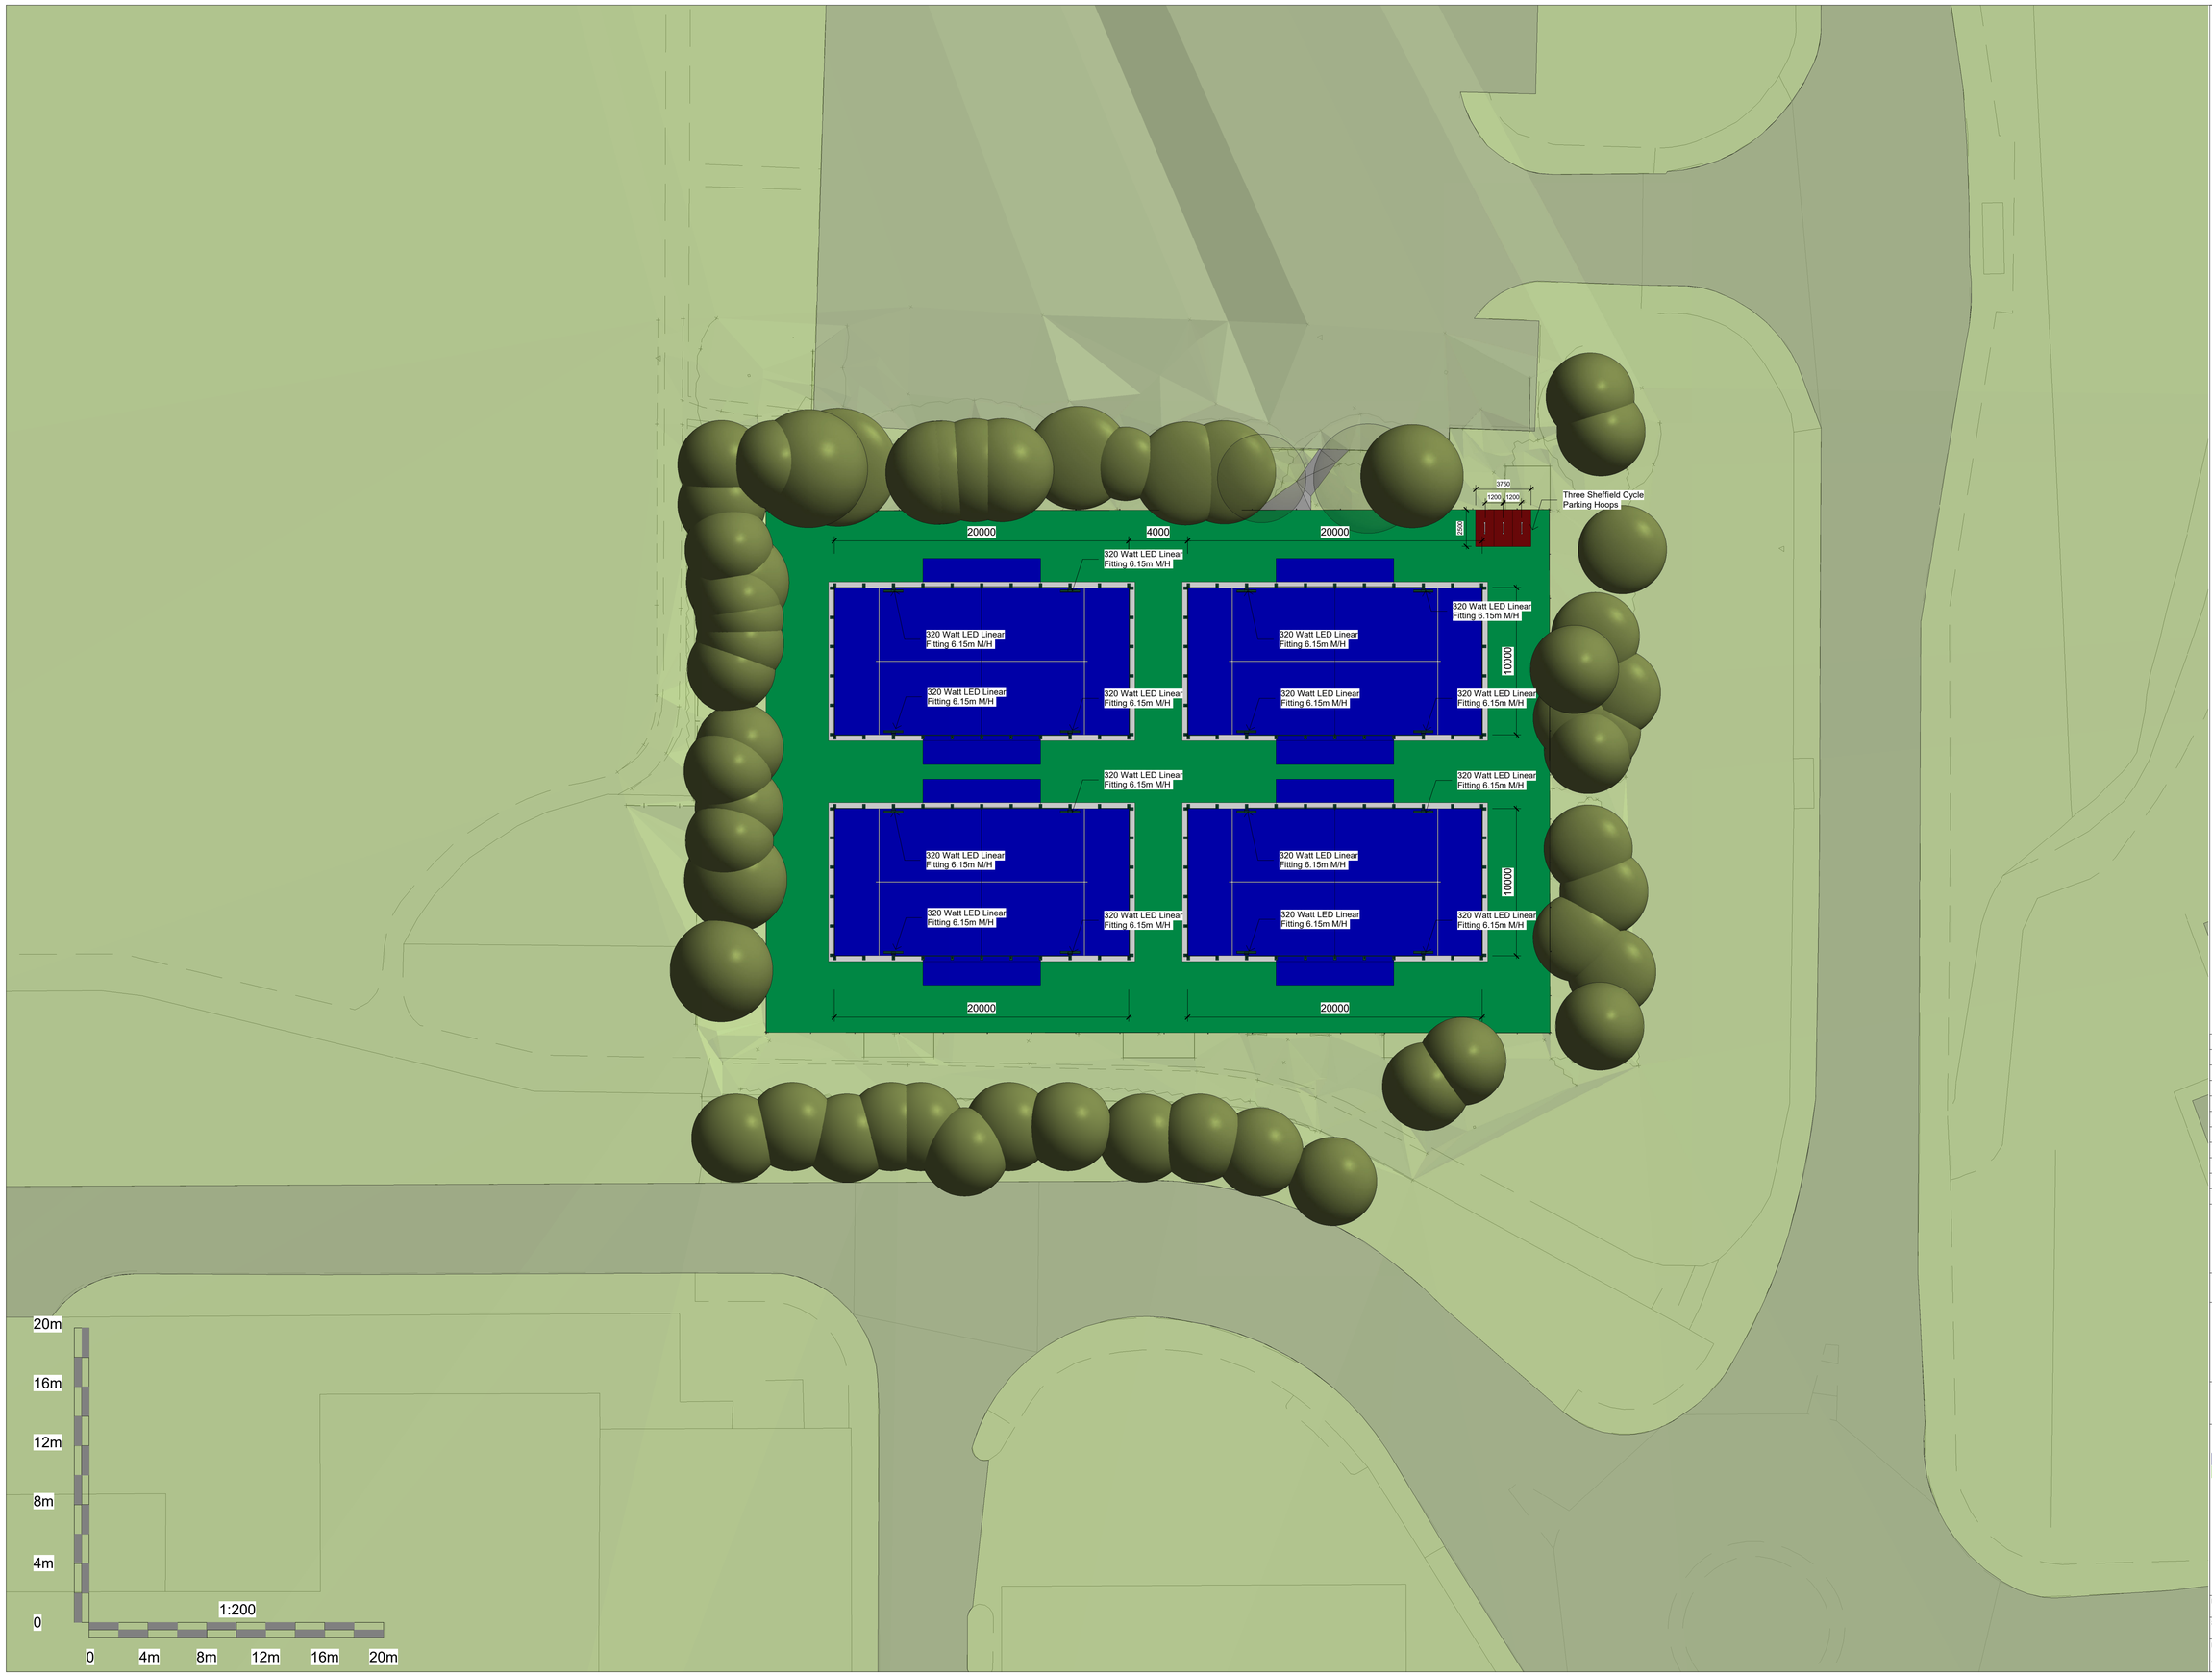

Notes

This is an A1 Drawing at a scale of 1 : 200

Rev	Date	Description
A	30.07.25	Layout
B	01.06.26	Project Scope
C	27.07.26	Pathway
D	23.09.26	Three Sheffield Cycle Hoops

SITE LOCATION
Loddon Valley Leisure Centre
Rushey Way
Lower Earley
BERKSHIRE. RG6 4GD.

PROJECT
Four Floodlit Padel Courts

CLIENT
Places Leisure Limited

DRAWING TITLE
Proposed Layout

SPORTSFACILITY PLANNING&DESIGNLTD

39 Hemwood Road, Windsor, Berkshire, SL4 4YX
Telephone: (01753) 850123 Mob: 07770 366259
Email: office@sfpad.co.uk

CONSULTANCY SERVICES

DRAWN BY	CHECKED BY	
L.West	S.F.P.D.	
SCALE	DATE	REVISION NO.
1 : 200	30.07.25	D

DRAWING NUMBER
2023 CAS 051 02 014 D