



39 Gorse Ride North Block Plan

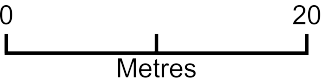

Plan Produced for: Orla Hogan  
Date Produced: 29 Jun 2026  
Plan Reference Number: TQRQM26180185920893  
Scale: 1:500 @ A4

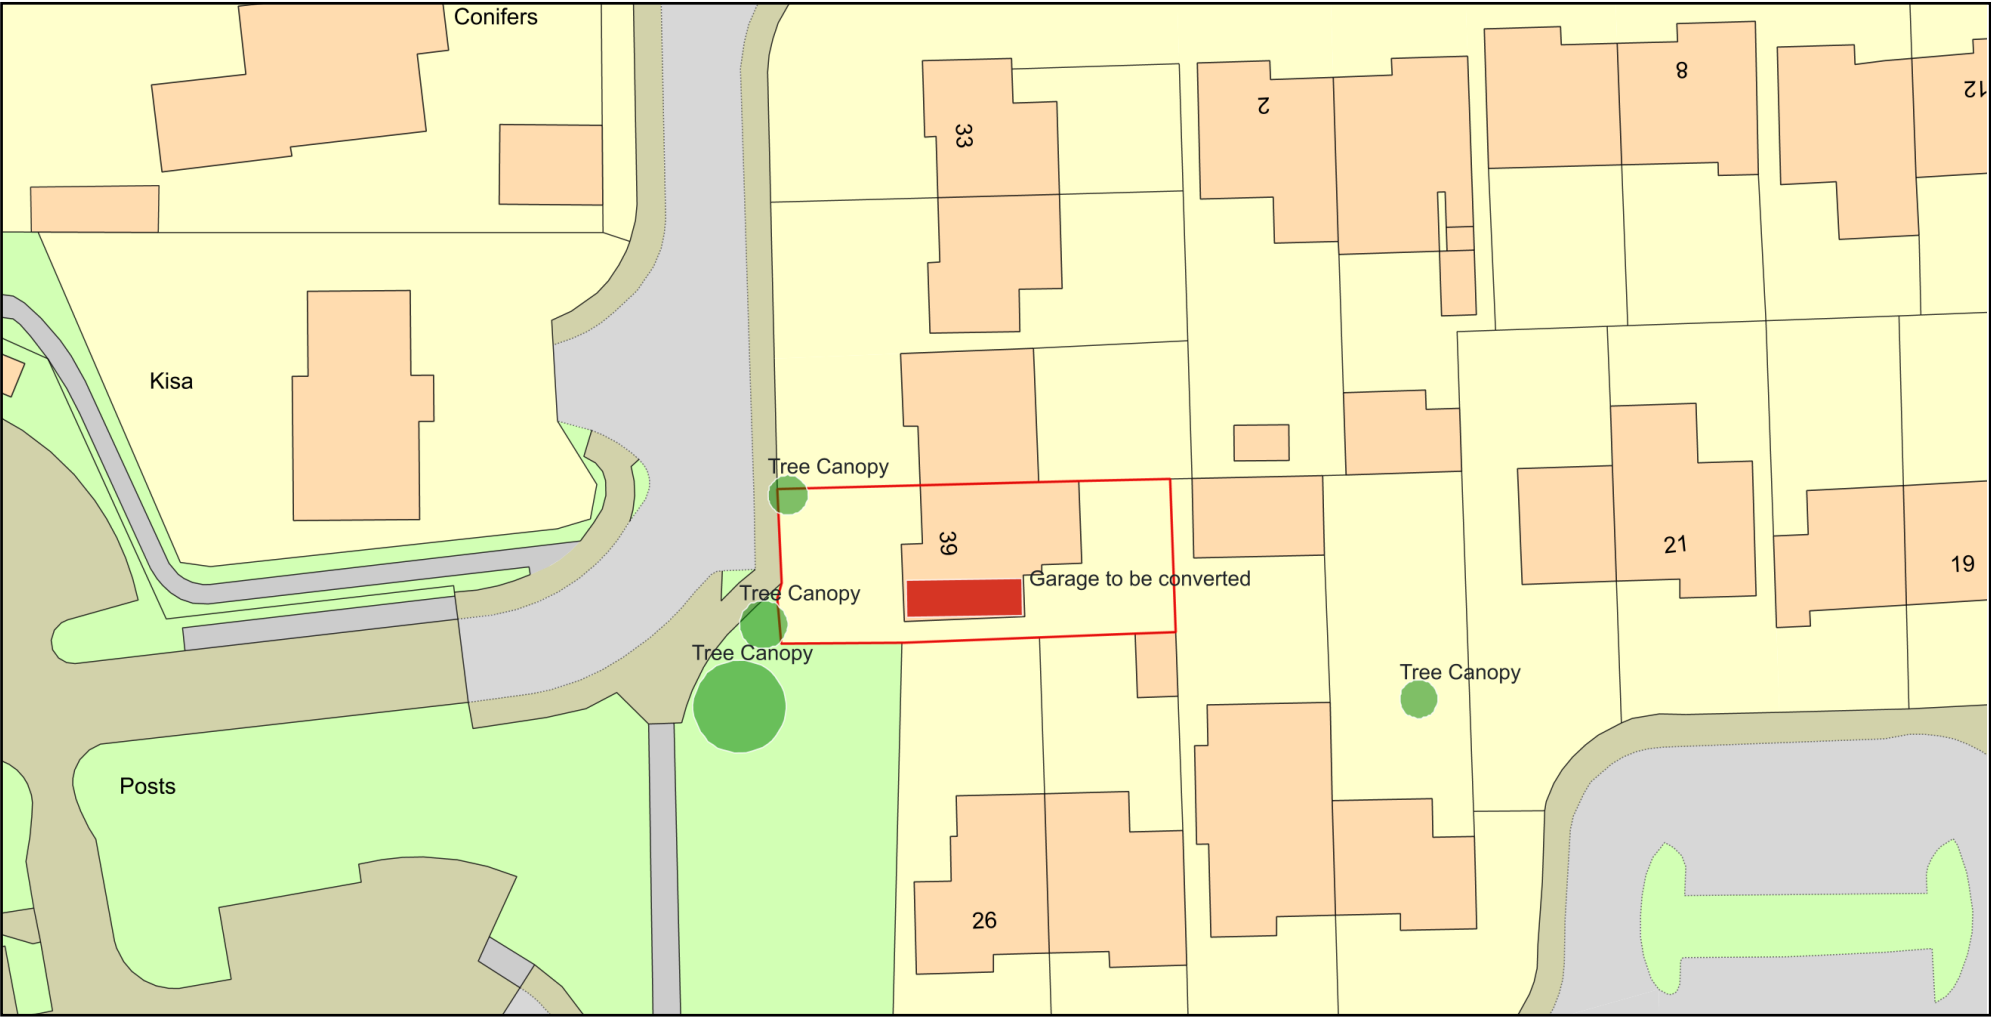