




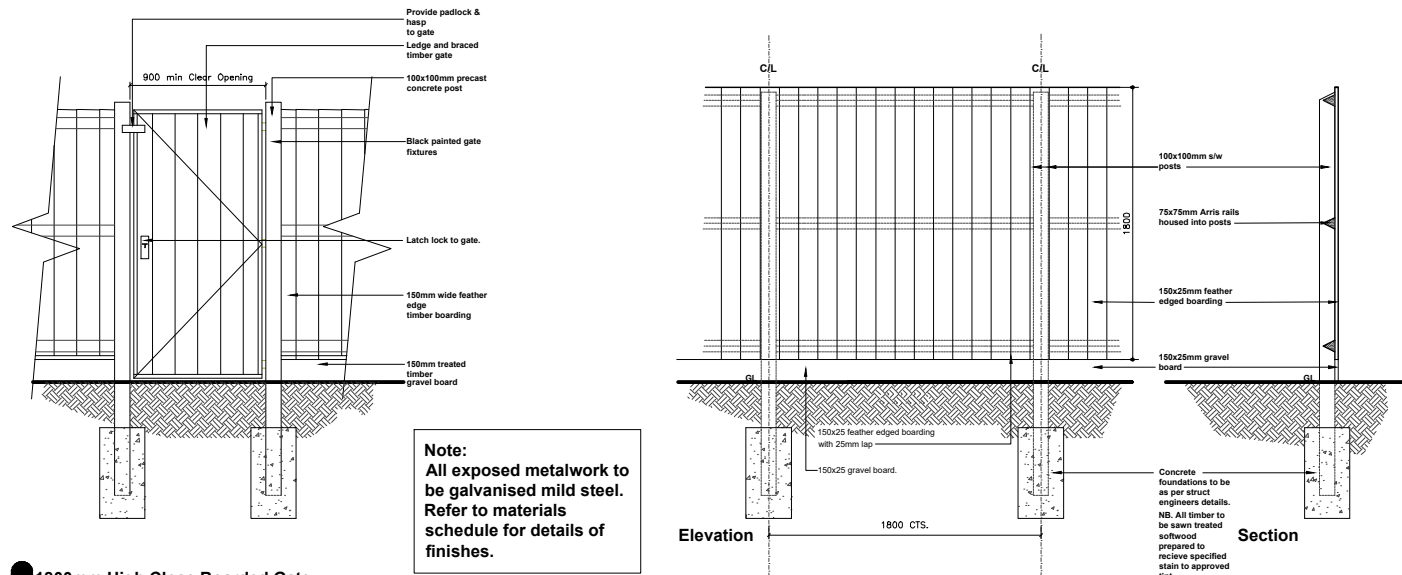


1800mm High Close Boarded Gate

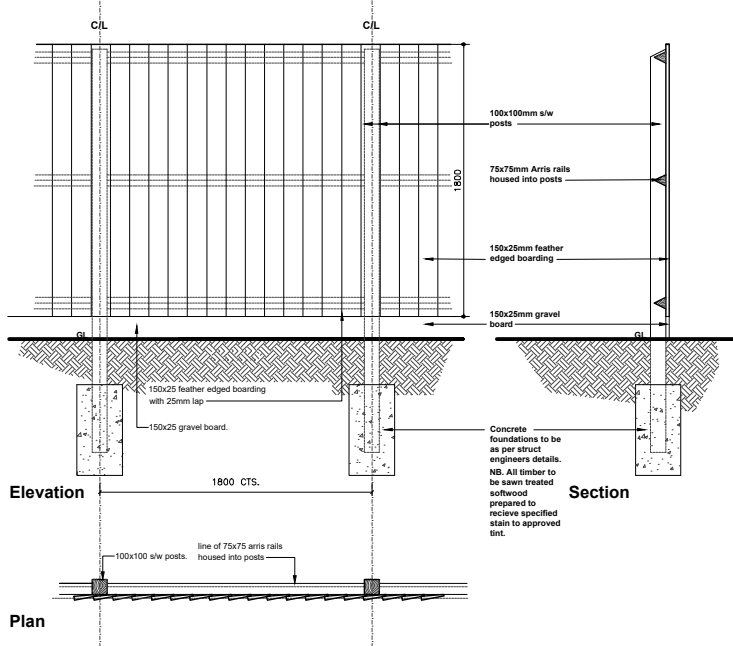


Close Boarded Fence

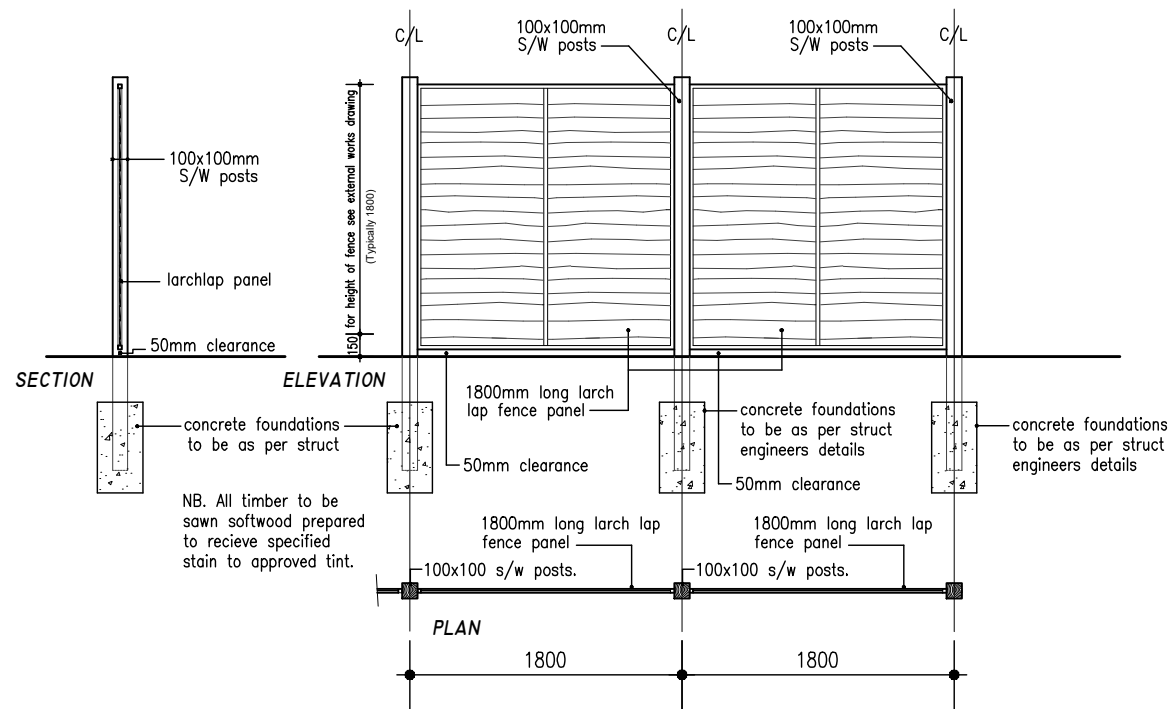


1800mm High Larch Lap Fence

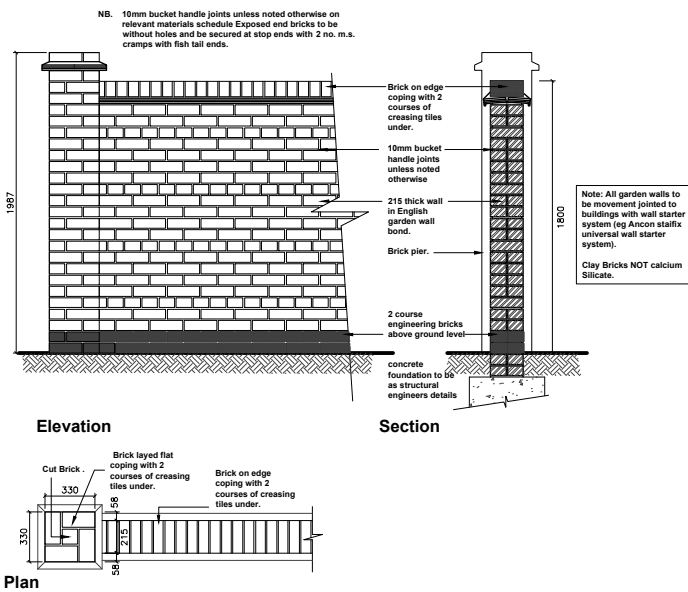


1800mm High Brick Screen Wall Details

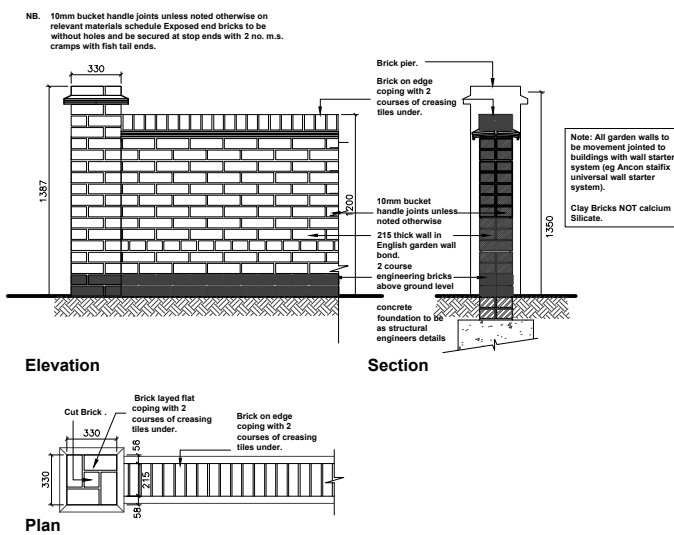



1200mm High Brick Screen Wall Details

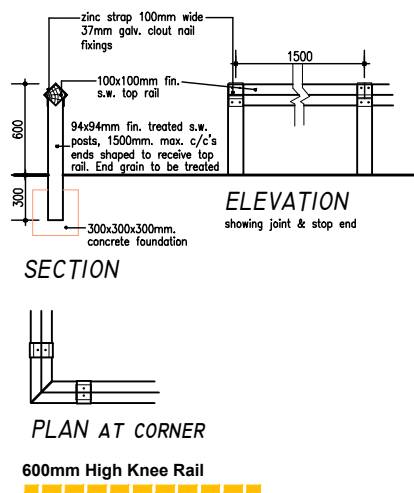


600mm High Knee Rail

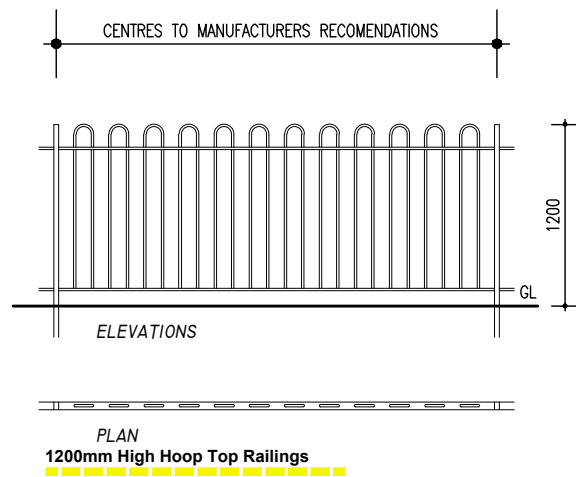


1200mm High Hoop Top Railings

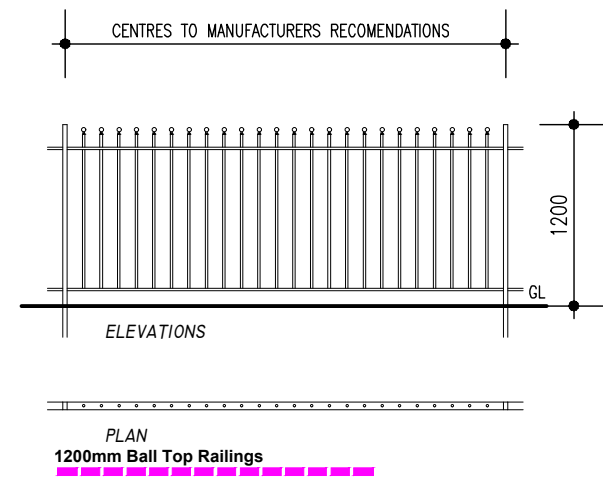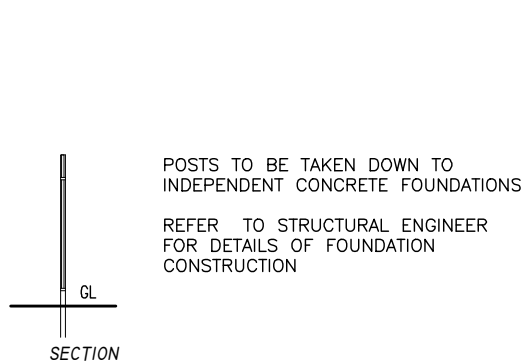

1200mm High Ball Top Railings

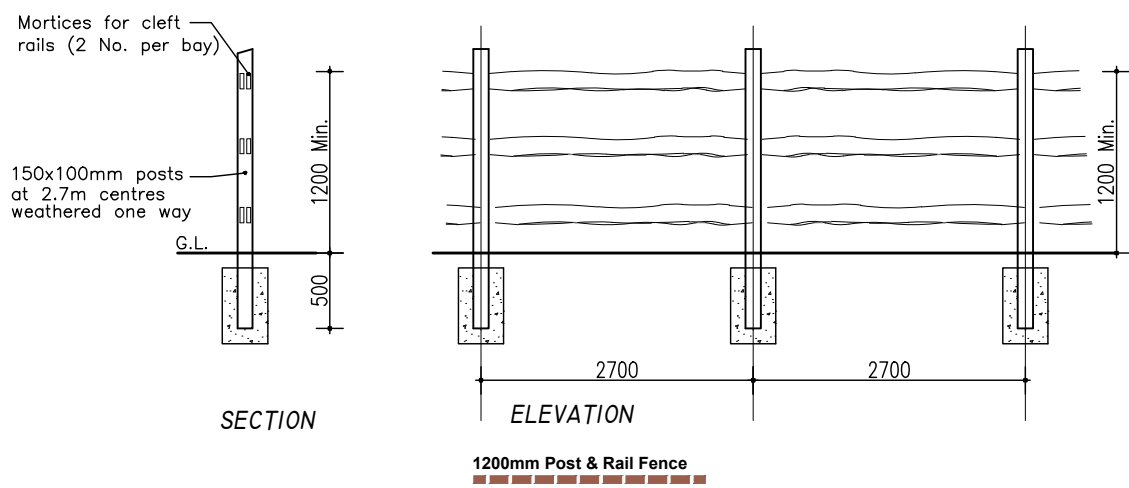

1200mm Post & Rail Fence

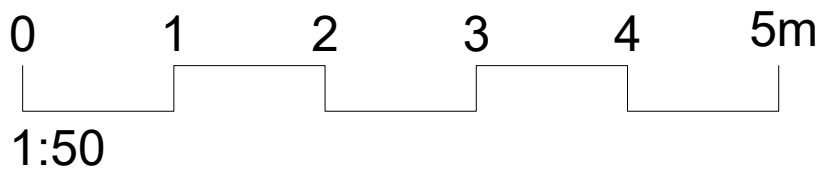

Note:
This drawing should be read in conjunction with
Drawing No: P1905.R07.R13.07-B Proposed Enclosures Layout.

Rev.	Date	Description	Drawn	Checked
Client				
				
Project				
SOUTH WOKINGHAM				
PHASE R07 & R13				
Drawing Title				
PROPOSED				
ENCLOSURES DETAIL				
Scale	1:50 @ A2	Drawn	SR	Checked DGP
Date	MARCH 2026	File	P1905.R07.R13.00Drawing Status	
Drg.No.	P1905.R07.R13.24	Rev.	PLANNING	
AAP Architecture Ltd				
Unit A, Monument Business Centre, Monument Way East, Woking, Surrey GU21 5LG				
T 01483 727345 E projects@aap-arc.co.uk W aap-arc.co.uk				
Under the Intellectual Property Act 2014, this drawing is the copyright of AAP Architecture Ltd.				