



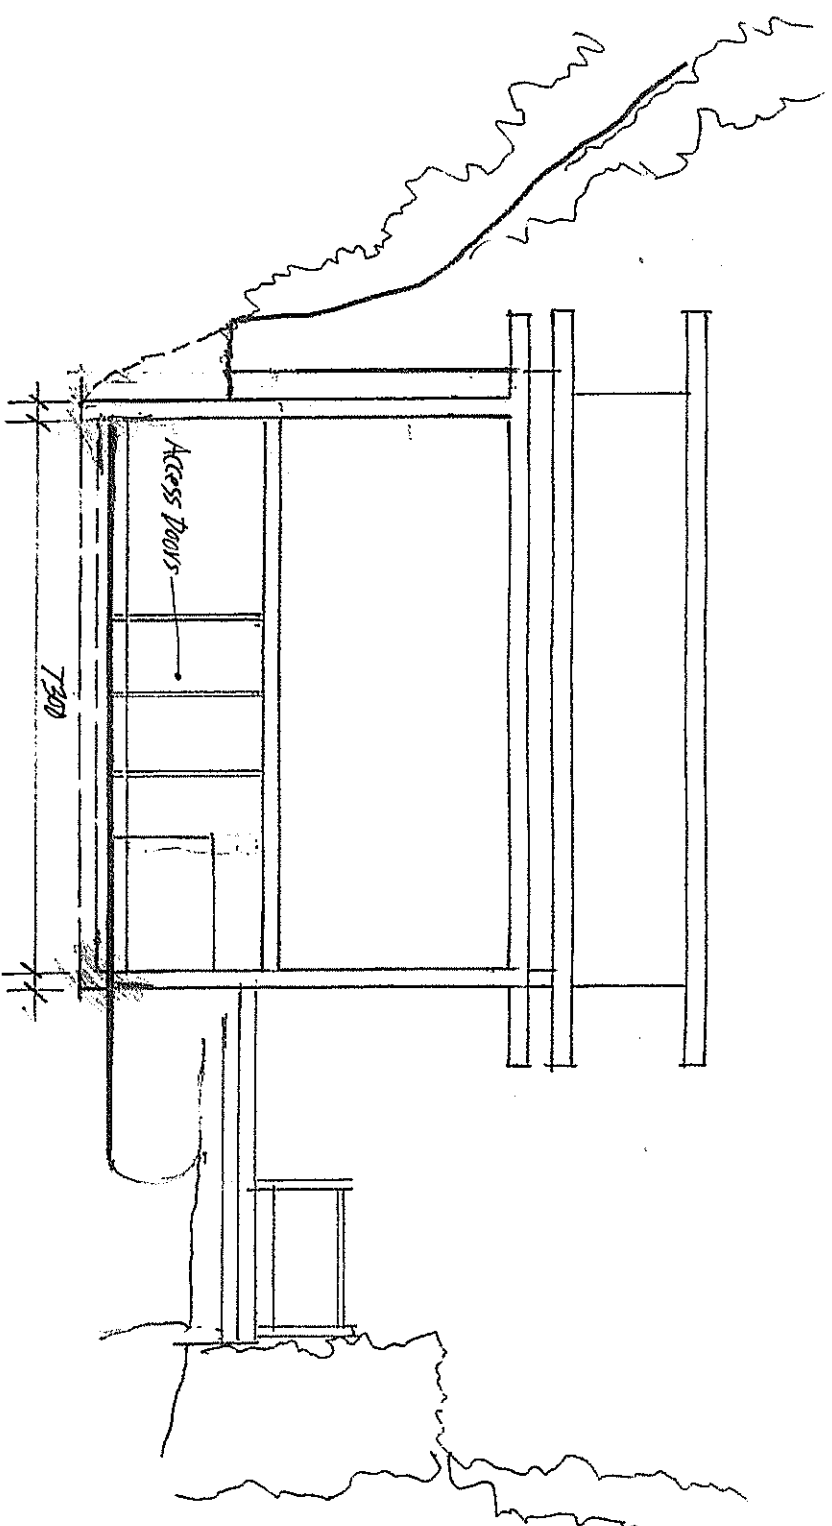

Section Through the Proposed Storage Area

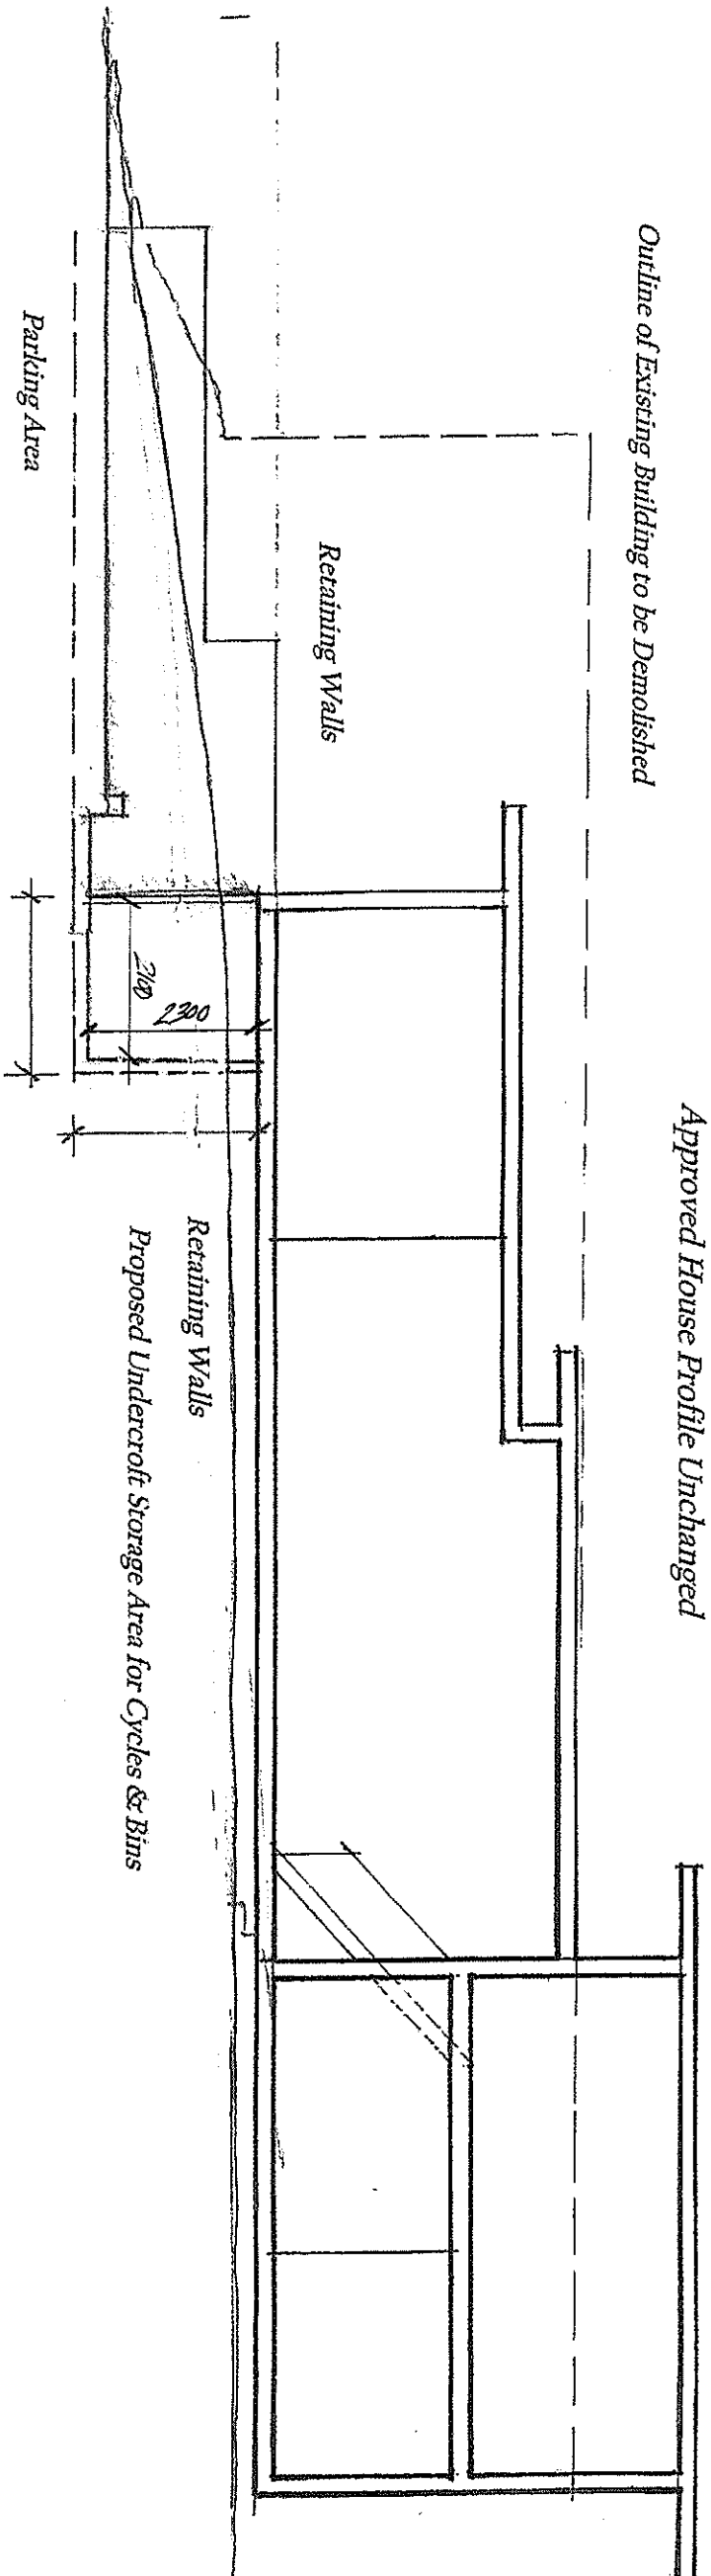

Section Through the Length of the Proposed Building

Proposed New House, Marron Remise Hemmeton Lane Wargrave



Dwg. TKL/25/1A B