




SECOND FLOOR PLAN

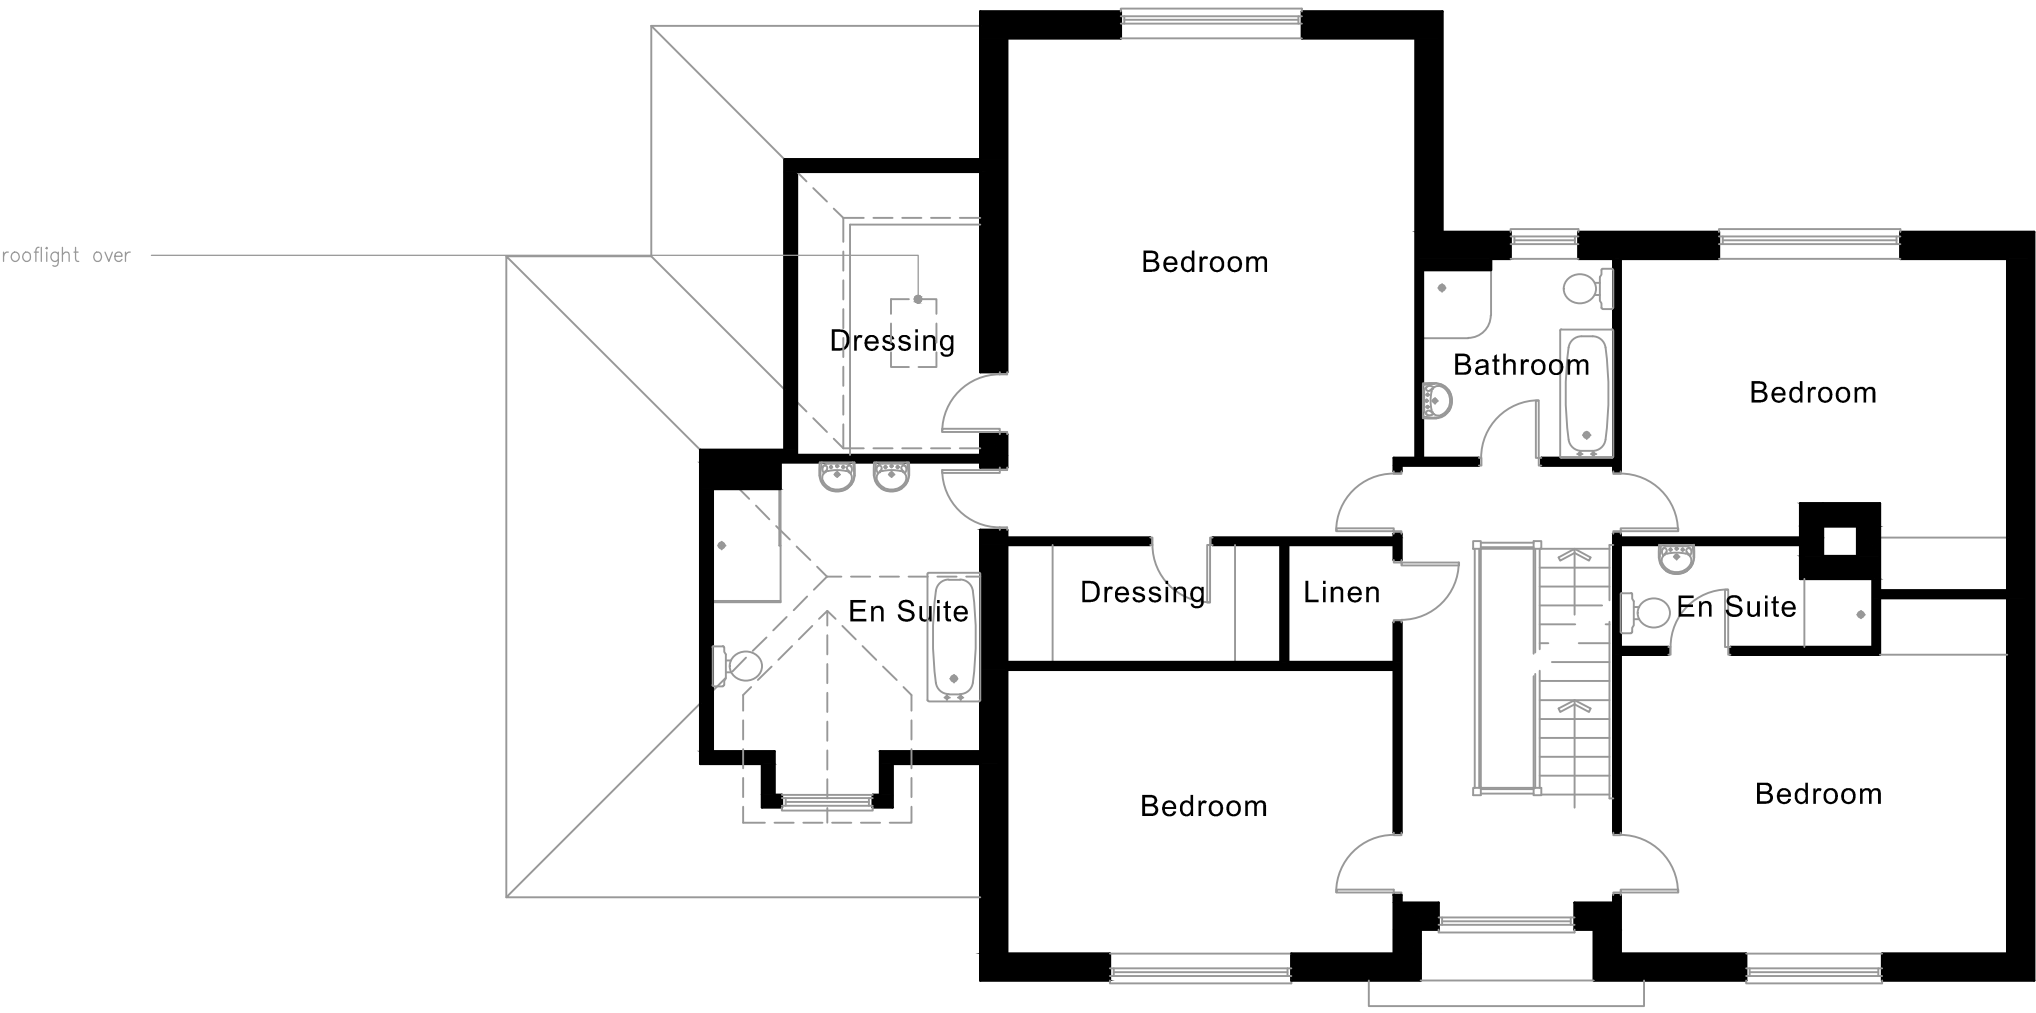


FIRST FLOOR PLAN

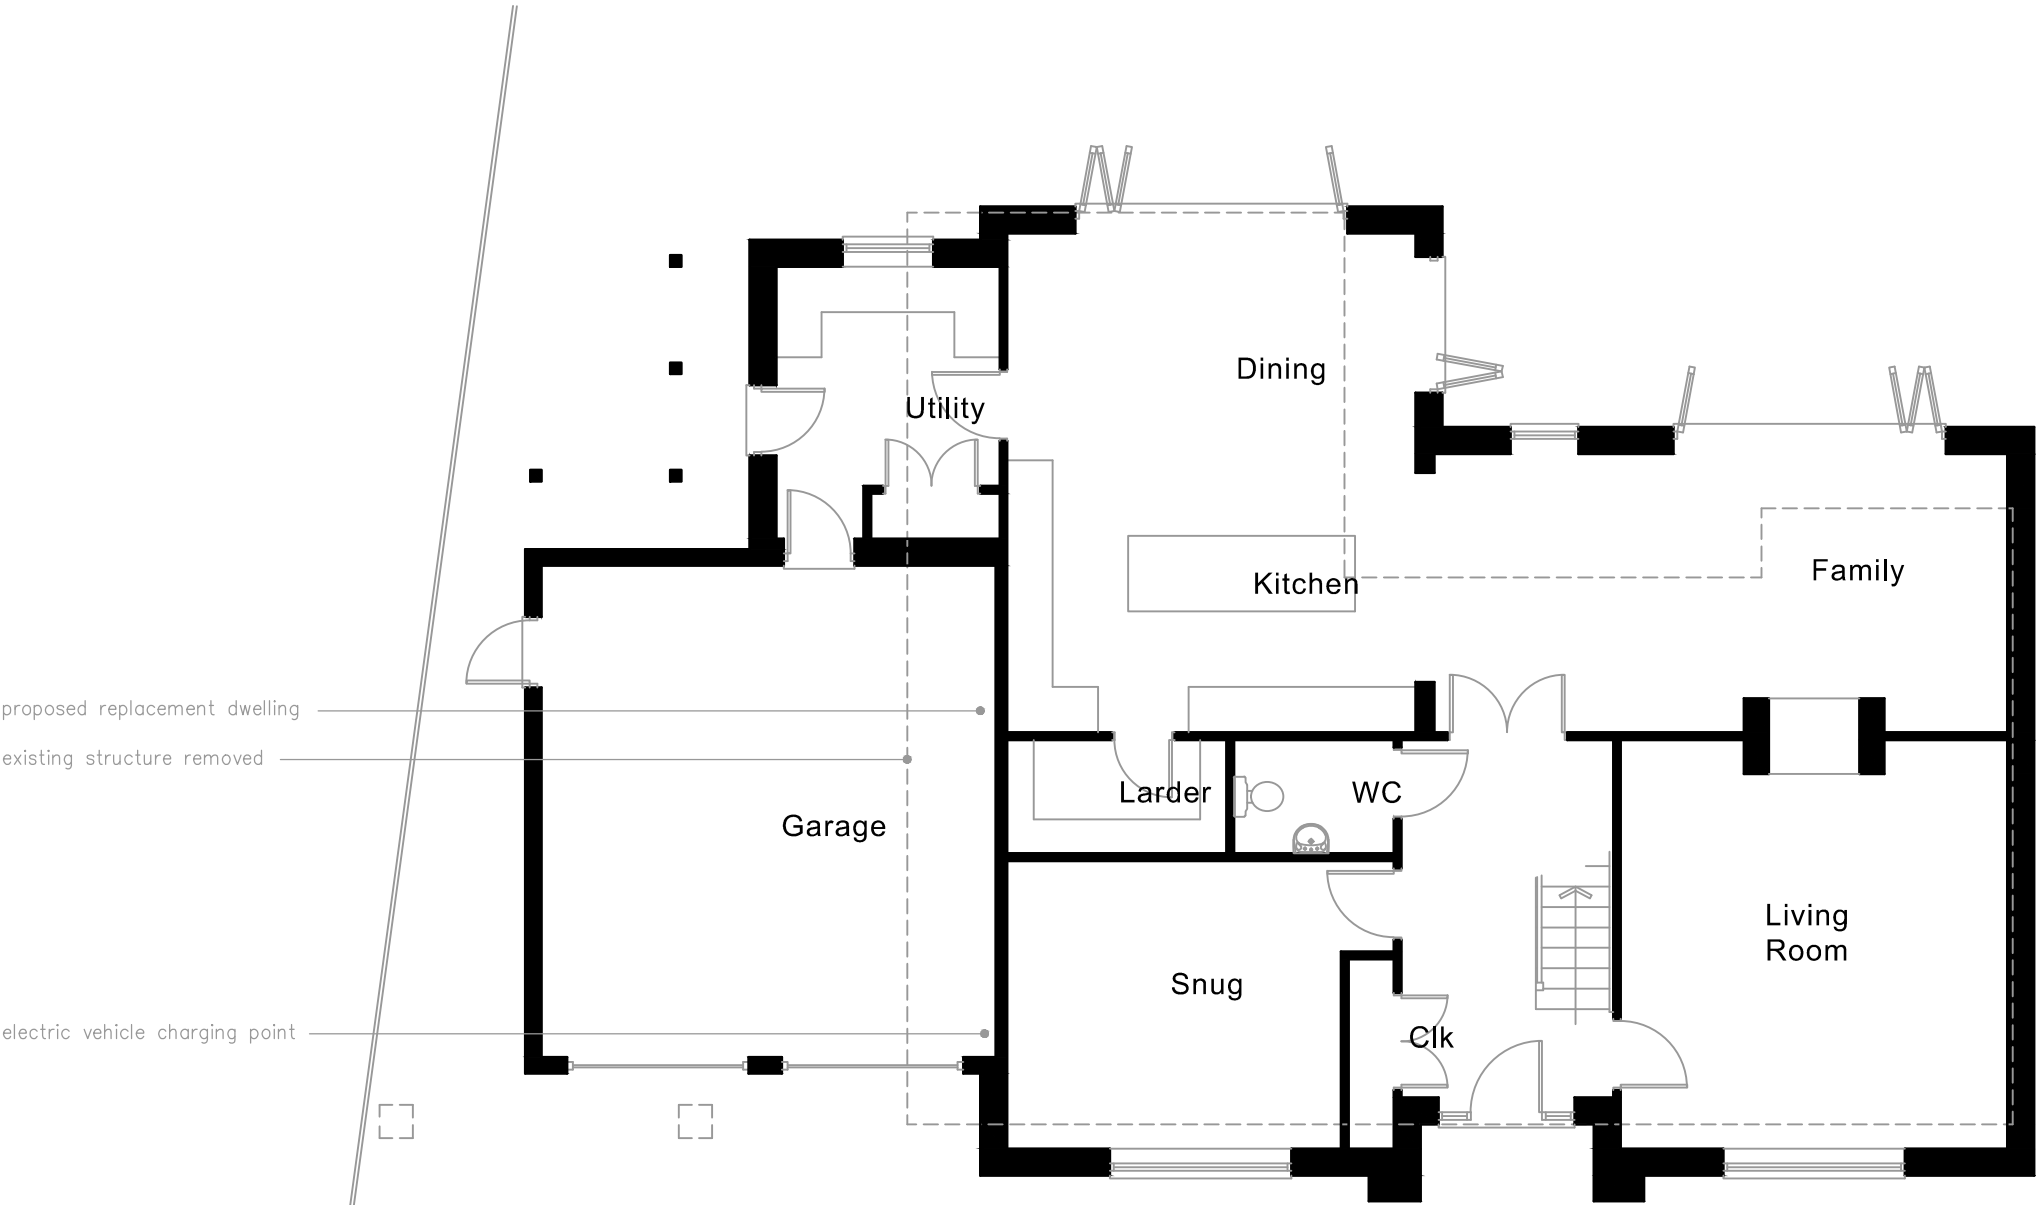


GROUND FLOOR PLAN

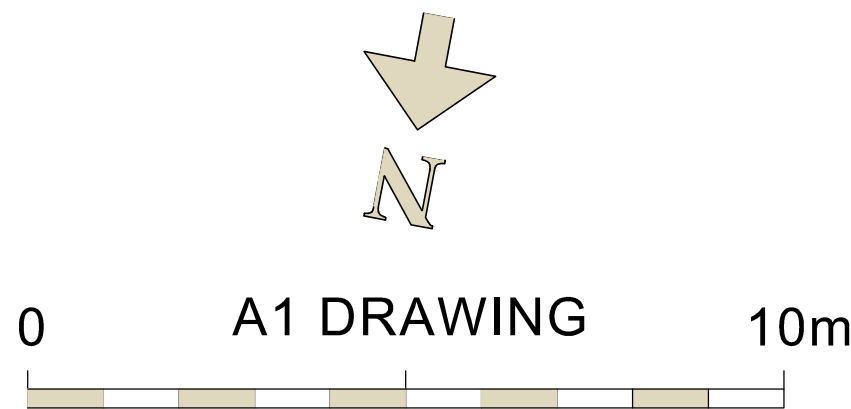

ROOF PLAN

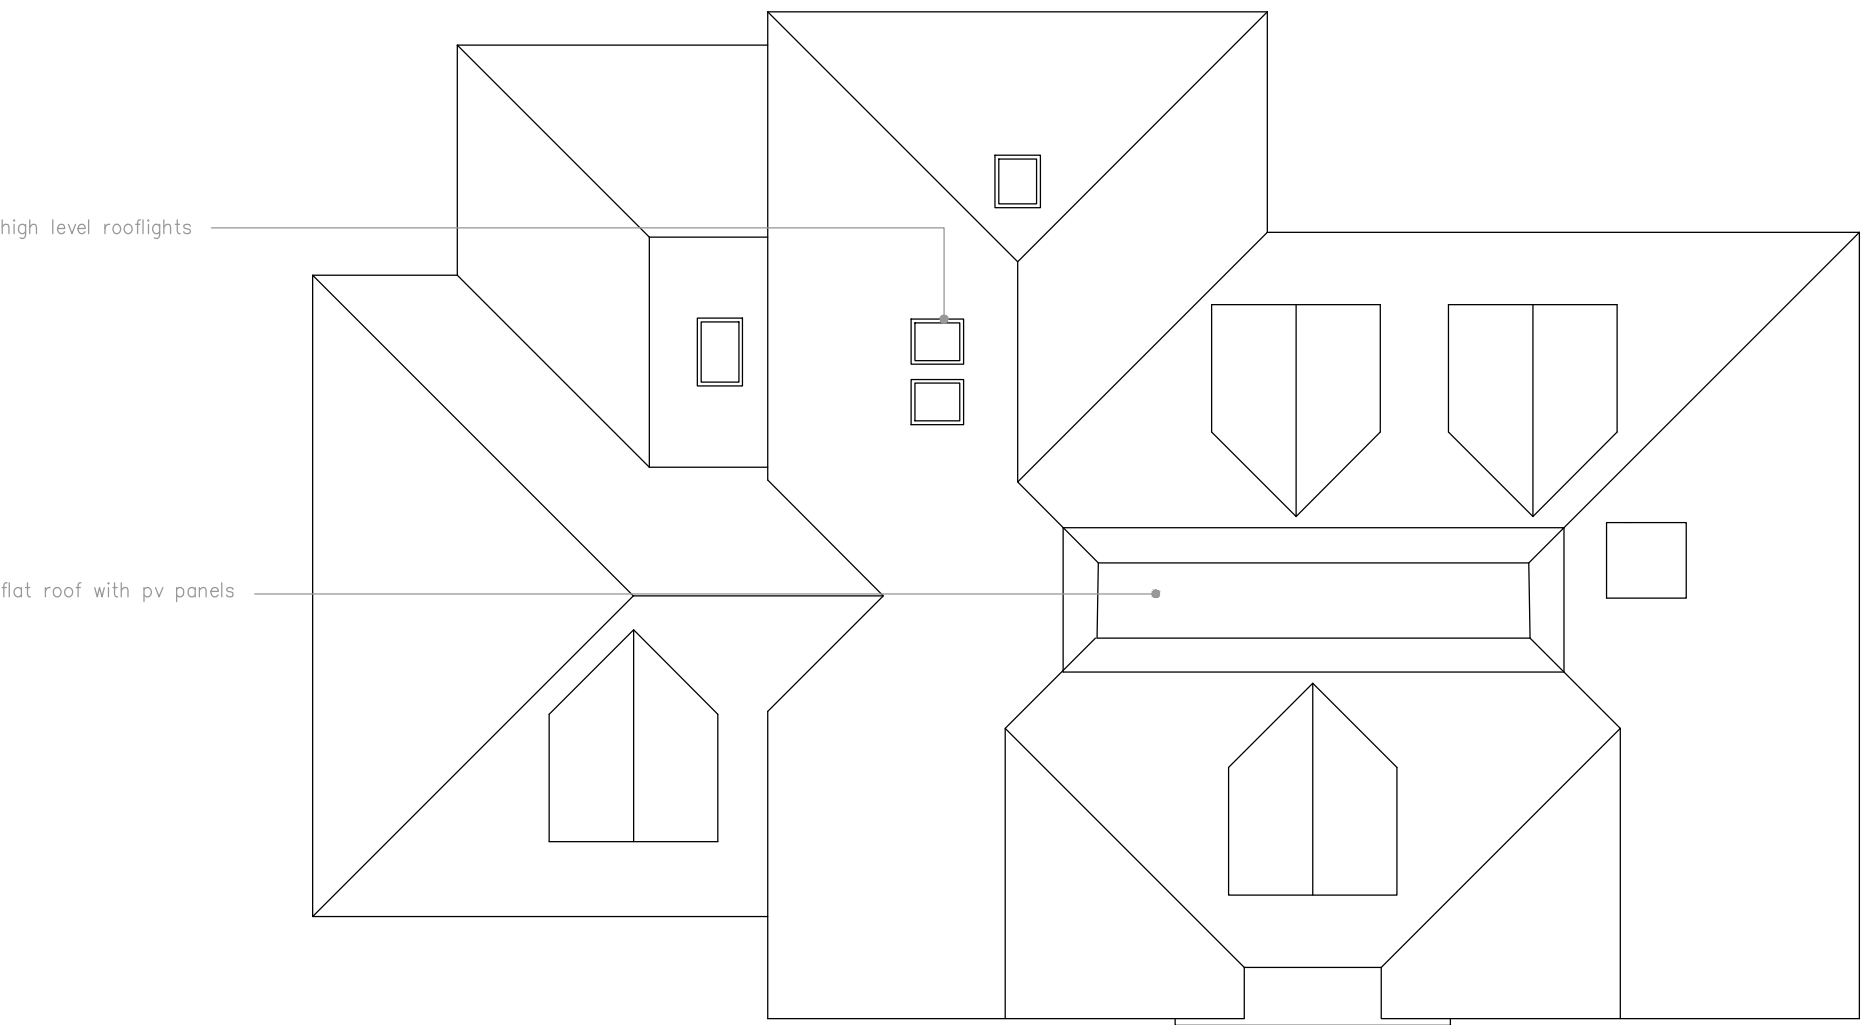

SECOND FLOOR PLAN

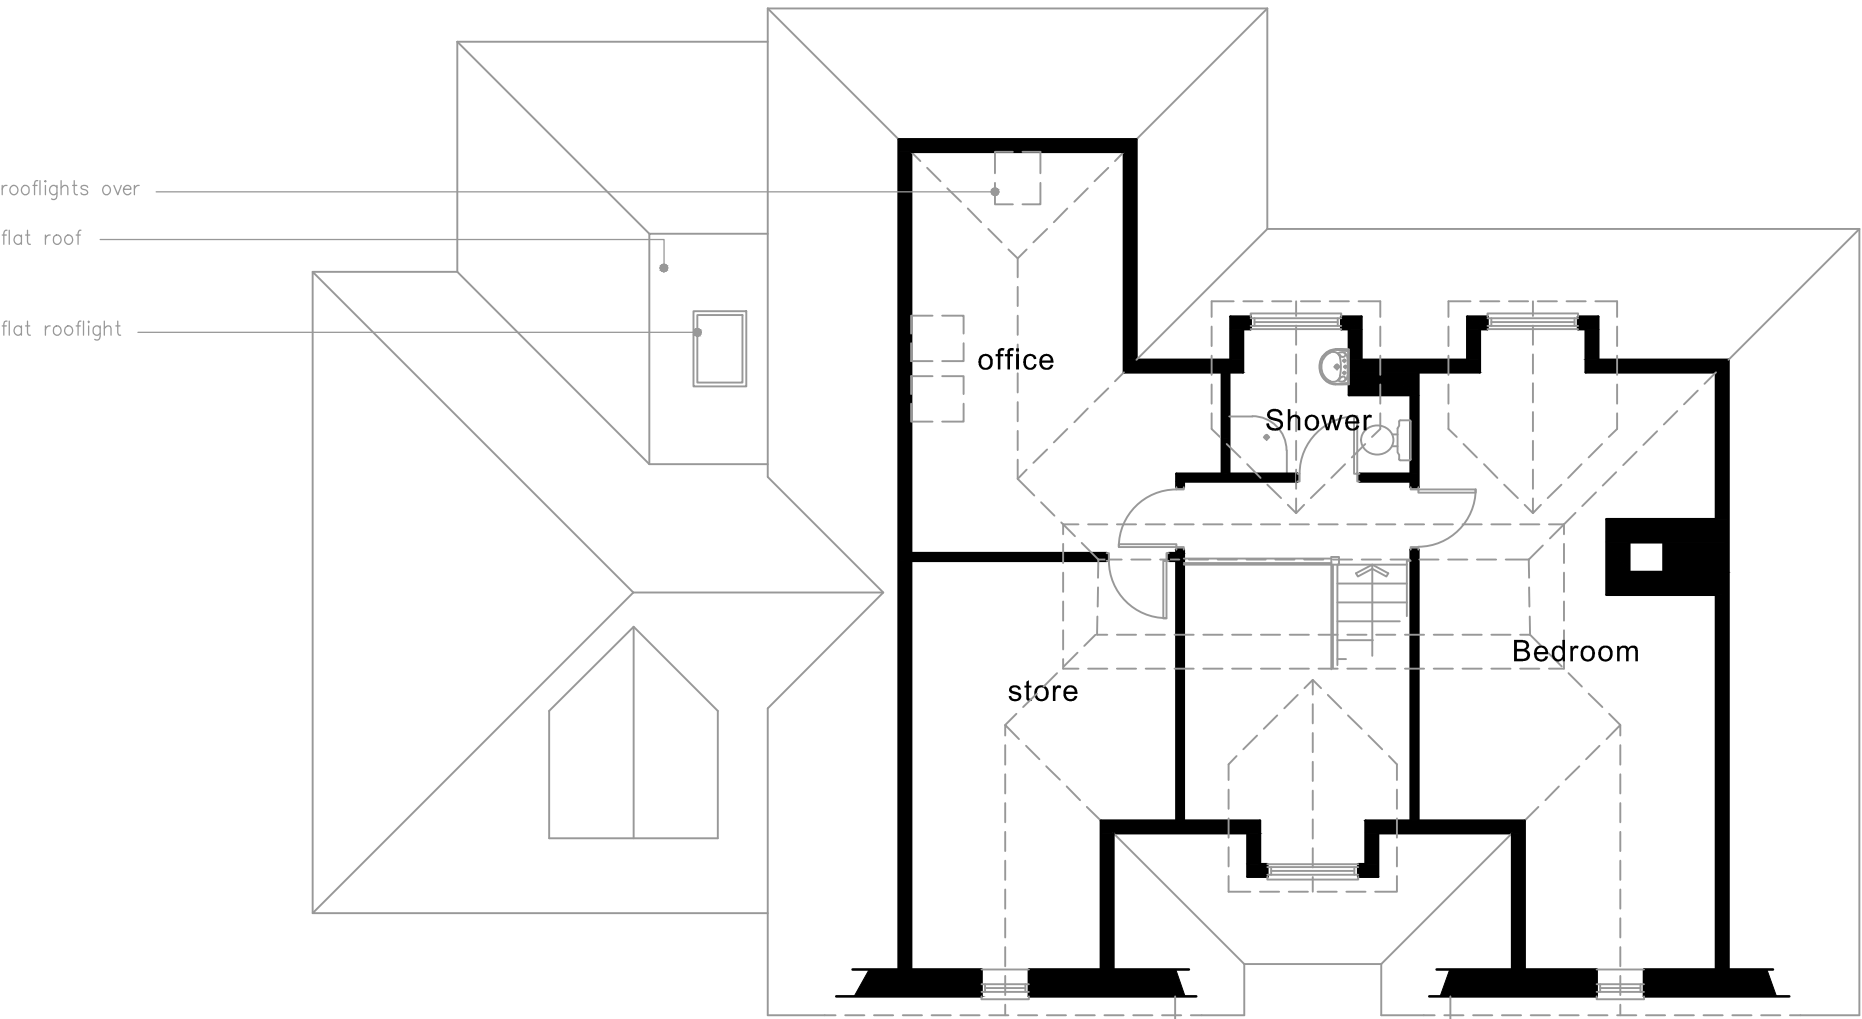

DO NOT SCALE FROM THIS DRAWING. VERIFY ALL DIMENSIONS BEFORE SETTING OUT, COMMENCING WORK OR MAKING ANY SHOP DRAWINGS. REPORT ANY DISCREPANCIES TO SUPERVISING OFFICER IMMEDIATELY. COPYRIGHT ©

Rev	Description	Date
A	GARAGE INTERNAL WALL REALIGNED	SEPT'25
B	ELECTRIC VEHICLE CHARGING	OCT'25