


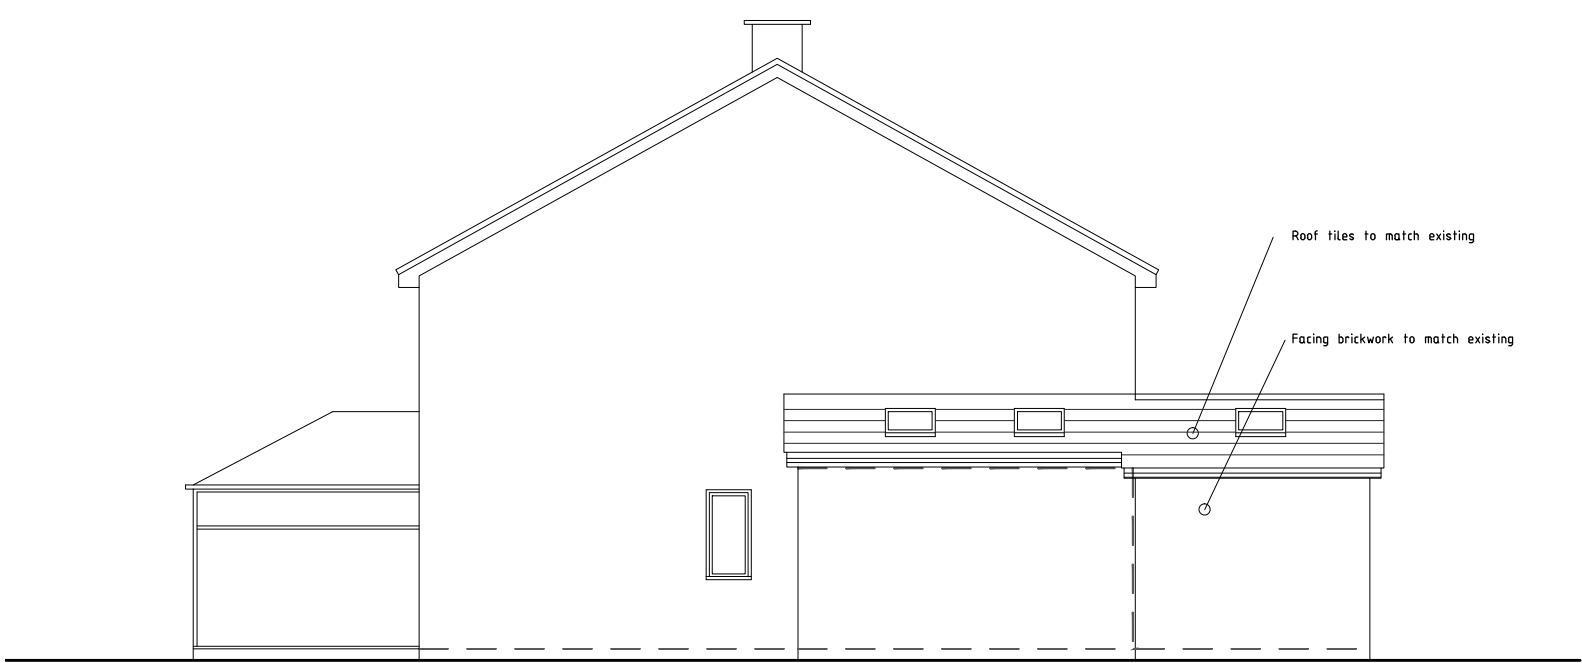


Side Elevation 1 :100



Side/ Section Elevation 1 :100

Side Elevation 1 :100

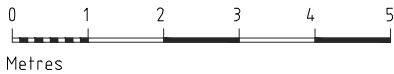

B	19-8-25	study roof amended
	Date	Revision
© copyright		
Client		
Rachel Woollett		
Job Title		
20 Rosemary Avenue, Earley, RG6 5YQ.		
Drawing Title		
Scheme Proposals Side Elevations/ sections		
Scale		
AS @ A3		
Date		Drawn by
Aug 2025		JRB
Drawing No.		Rev.
P 03		B