




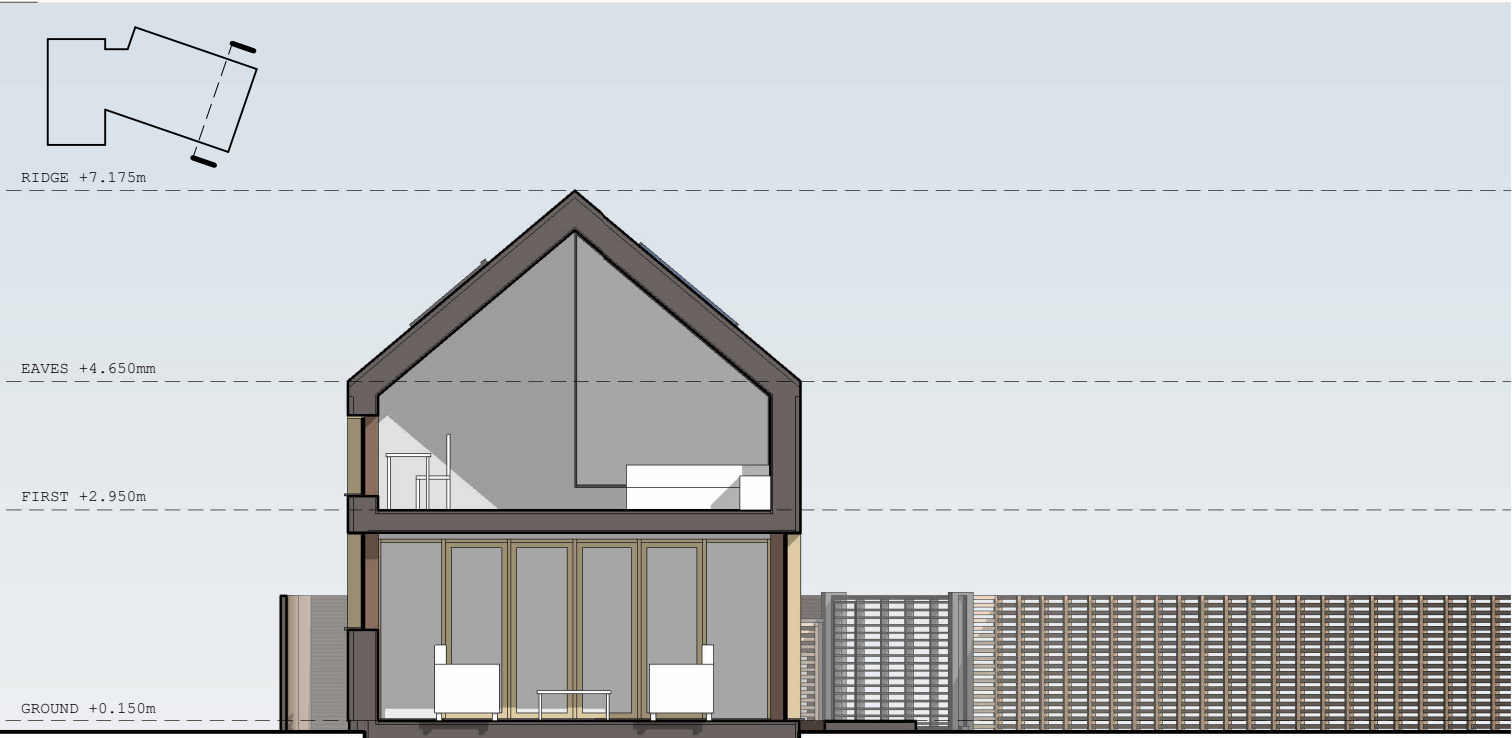


01 Section AA

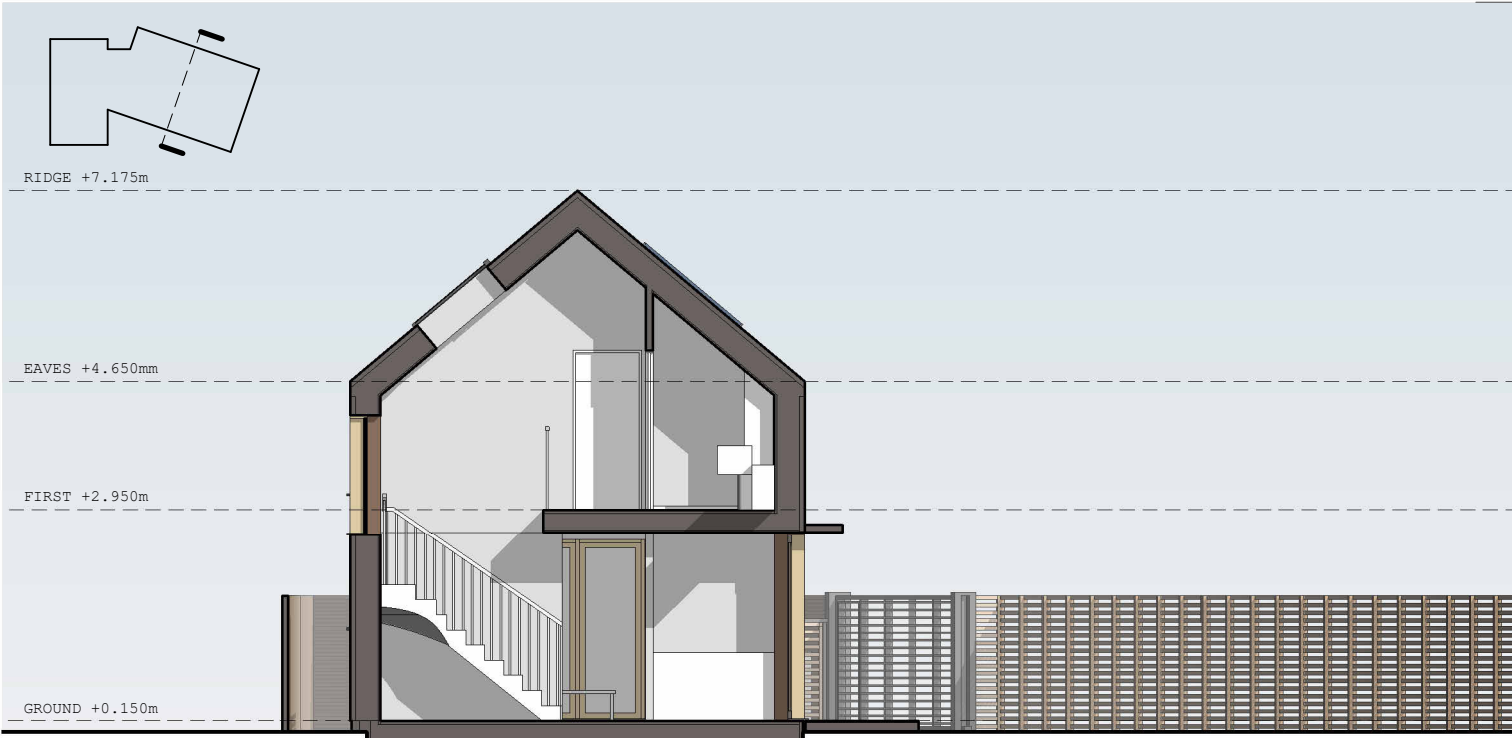

02 Section BB

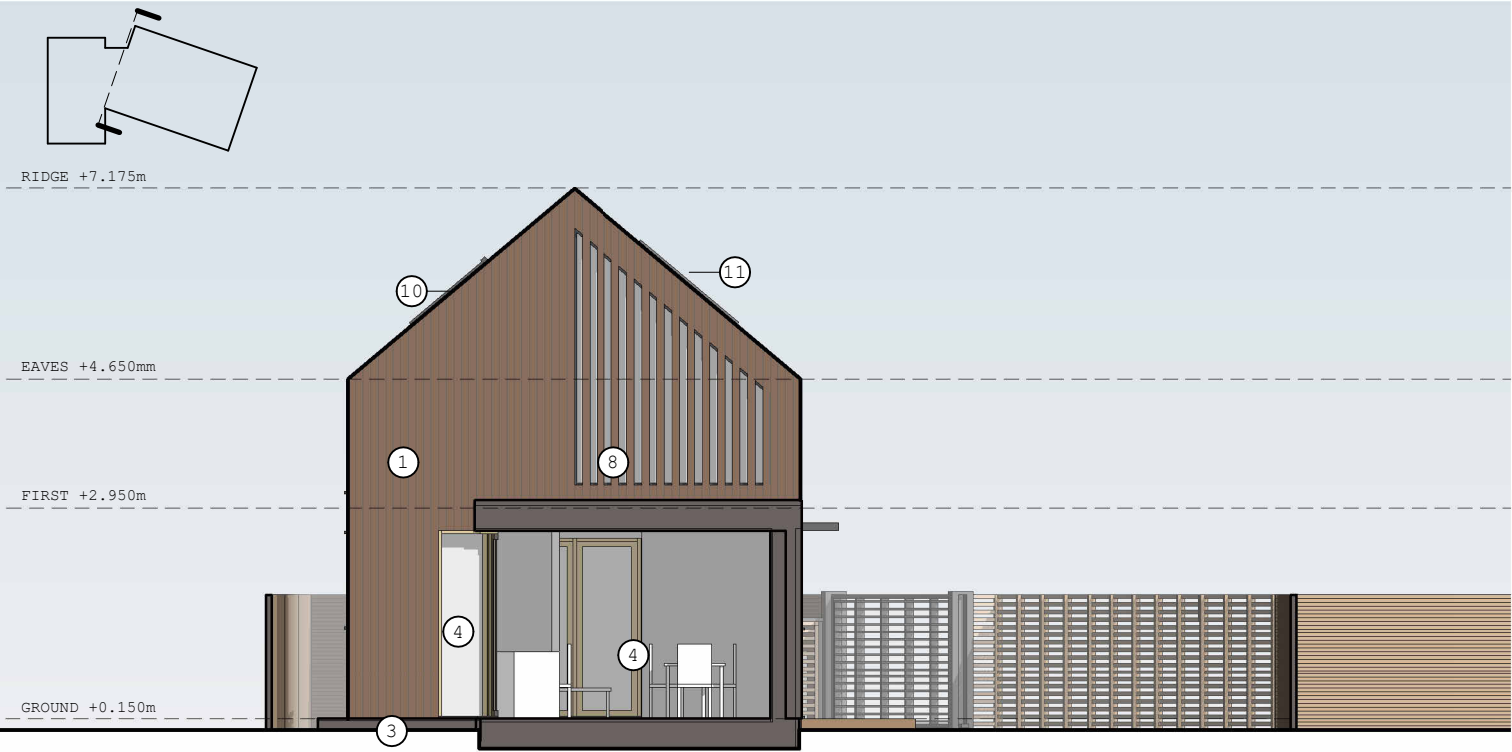

03 Section CC

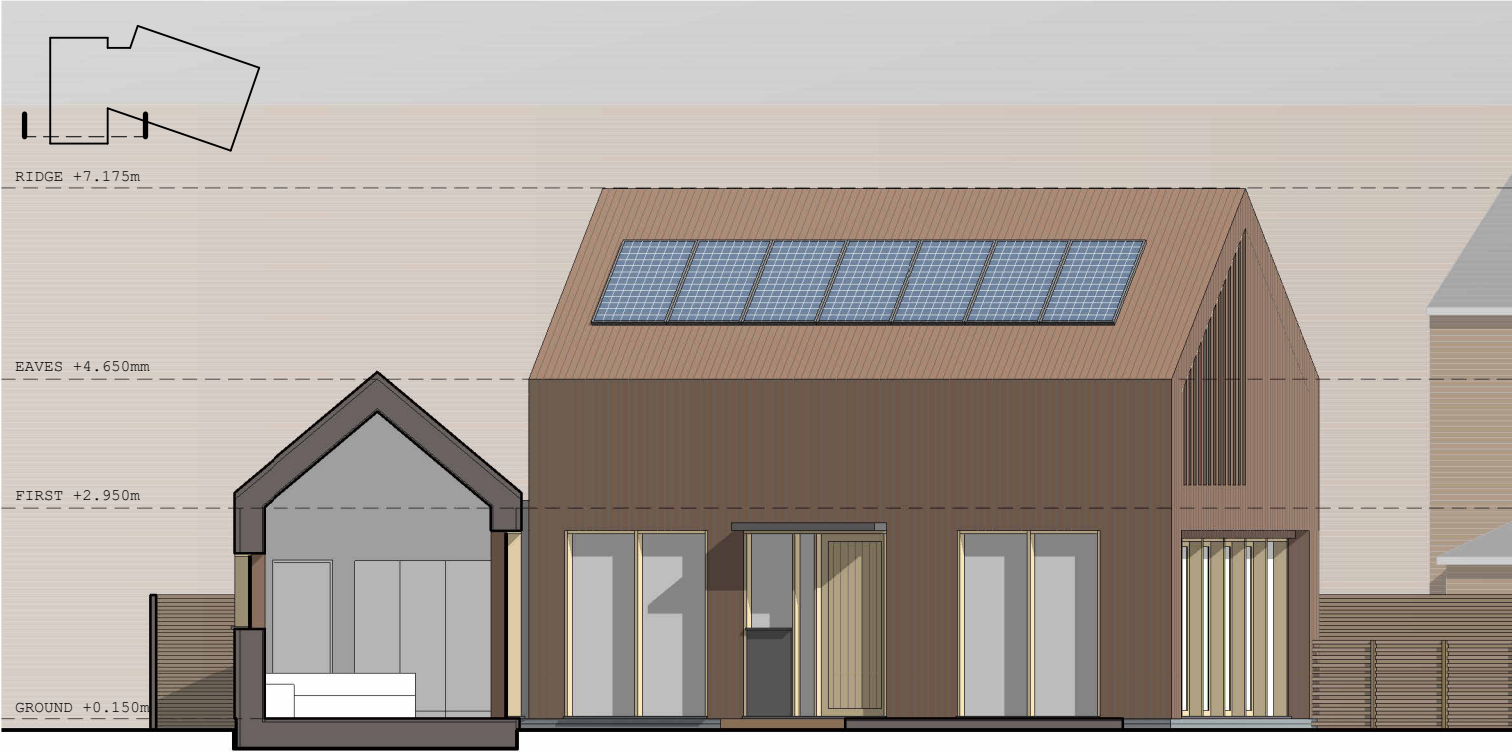

04 Section DD

MATERIAL KEY

1. Vertical timber cladding

2. Timber roof cladding, to match walls

3. Brick plinth, grey/blue

4. Glazed window / doors

5. Solid wood front door

6. Entrance canopy

7. Entrance canopy

8. Hit and miss timber cladding with glazed window (4) behind

9. Grey metal spandrel panel

10. Roof Lights

11. PV Array



Collaborating with:
Colony Architects

Job: 306 Drawing: 04-001X Revision: 7

Project:
Sandford Farm
Perimeter Road, RG5 4TE
Drawing:
Proposed Sections

Date:
Feb '25
Status:
Planning
Drawn By:
MC
Checked By:
EM



Colony Architects Ltd.
The Wine Store, Brewery
Court, Theale, Reading, RG7 5AJ
+44 (0)118 380 0328
hello@colonyarchitects.com
colonyarchitects.com