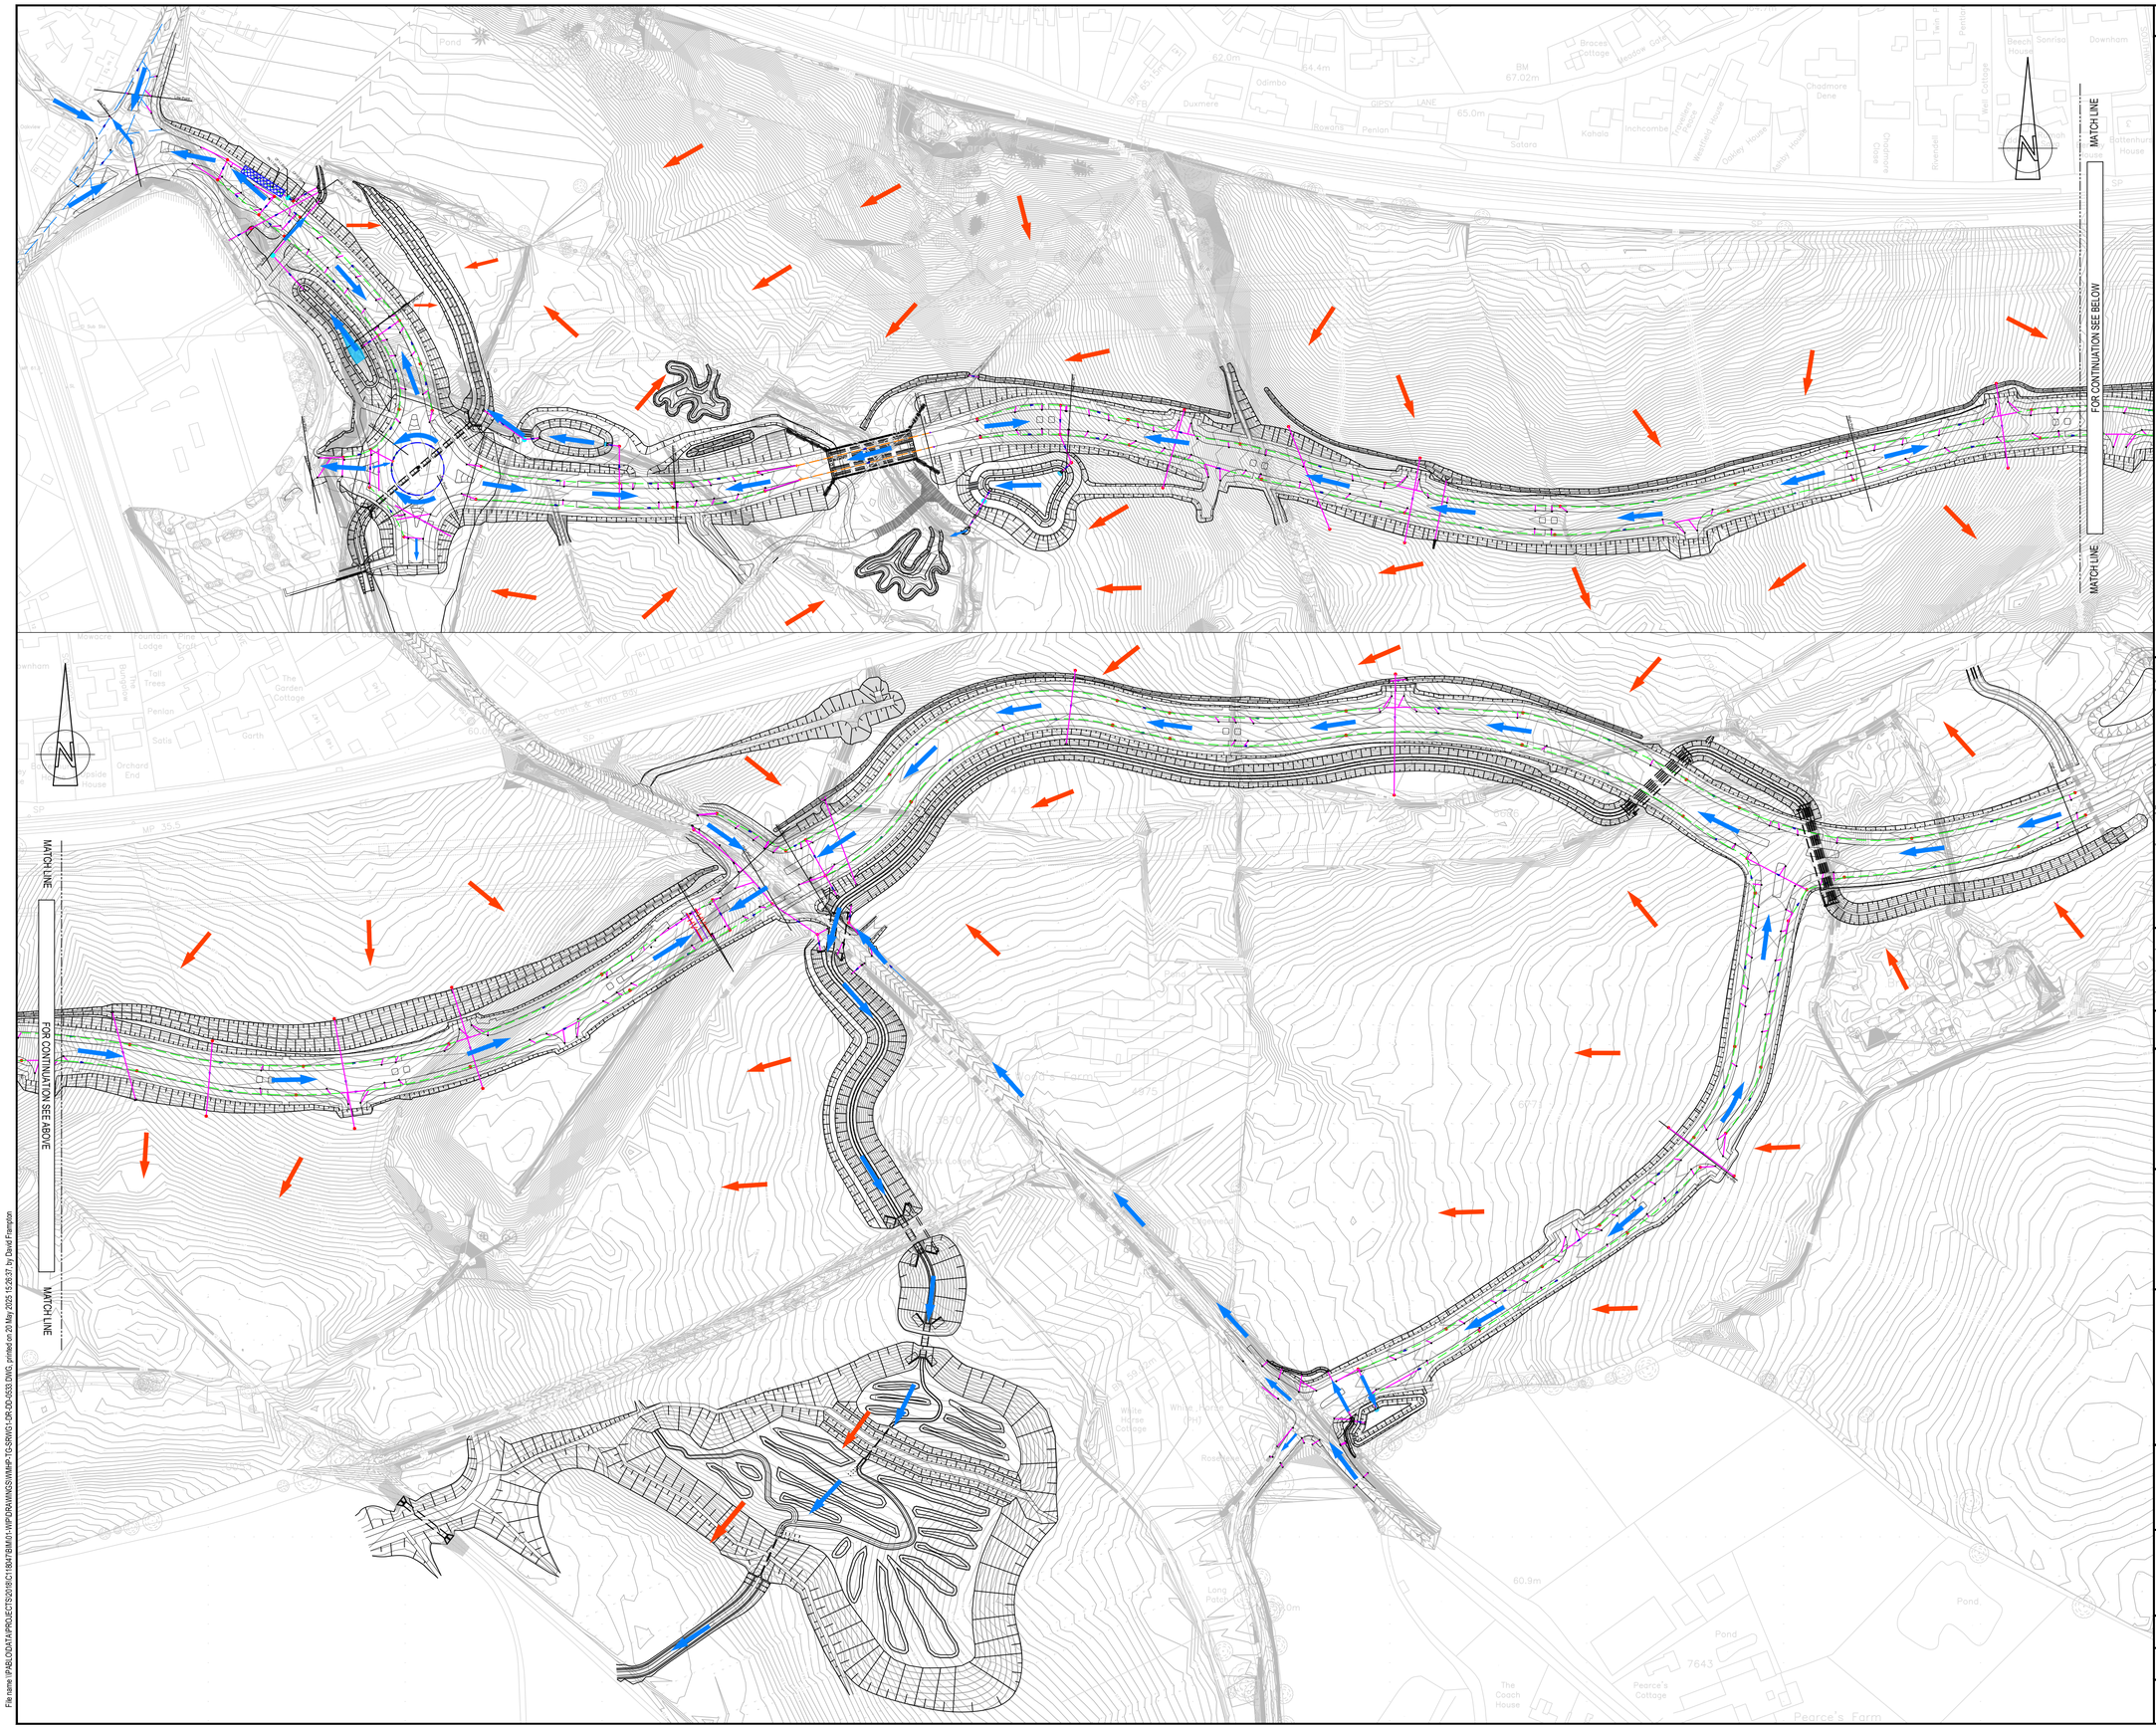


DO NOT SCALE


NOTES:

1. ALL DIMENSIONS ARE IN MILLIMETRES UNLESS NOTED OTHERWISE.
2. ALL LEVELS ARE IN METRES AOD UNLESS NOTED OTHERWISE.
3. FOR FULL DETAILS OF THE DRAINAGE DESIGN PLEASE REFER TO DRAWINGS WMHP-TG-SR-DR-DD-0501 to WMHP-TG-SR-DR-DD-0508 AND ASSOCIATED SPECIFICATION AND SCHEDULE.

EXCEEDANCE FLOW PATH

OVERLAND FLOW PATH

KEYPLAN

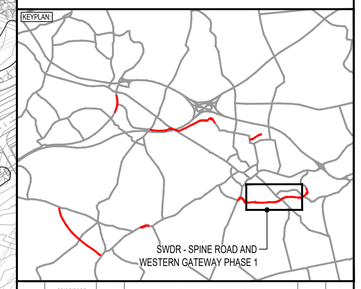

REV	DATE	BY	DESCRIPTION	CHK	APP
P03	20/05/2025	DJF	BASE UPDATED TO REFLECT LATEST DESIGN	JC	JC
P02	25/09/2024	JB	REVISED FOR PLANNING CONDITION DISCHARGE	JC	JC
P01	13/09/2021	DJF	FIRST ISSUE	JC	JC

DRAWING STATUS: SUITABLE FOR APPROVAL S5

DESIGNER:

Tony Gee and Partners LLP
Hardy House
140 High Street
Esher, Surrey
KT10 9QJ
Tel: 01372 461600
www.tonygee.com
Consulting Civil, Structural and Geotechnical Engineers

CONTRACTOR: **Balfour Beatty**

CLIENT:

WOKINGHAM BOROUGH COUNCIL
Shute End, Wokingham, Berkshire RG40 1BN
Tel: (0118) 974 6000 Web: www.wokingham.gov.uk

PROJECT:

WOKINGHAM MAJOR HIGHWAYS PROGRAMME
SPINE ROAD AND WESTERN GATEWAY PHASE 1

TITLE:

HIGHWAYS
EXCEEDANCE FLOW
ROUTING PLAN
SHEET 1

SCALE @ A1:	CHECKED:	APPROVED:	
N/A	MH	JC	
PROJECT NO:	DESIGNED:	DRAWN:	DATE:
C118047	JC	DJF	July 24

DRAWING No: WMHP-TG-SRWG1-DR-DD-0533 REV: P03

File name: I:\PABLO\DATA\PROJECTS\2018\C118047\BIM\01-NWP\DRAWINGS\WMHP-TG-SRWG1-DR-DD-0533.DWG, plotted on 20 May 2025 15:26:37, by David Frampton