


Location Plan v3

Site Address: 23, Sturges Road, Wokingham, RG40 2HG

Date Produced: 14 Aug-2024
Revised 16 Aug-2024

Planning Portal Reference: PP-13329082v1
Wokingham Planning Application 242077

Scale: 1:1250 @A4

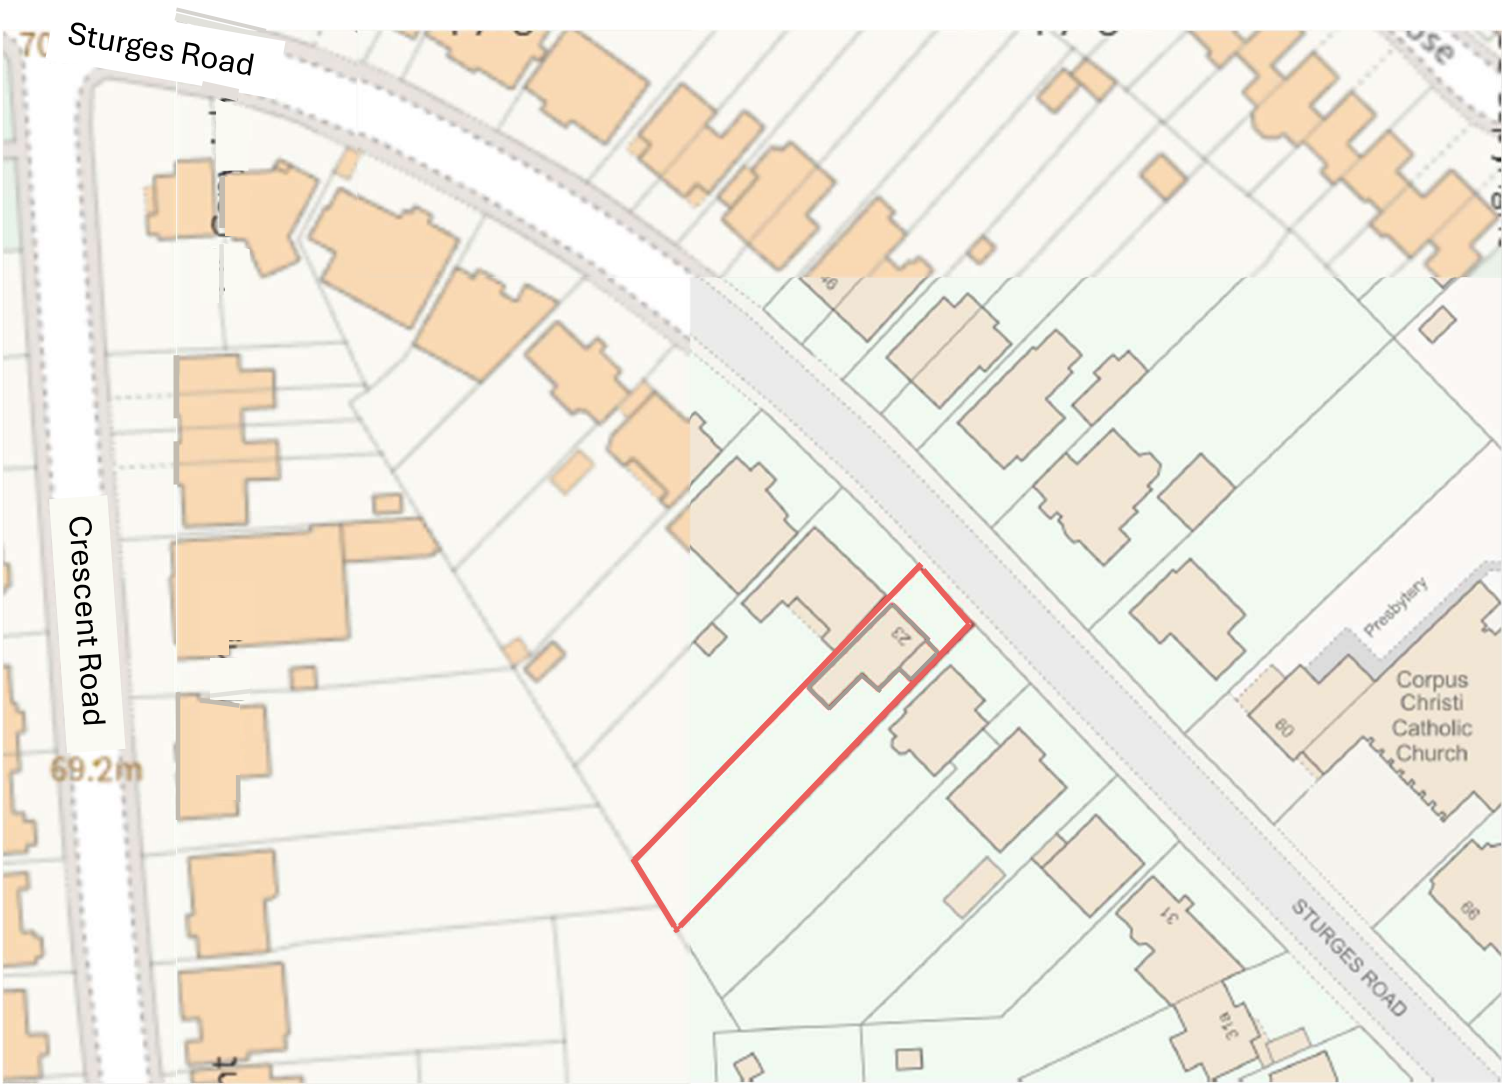

Rev 1: As submitted
Rev 2: Road name added
Rev 3: Red line around house
deleted

