
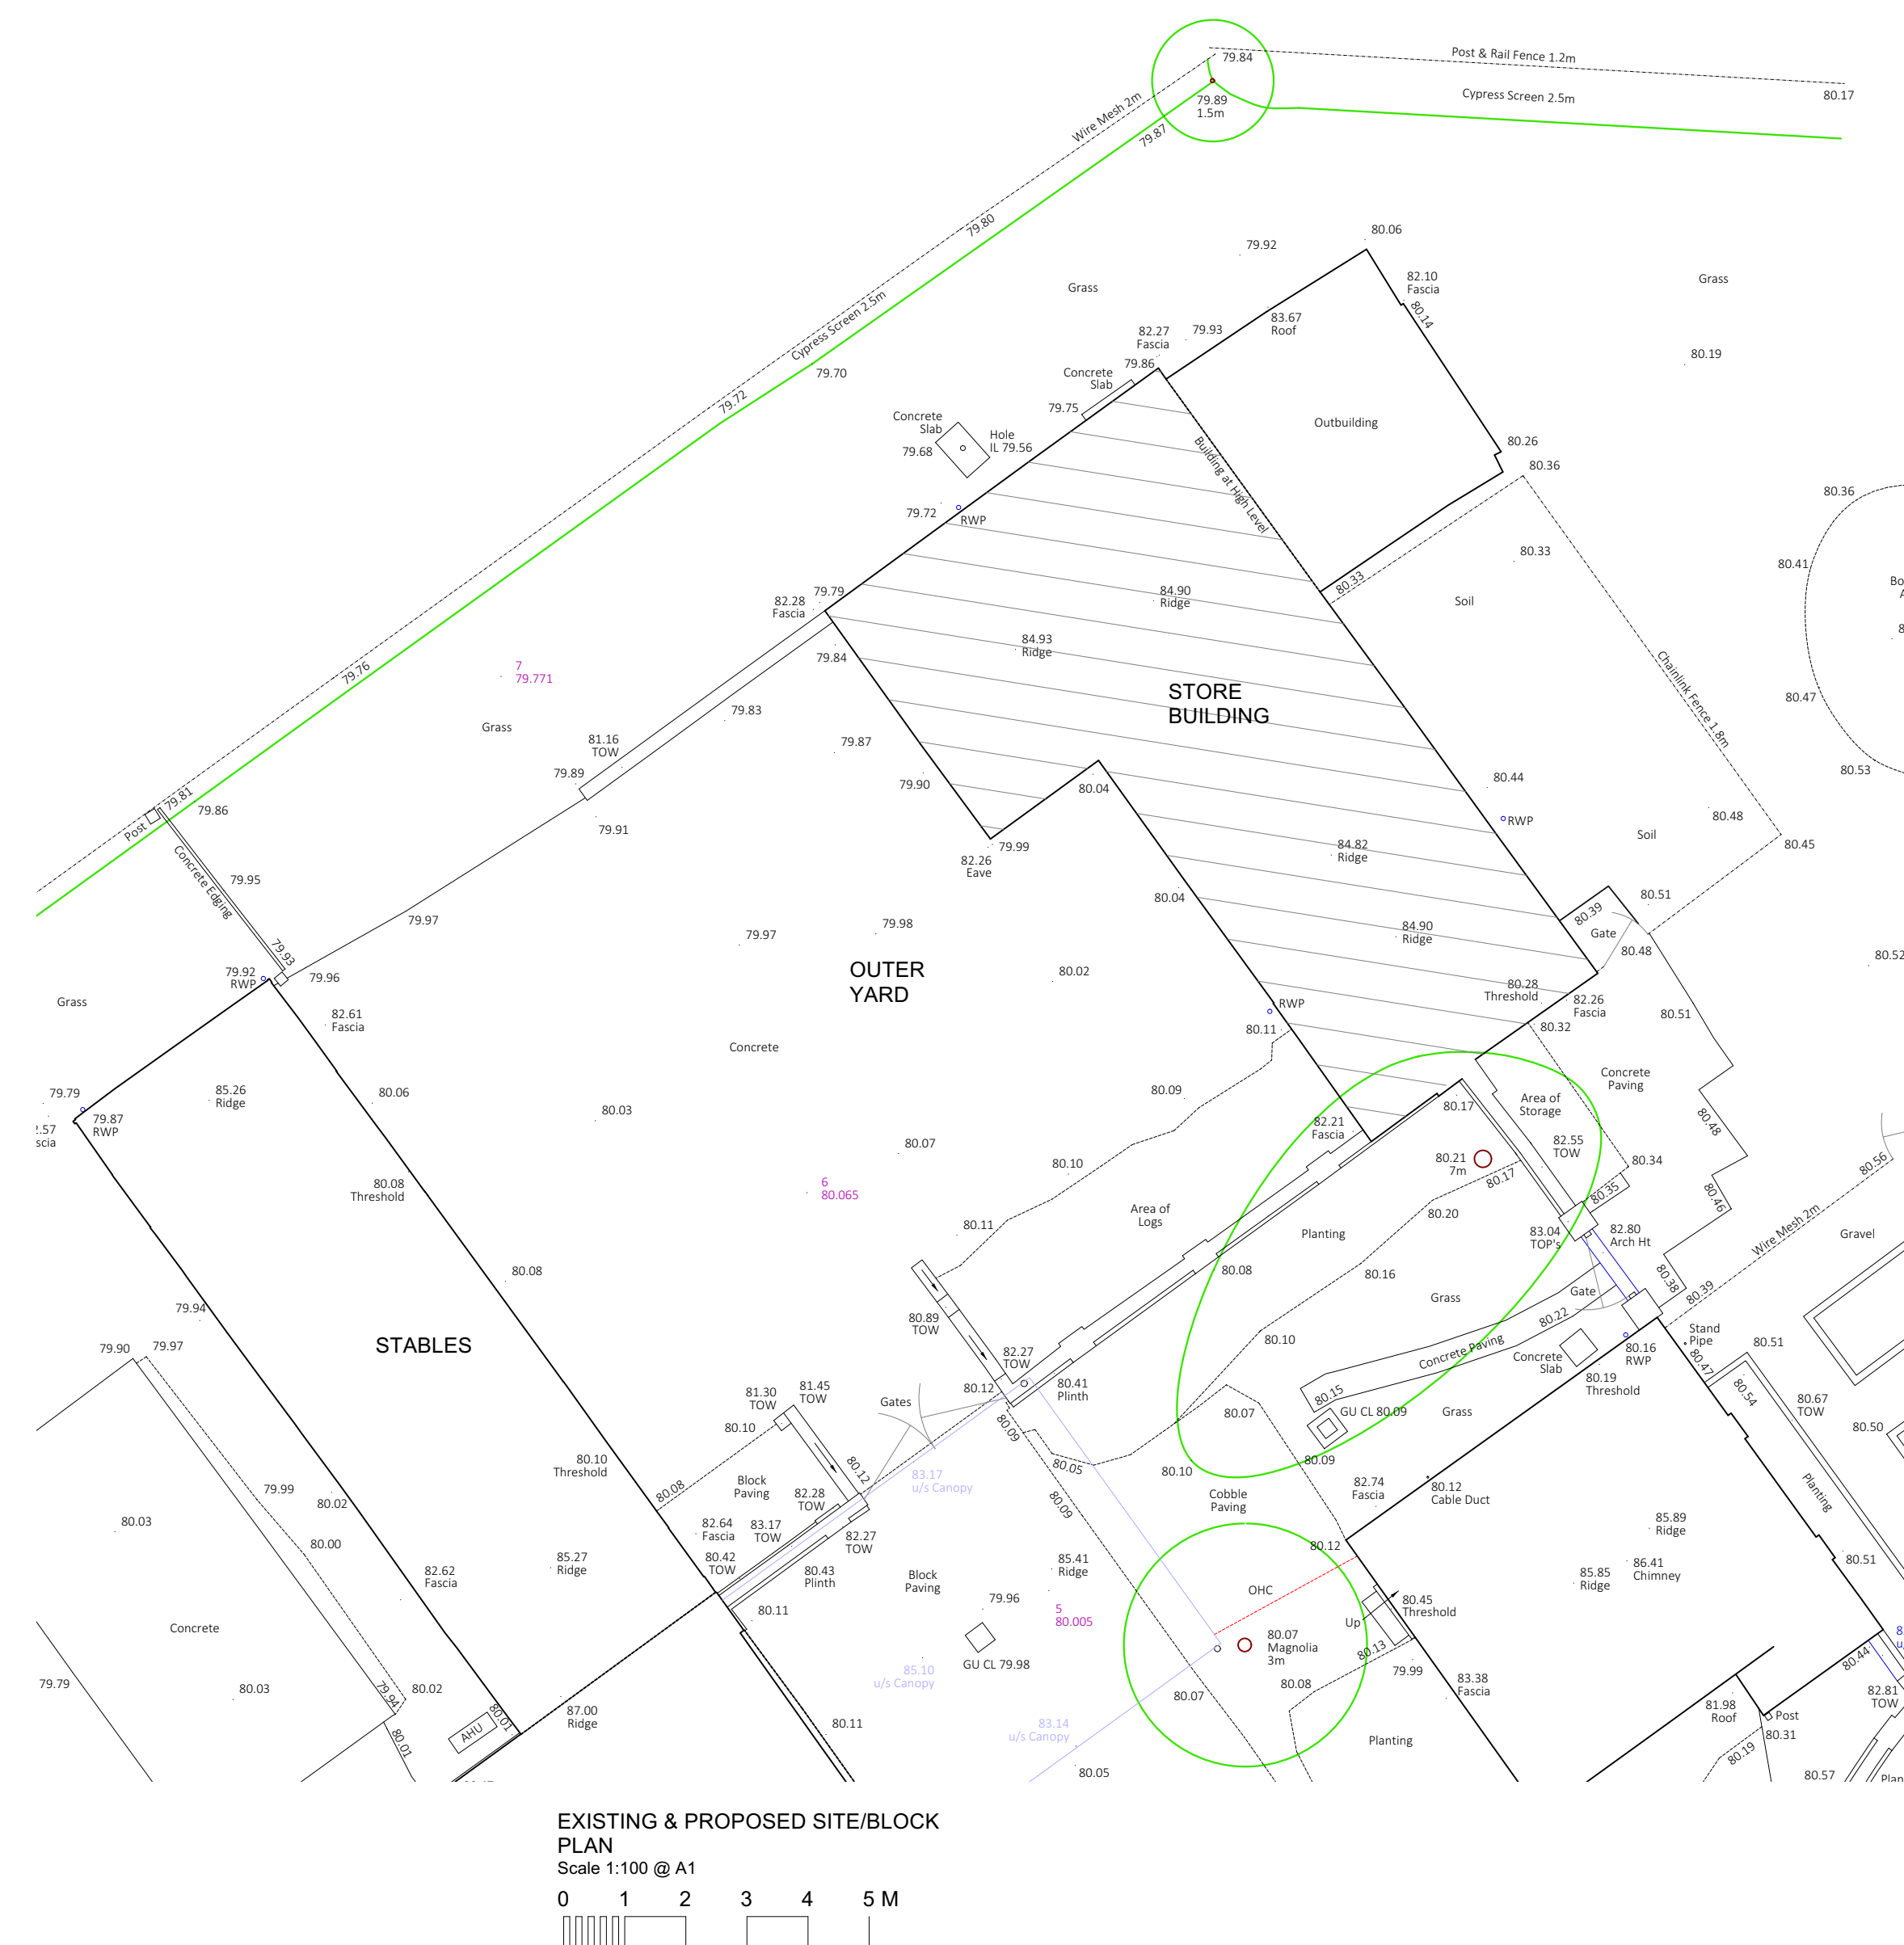
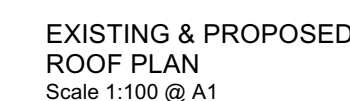
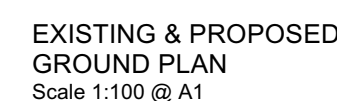
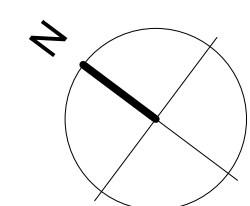
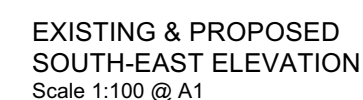
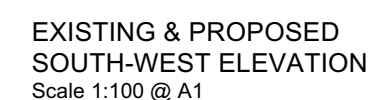
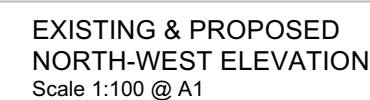


- 1) CLAY TILES
- 2) RED FACING BRICKWORK
- 3) TIMBER FRAMED DOORS & WINDOWS
- 4) TIMBER WEATHERBOARDING
- 5) ALUMINIUM GARAGE DOORS
- 6) CORRUGATED METAL

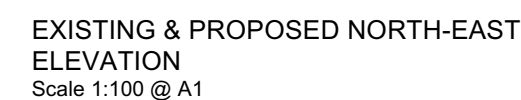

Please do NOT scale this drawing
All dimensions to be checked on site

EAST COURT, FINCHAMPSTEAD STORE OUTBUILDING REPAIRS

LOCATION, SITE & EXISTING & PROPOSED PLANS & ELEVATIONS

		Check all dimensions and verify on site. Report any errors or omissions	
first issued SEPT 24	drawn by BT	drawing sheet size A1	scale 1:250, 1:200 & 1:100 @ A1
job code 2203	drawing number prefix D	drawing number 100	

Andy Paterson Architects

telephone 07871 420368
email ben@andypatersonarchitects.co.uk