


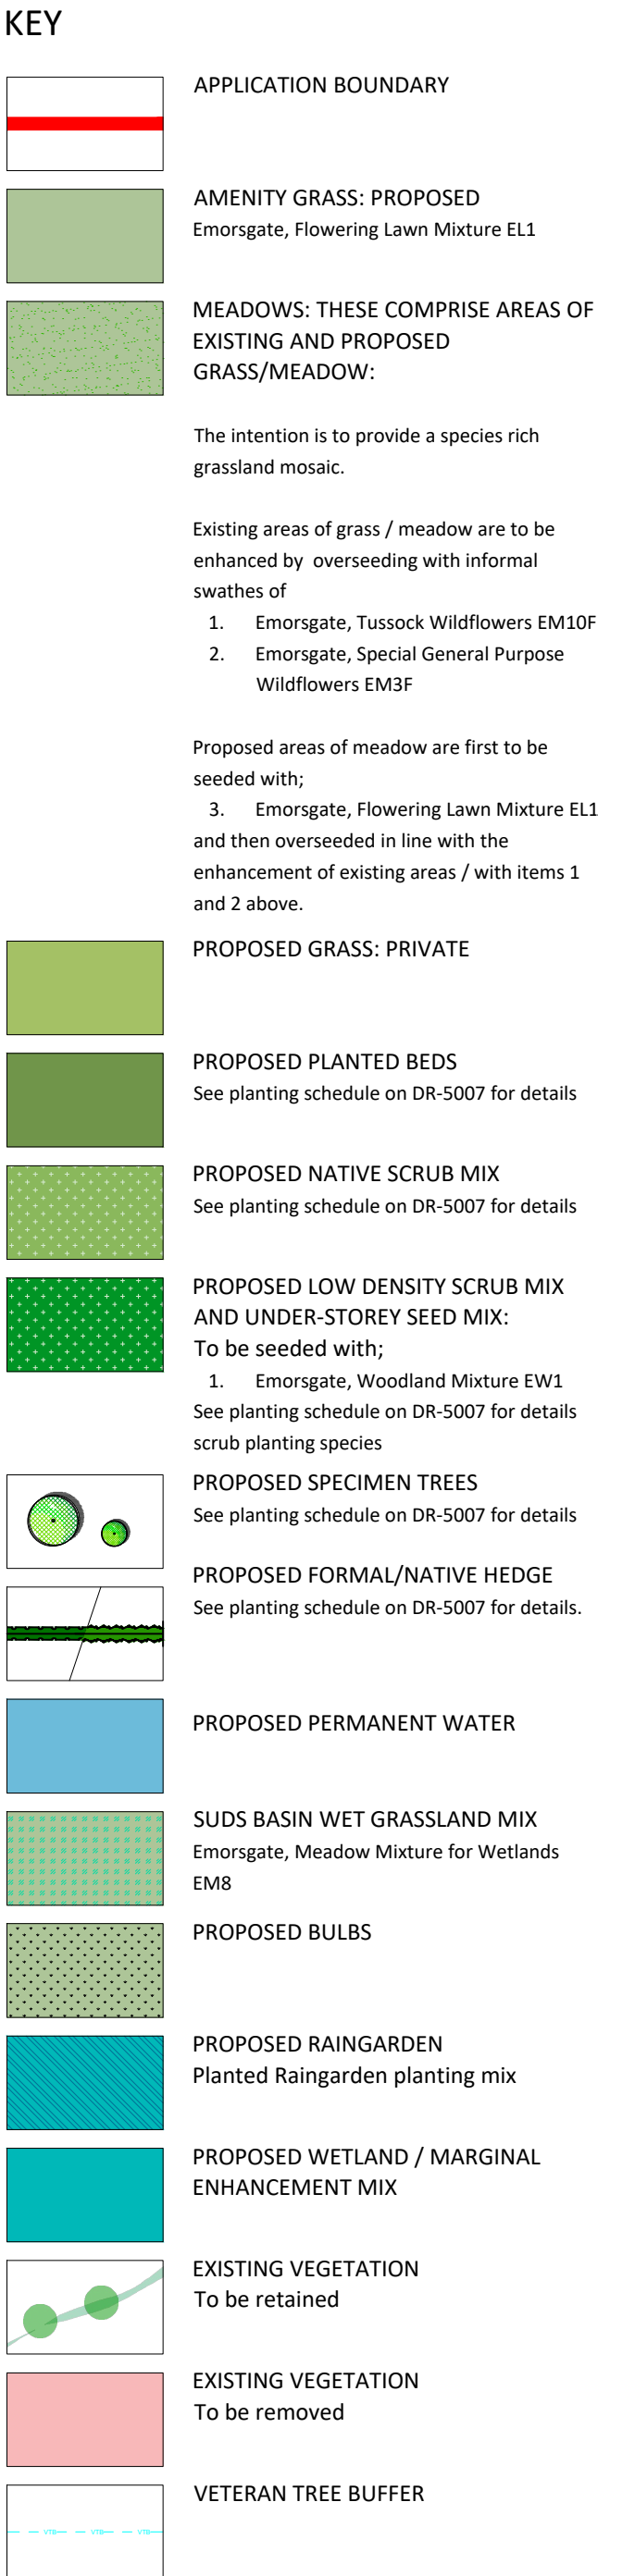

Drawing Revision				
Rev.	Date	Description	Drawn	Checked
P7	20/02/2025	Updated to latest layout	IE/ED	AC
P6	14/02/2025	Updated to latest layout	IE	AC
P5	04/10/2024	Updated tree positions to reflect latest layout	JE	AC
P4	15/07/2024	Two tree canopy graphics missing by existing pond re-loaded		AC
P3	11/07/2024	Minor updates to reflect ecology comments.	AB /	AC
P2	09/07/2024	Updates to suit client comments received at meeting 03.07.2024 2pm.	AI / AB /	AC
1	27/06/2024	First issued to client team.	GR / AB / JS / / IE	AC

Status

PLANNING

DAVID JARVIS ASSOCIATES

DAVID JARVIS ASSOCIATES LIMITED
1 Tennyson Street Swindon Wiltshire SN1 5DT
t: 01793 612173
e: mail@davidjarvis.biz
w: www.davidjarvis.biz

Client
SOVEREIGN NETWORK GROUP

Project

KINGFISHER GROVE, THREE MILE CROSS

Drawing Title

PLANTING PROPOSALS

Scale 1:200	Sheet Size A1	Date Plotted 20/02/2025	
Client Ref.	Drawing Ref. 3249 E 2	Drawing No. DB 5006	Version B7