



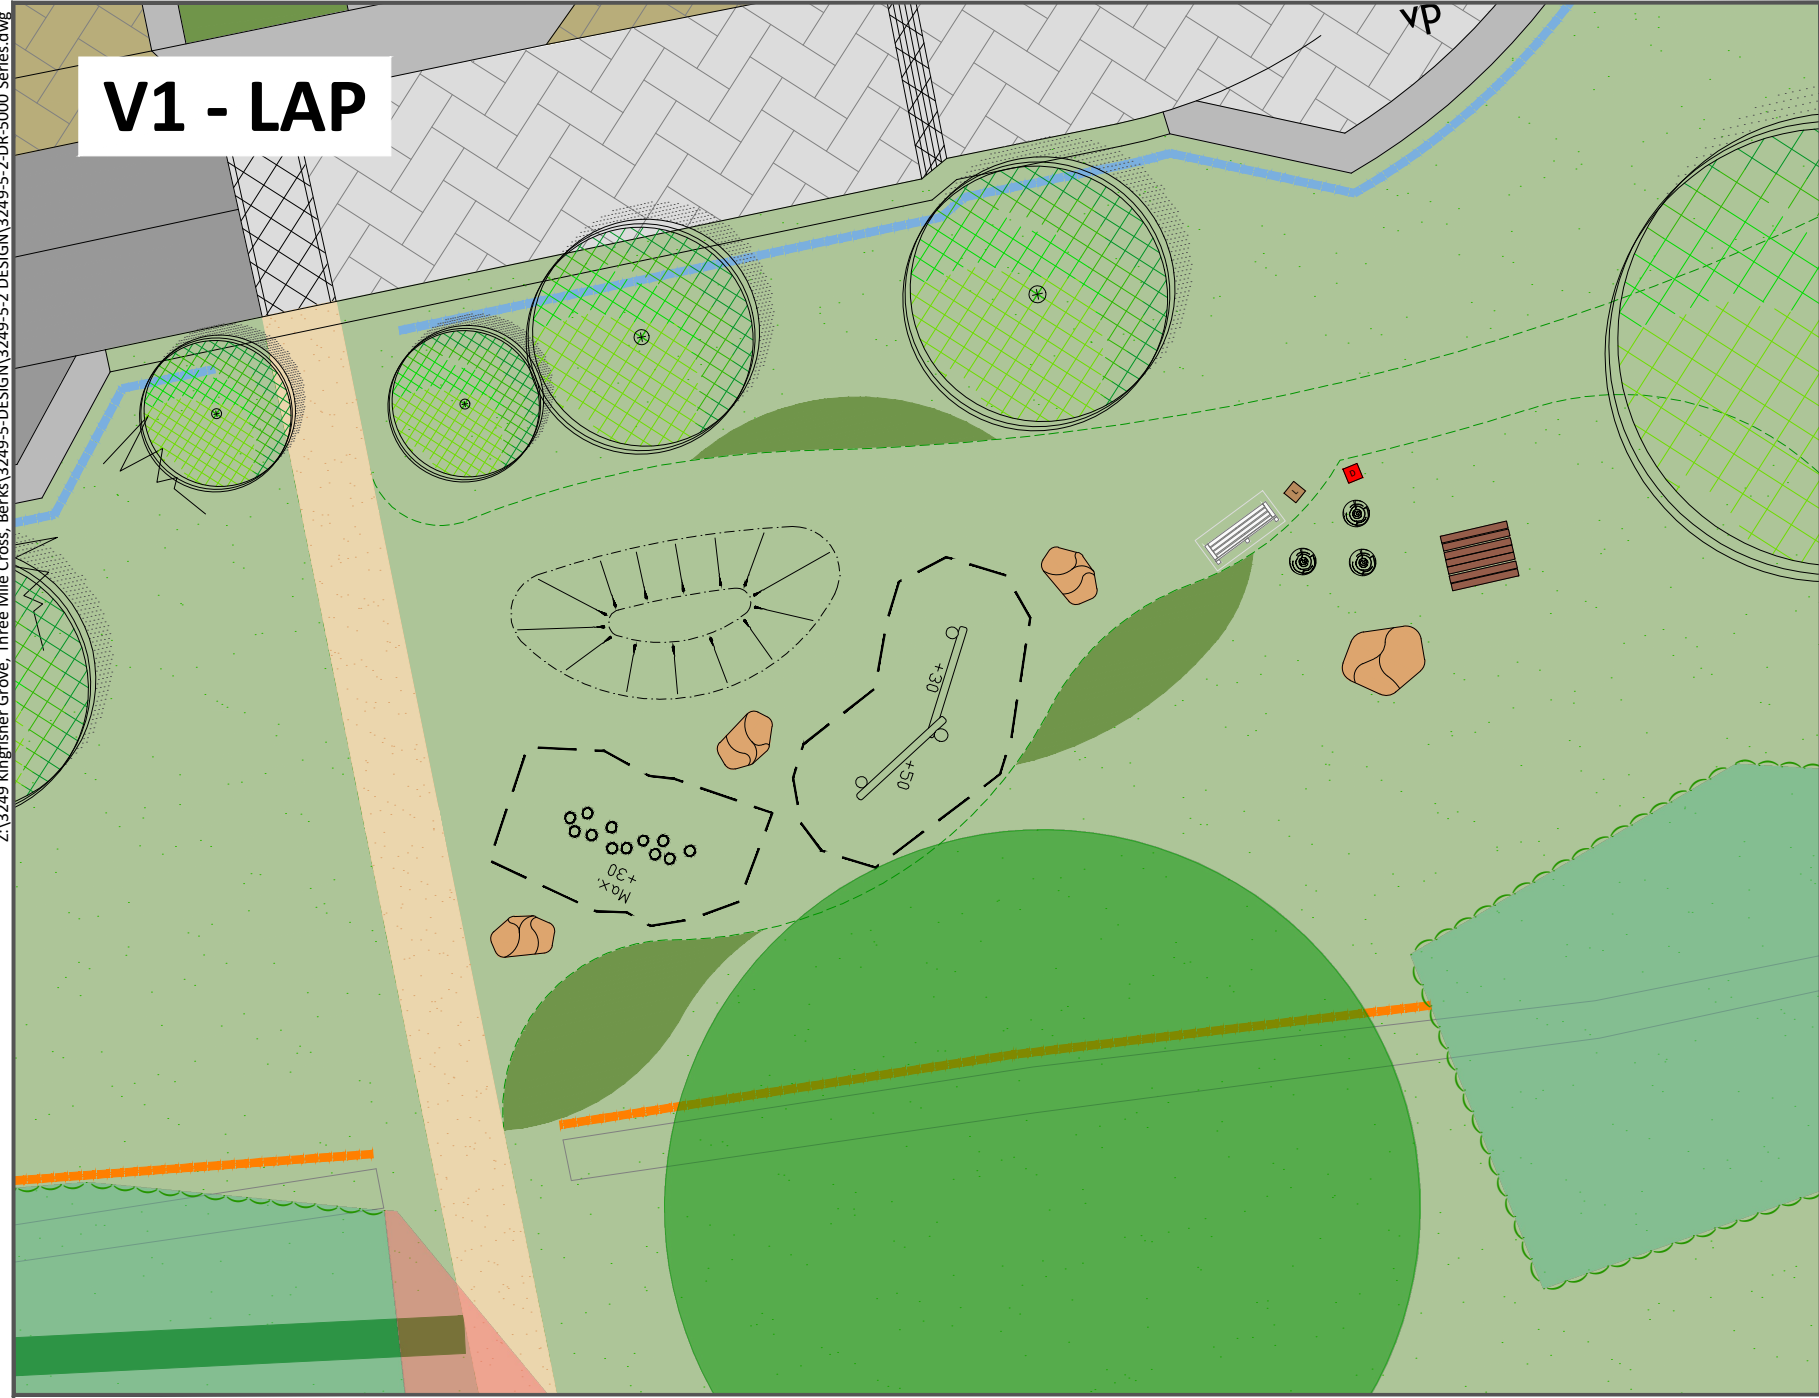

TIMBER STEPPING LOGS

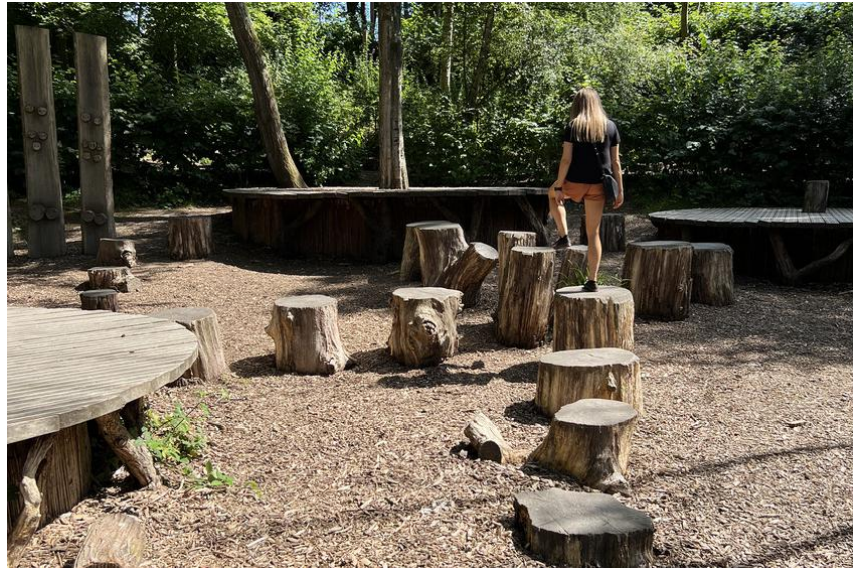

TIMBER DOUBLE BALANCE BEAM



INFORMAL STEPPING LOGS



INFORMAL PLAY LOGS



TIMBER SEATING

KEY

	APPLICATION BOUNDARY
	AMENITY GRASS: PROPOSED Emorsgate, Flowering Lawn Mixture EL1
	MEADOWS: THESE COMPRISE AREAS OF EXISTING AND PROPOSED GRASS/MEADOW
	PROPOSED PLANTED BEDS See planting schedule on DR-5007 for details
	PROPOSED LOW DENSITY SCRUB MIX AND UNDER-STOREY SEED MIX
	PROPOSED RAINGARDEN Planted Raingarden planting mix
	PROPOSED SPECIMEN TREES To be retained See planting schedule on DR-5007 for details
	EXISTING VEGETATION To be retained
	PICNIC BENCH / TIMBER SEAT Bench: Woodscape, Standard Picnic Set Type 1 Seat, hardwood Broxap, Hodnet Seat with backrest
	LITTER BIN/DOG WASTE BIN Broxap, Westleigh Timber Slatted Litter Bin/Sirius Dog Waste Bin
	BOULDERS Glacial play boulders of various sizes with either more than 1.5m clear gap OR less than 0.4m
	FIXED / REMOVABLE BOLLARD Hardwood, double weathered, 600mm high




SENSORY PLANTING




PICNIC BENCH




TIMBER SEATING

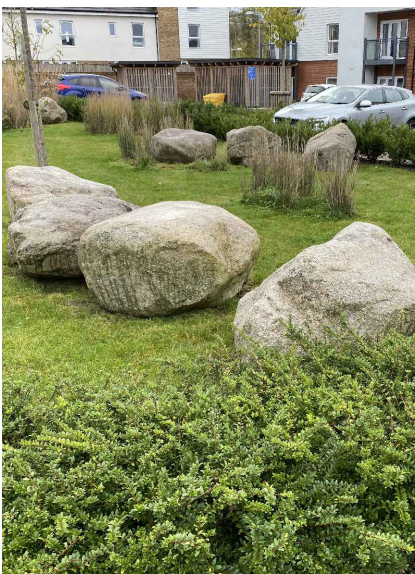

INFORMAL PLAY
BOULDERS

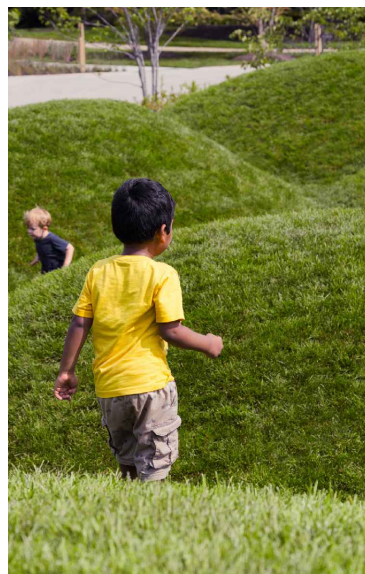

INFORMAL PLAY
MOUNDS

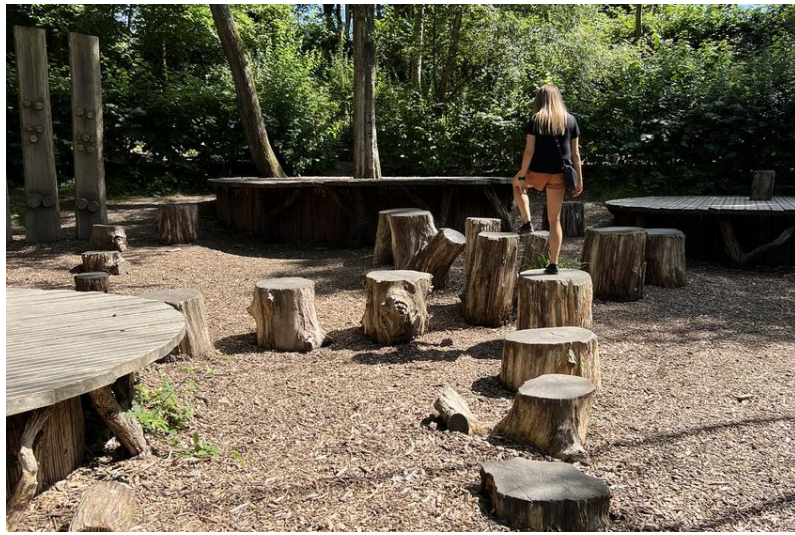

INFORMAL STEPPING LOGS



INFORMAL PLAY MOUNDS



INFORMAL STEPPING STONES




INFORMAL PLAY LOGS



INFORMAL PLAY MOUNDS



INFORMAL STEPPING LOGS

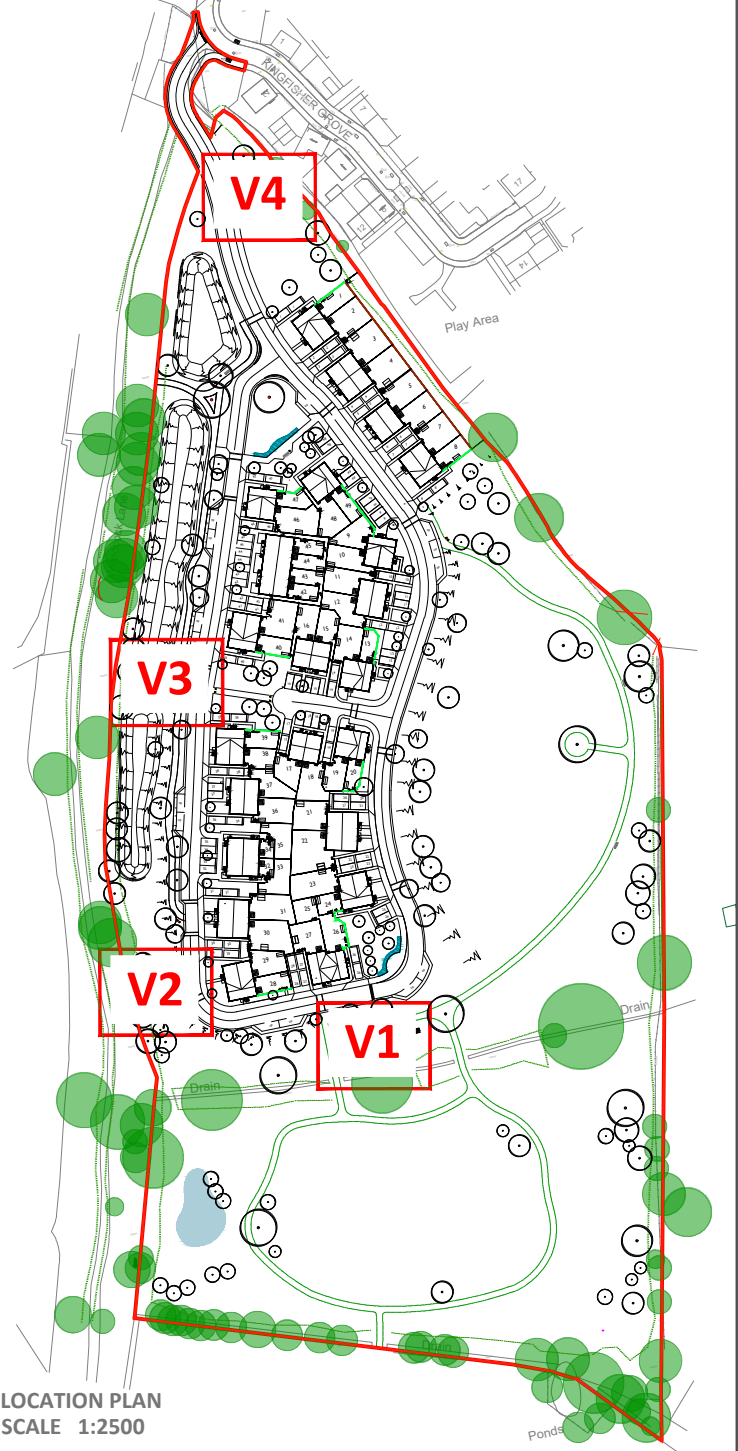

Rev.	Date	Description	Drawn	Checked
P2	20/02/2025	Updated to latest layout	IE	AC
P1	14/02/2025	First issue	ED/IE	AC

Status

PLANNING

DAVID JARVIS ASSOCIATES

DAVID JARVIS ASSOCIATES LIMITED
1 Tennyson Street Swindon Wiltshire SN1 5DT
t: 01793 612173
e: mail@davidjarvis.biz
w: www.davidjarvis.biz

Client
SOVEREIGN NETWORK GROUP

Project
KINGFISHER GROVE, THREE MILE CROSS

Drawing Title
PLAY AREAS

Scale 1:200	Sheet Size A1	Date Plotted 20/02/2025
Client Ref. -	Drawing Ref. 3249-5-2	Drawing No. DR-5012
		Version P2