





ReQuestAPlan
Map number: TQRQM24256202533717
© Crown copyright and database rights
2024 OS 100042766

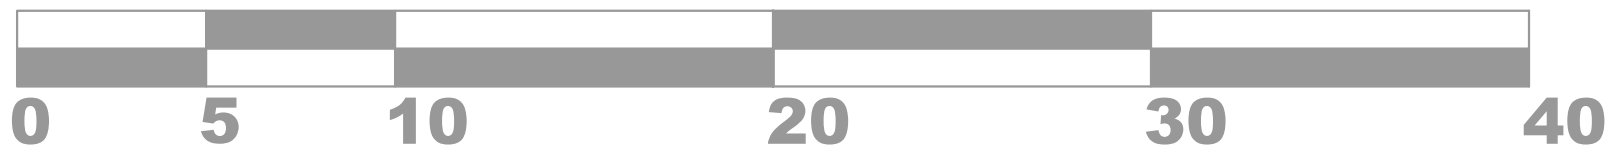

SCALE 1:200 @A3

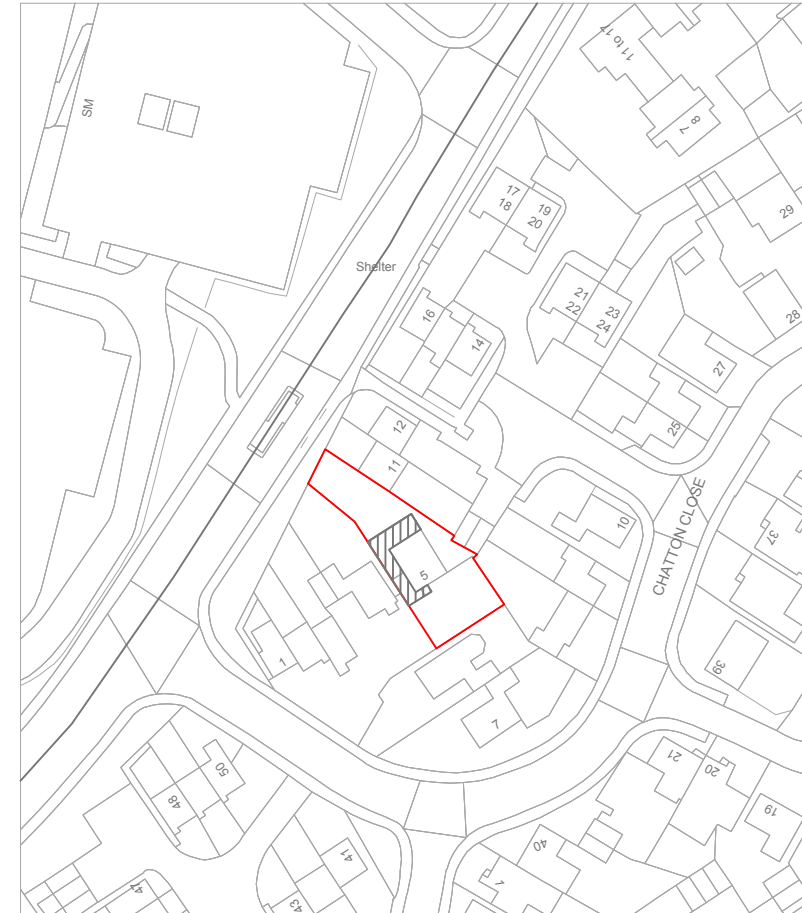

ReQuestAPlan
Map number: TQRQM24256202533717
© Crown copyright and database rights
2024 OS 100042766



SCALE 1:1250 @A3



SITE BOUNDARY LINE

PROPOSED DEVELOPMENT

Drawing
PROPOSED LOCATION
PLAN

Scale
A3

Status
PLANNING

Project
5 Chatton close, Lower early
RG6 4DY

Date
-