
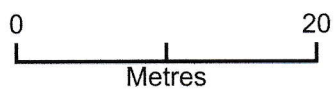


Site Block Plan

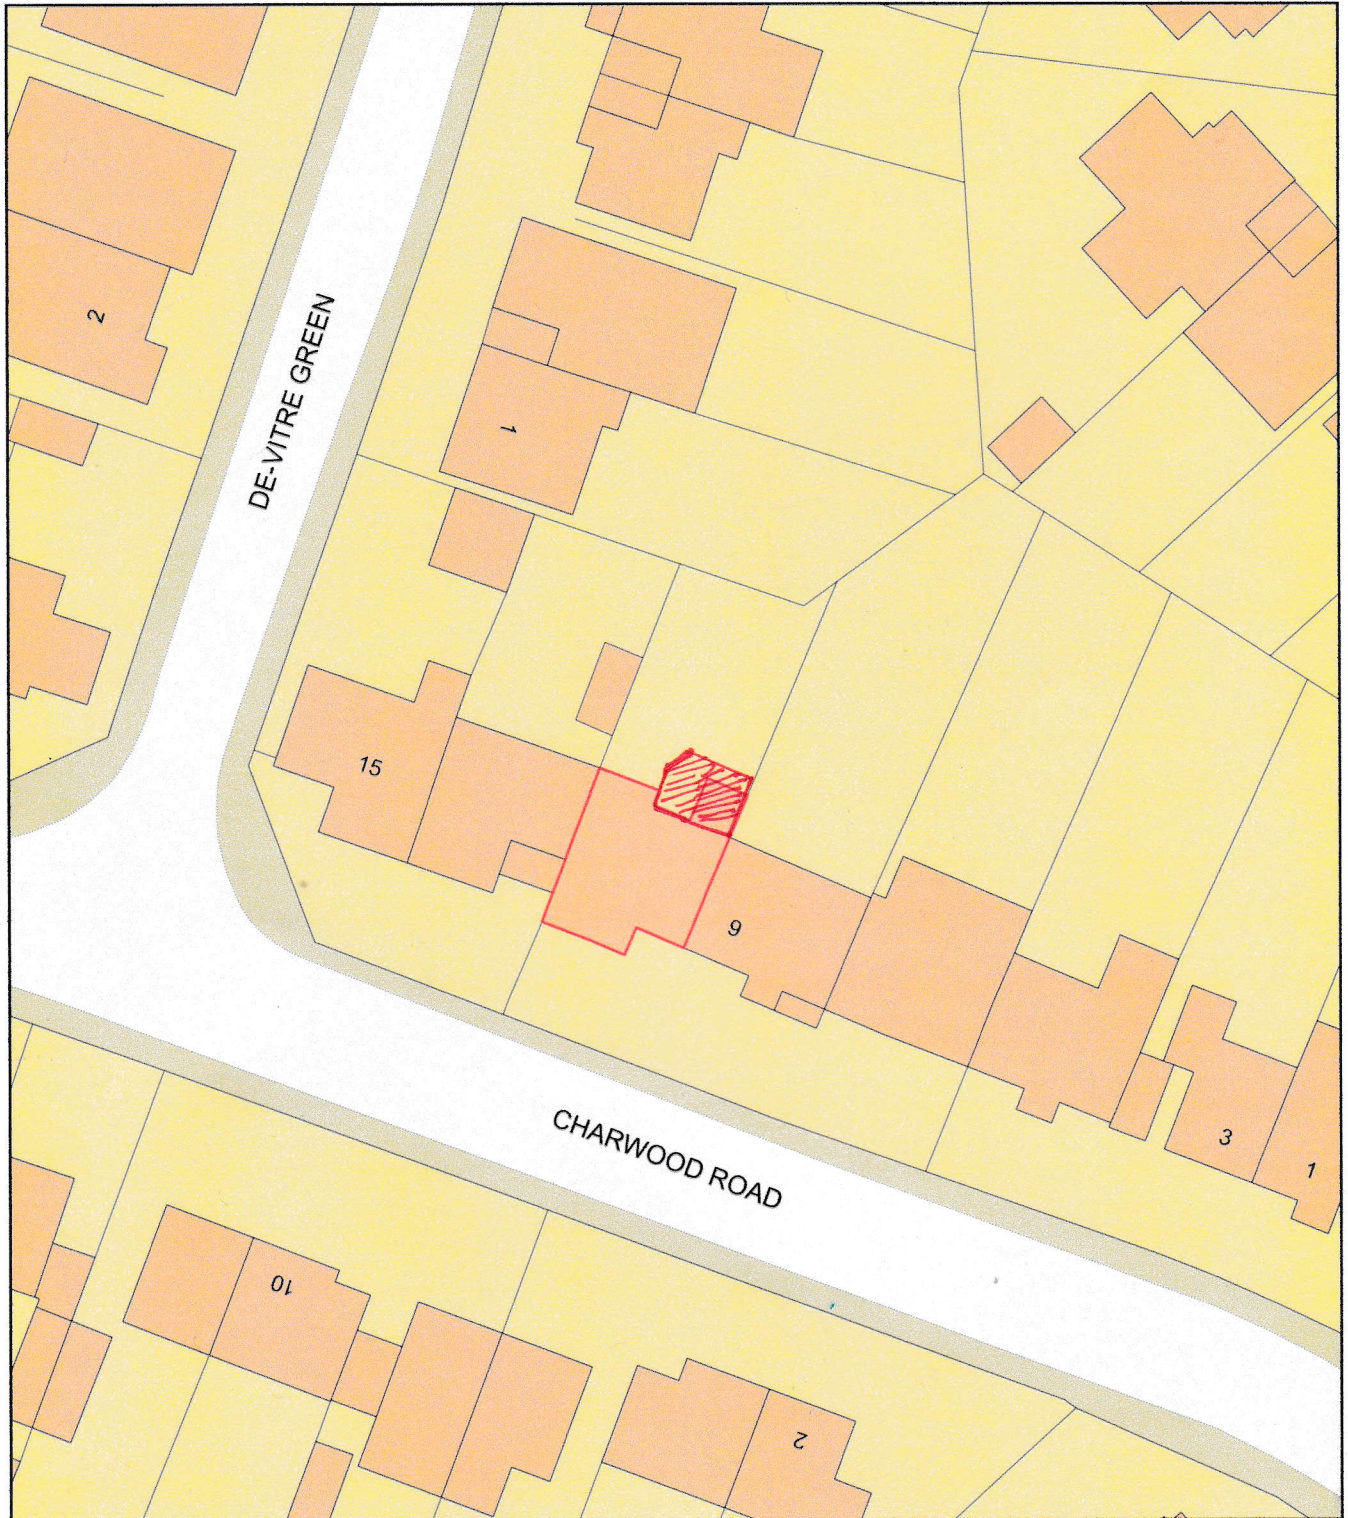

Plan Produced for: 11 Charwood

Date Produced: 02 Apr 2025

Plan Reference Number / Project ID: TQRQM25092191706403 / GF1

Scale: 1:500 @ A4