


EXISTING MASSING MODEL




3D MODEL VIEW - PROPOSED MASSING

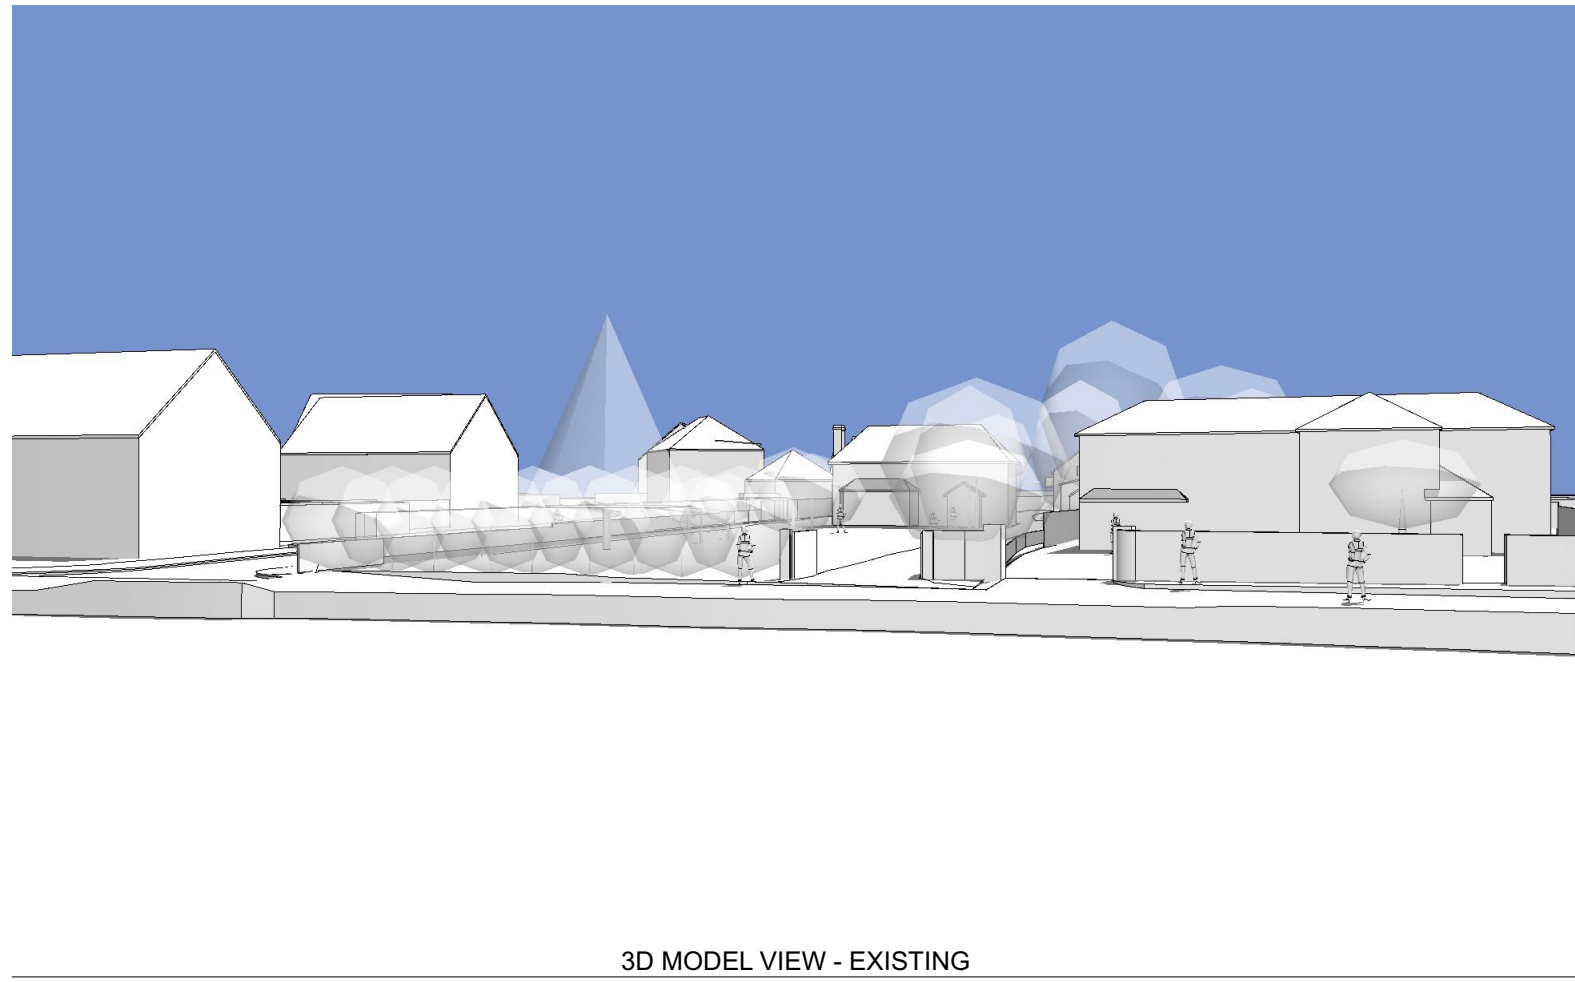


3D MODEL VIEW - EXISTING




3D MODEL VIEW - EXISTING

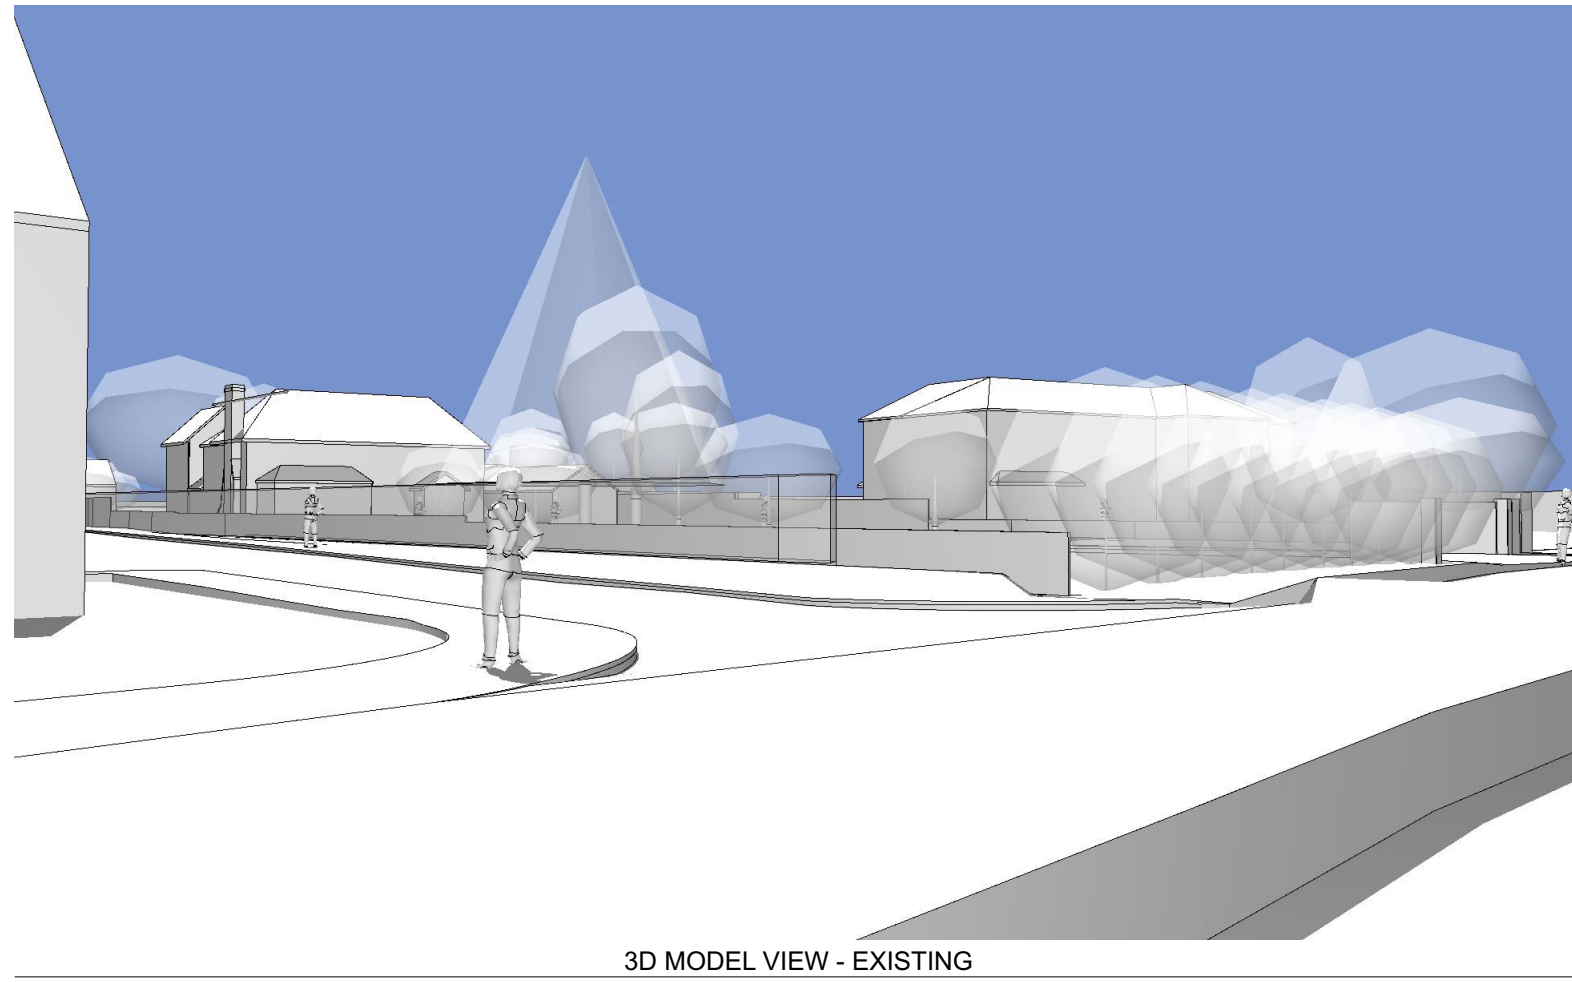


3D MODEL VIEW - EXISTING

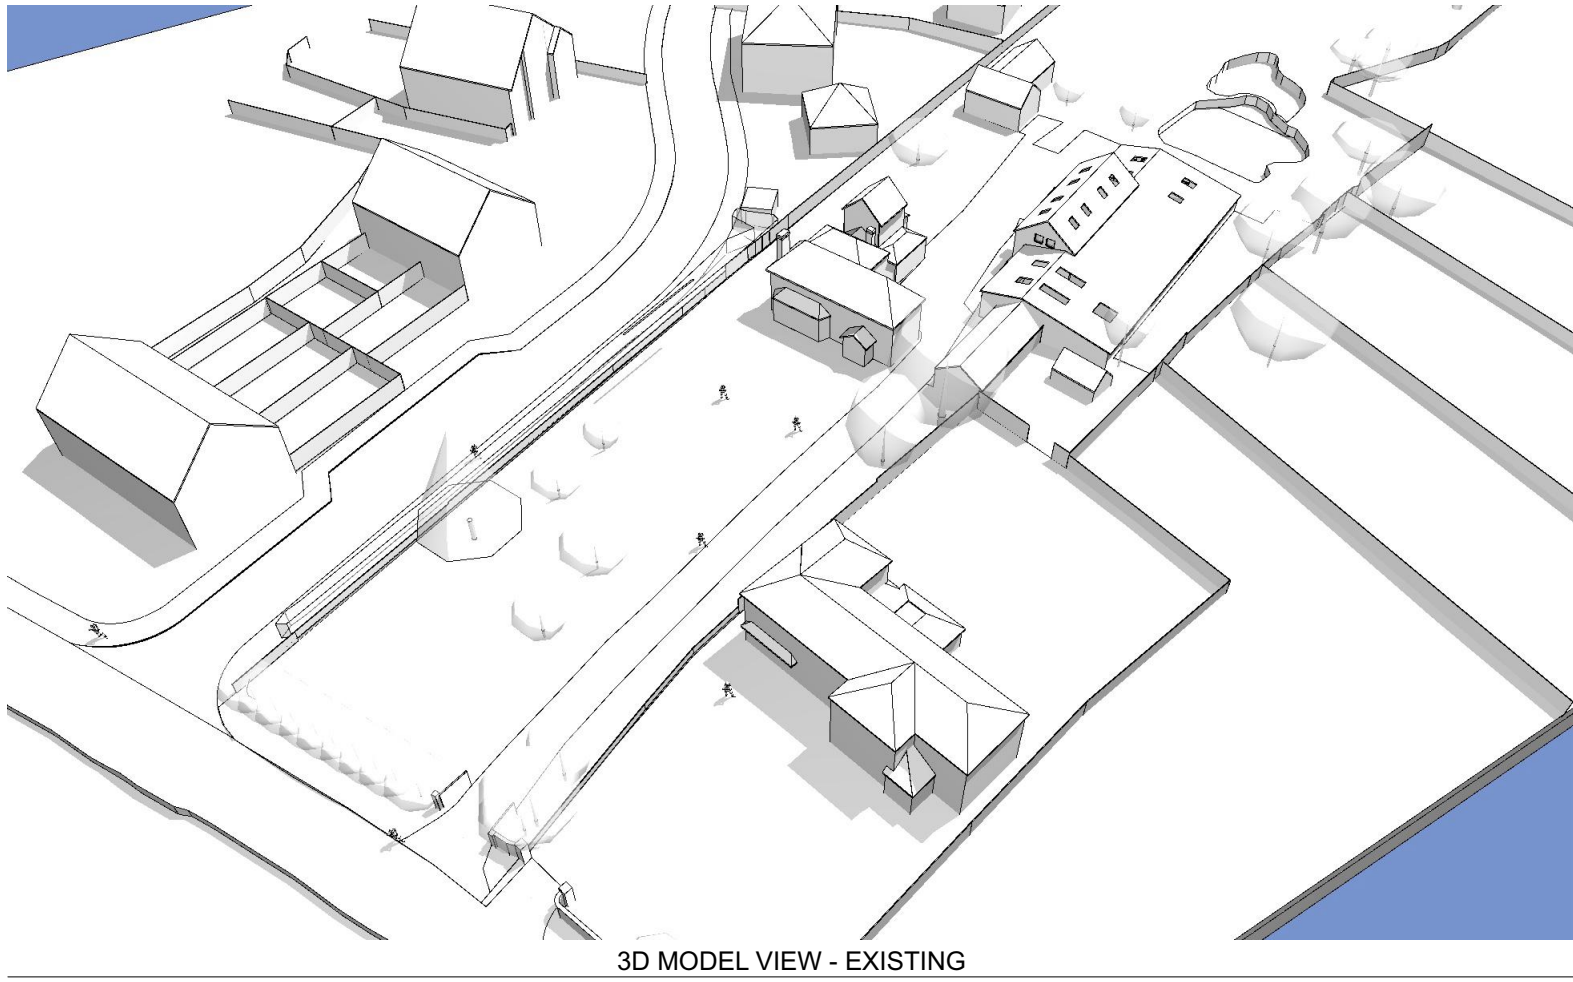

3D MODEL VIEW - EXISTING

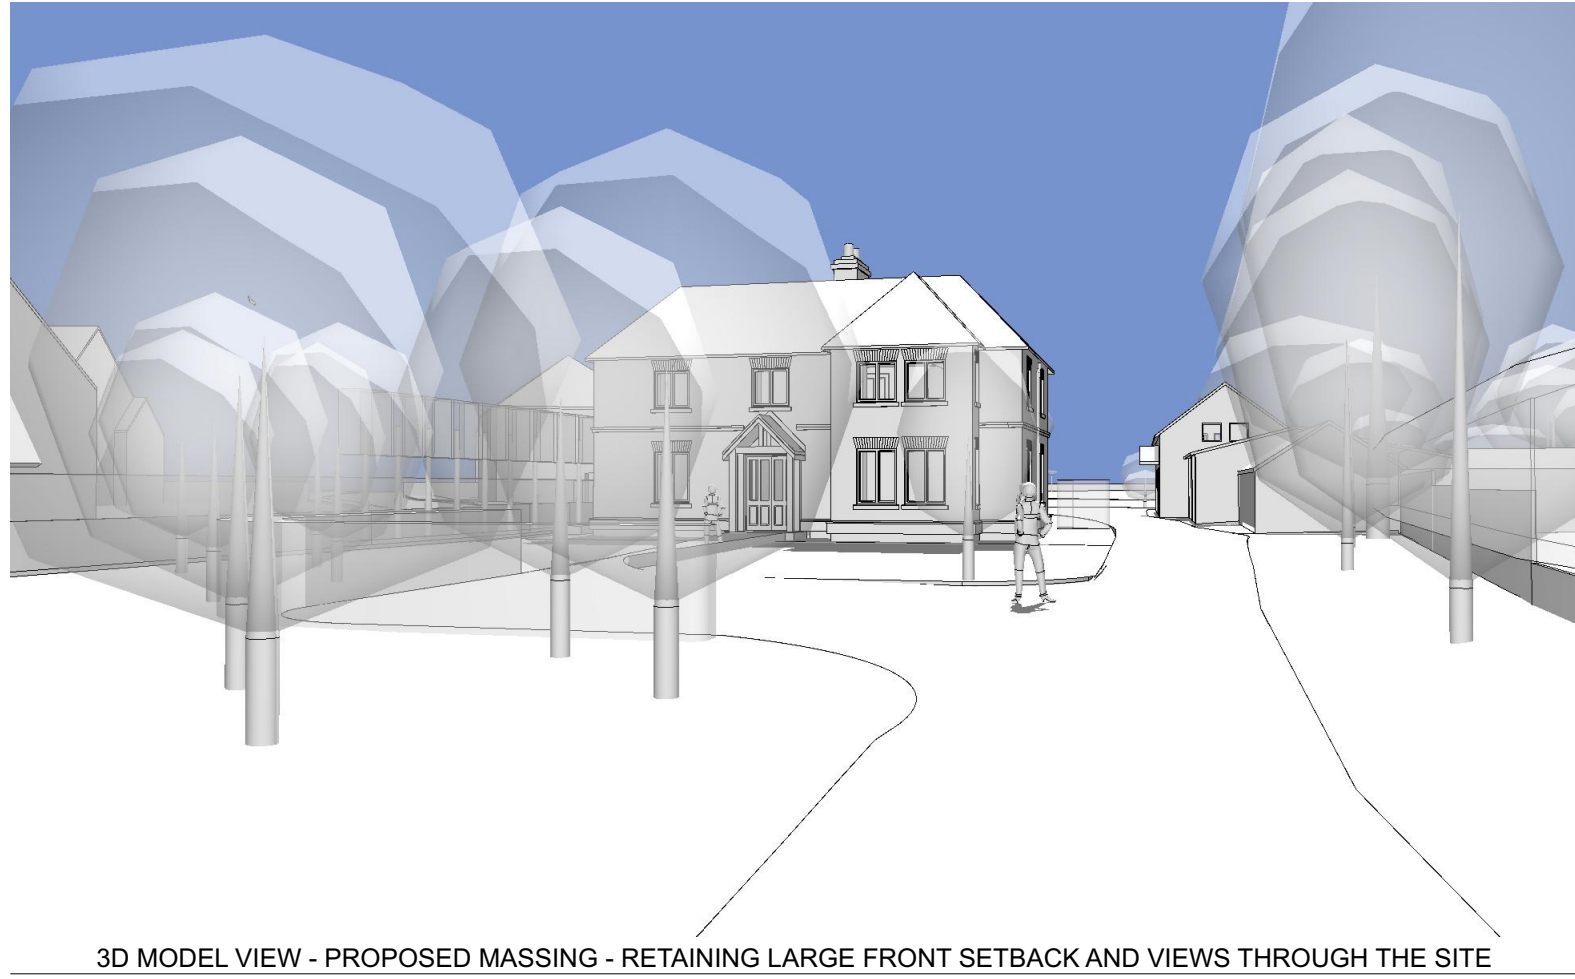


3D MODEL VIEW - PROPOSED MASSING - RETAINING LARGE FRONT SETBACK AND VIEWS THROUGH THE SITE

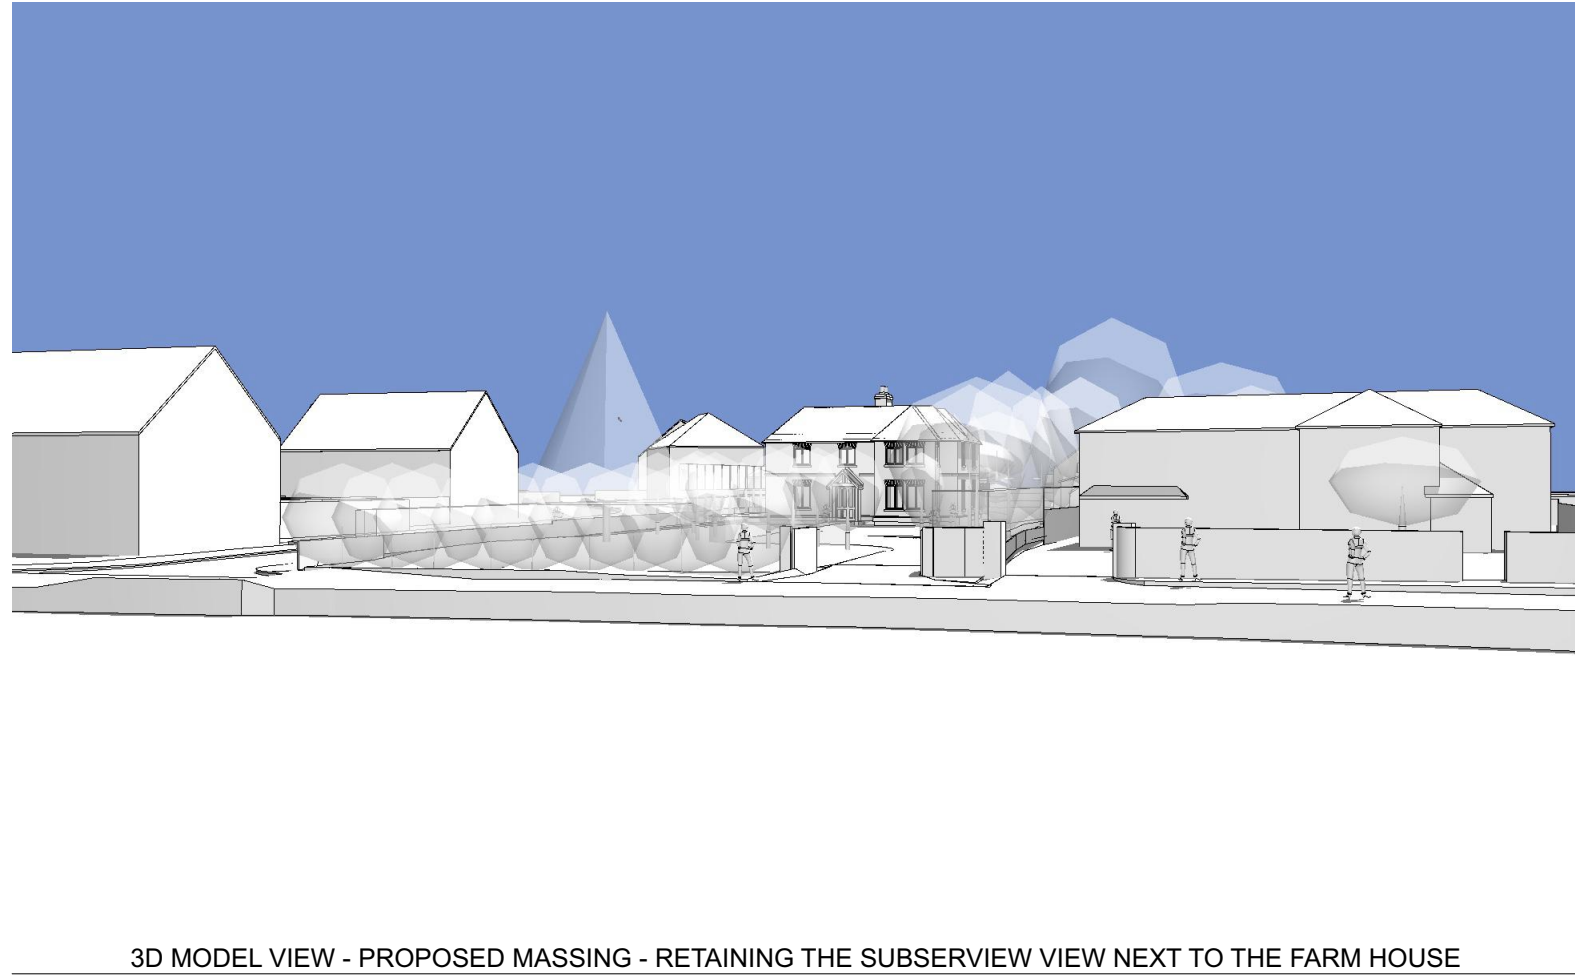


3D MODEL VIEW - PROPOSED MASSING - RETAINING THE SUBSERVIENT VIEW NEXT TO THE FARM HOUSE



3D MODEL VIEW - PROPOSED MASSING - RETAINING SUBSERVIENT TO FARM HOUSE

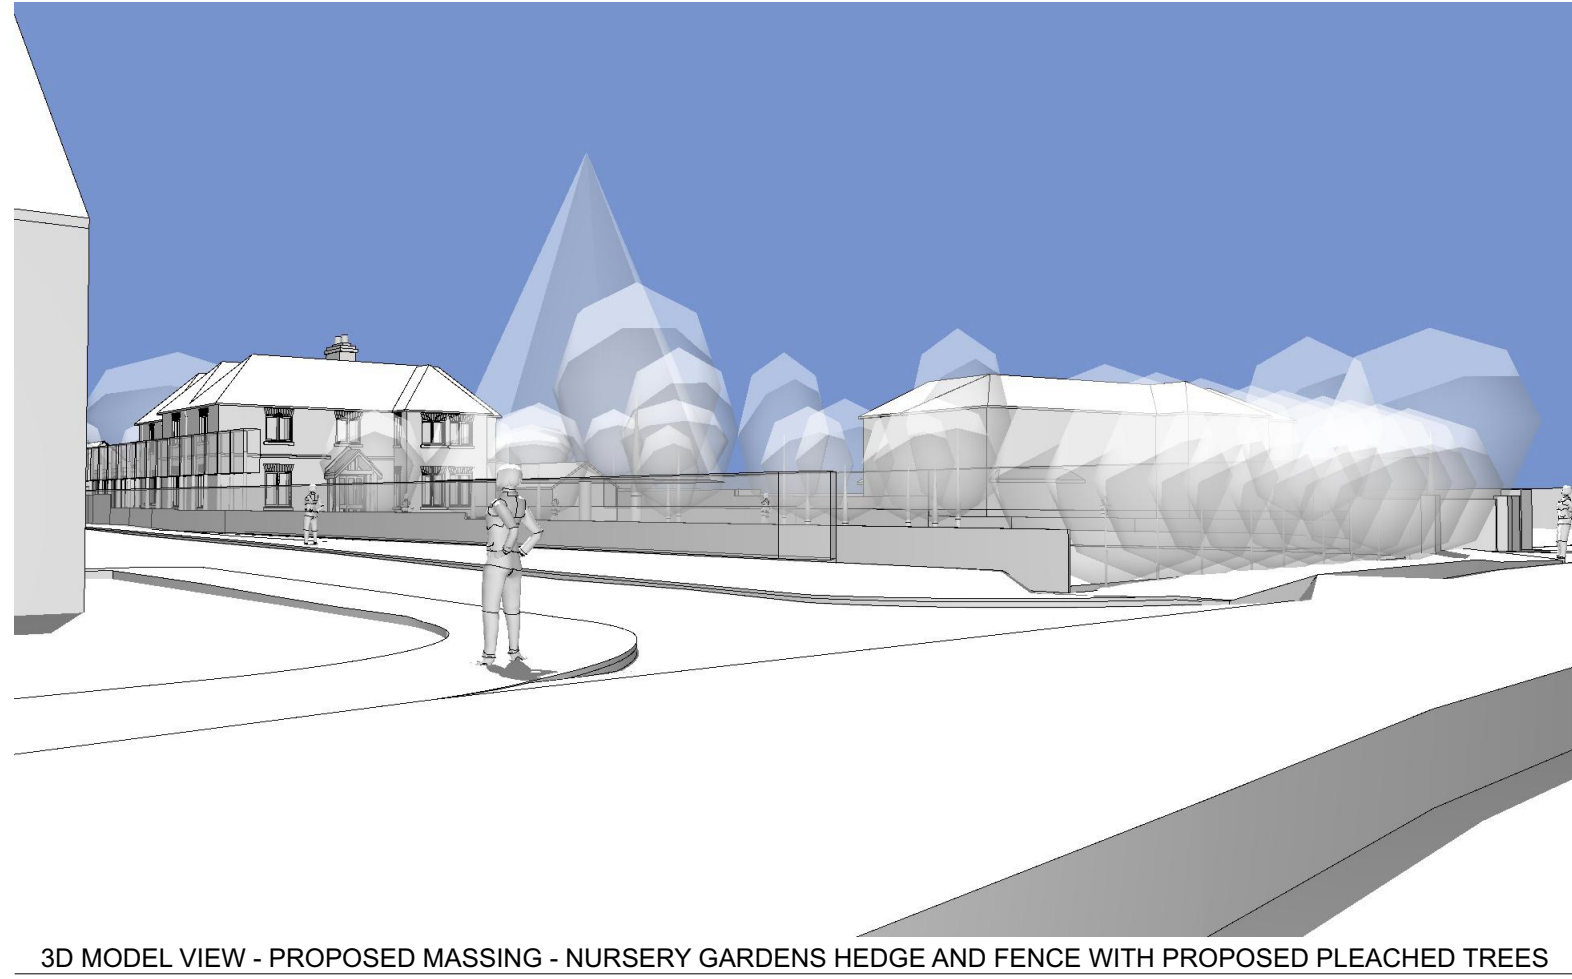


3D MODEL VIEW - PROPOSED MASSING - NURSERY GARDENS HEDGE AND FENCE WITH PROPOSED PLEACHED TREES

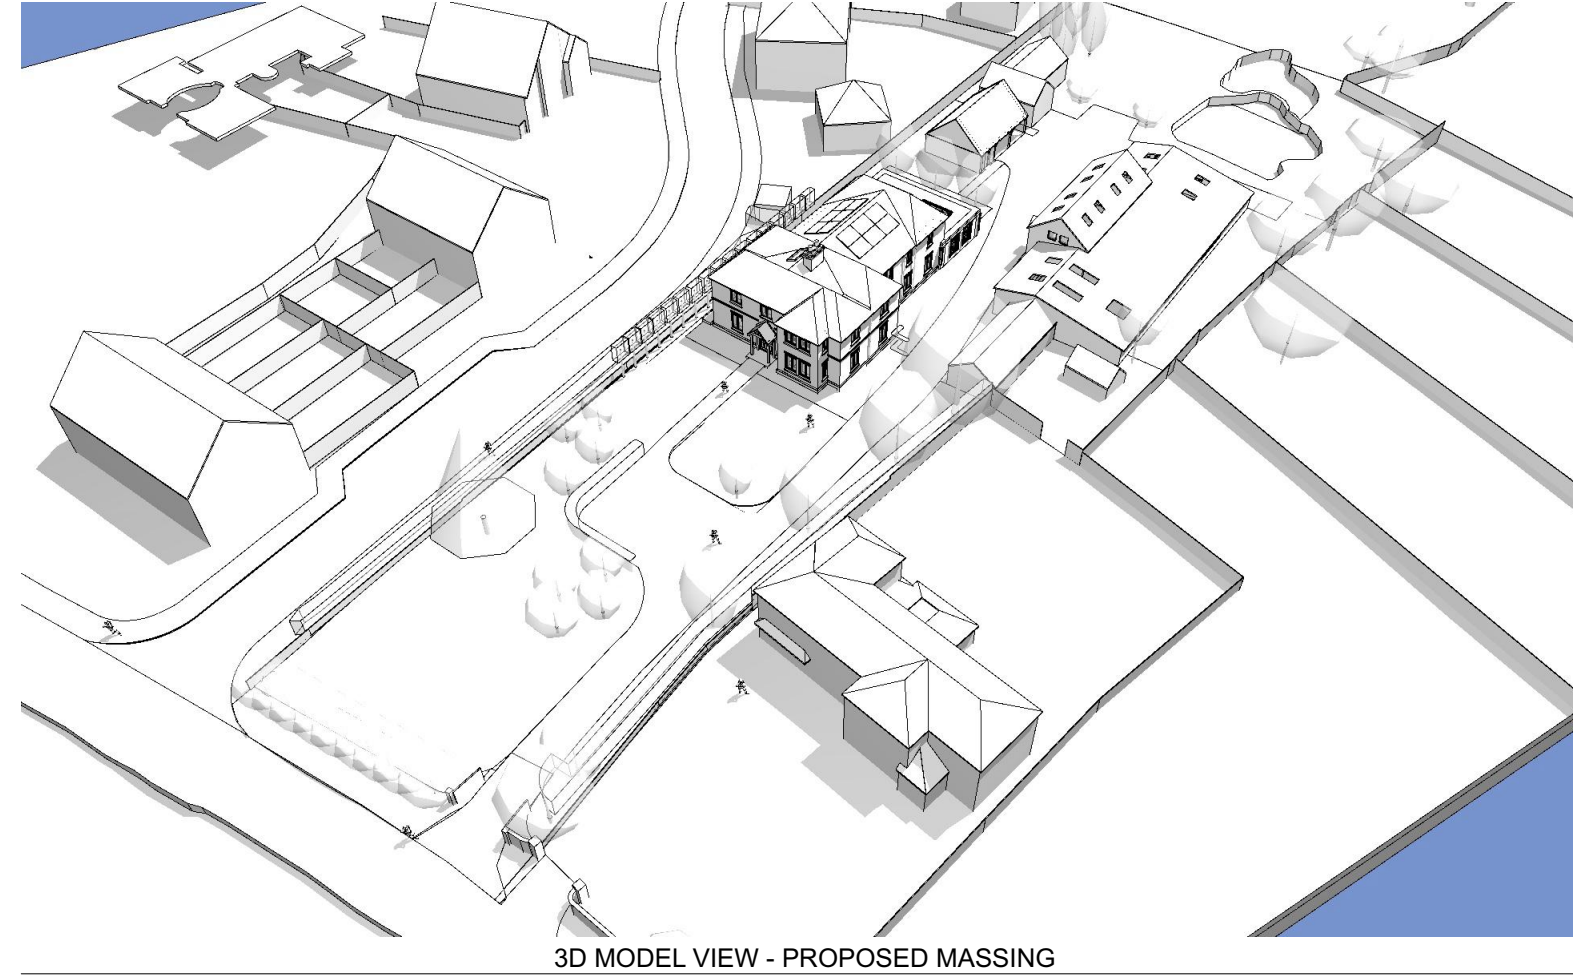

3D MODEL VIEW - PROPOSED MASSING

PROPOSED MASSING MODEL

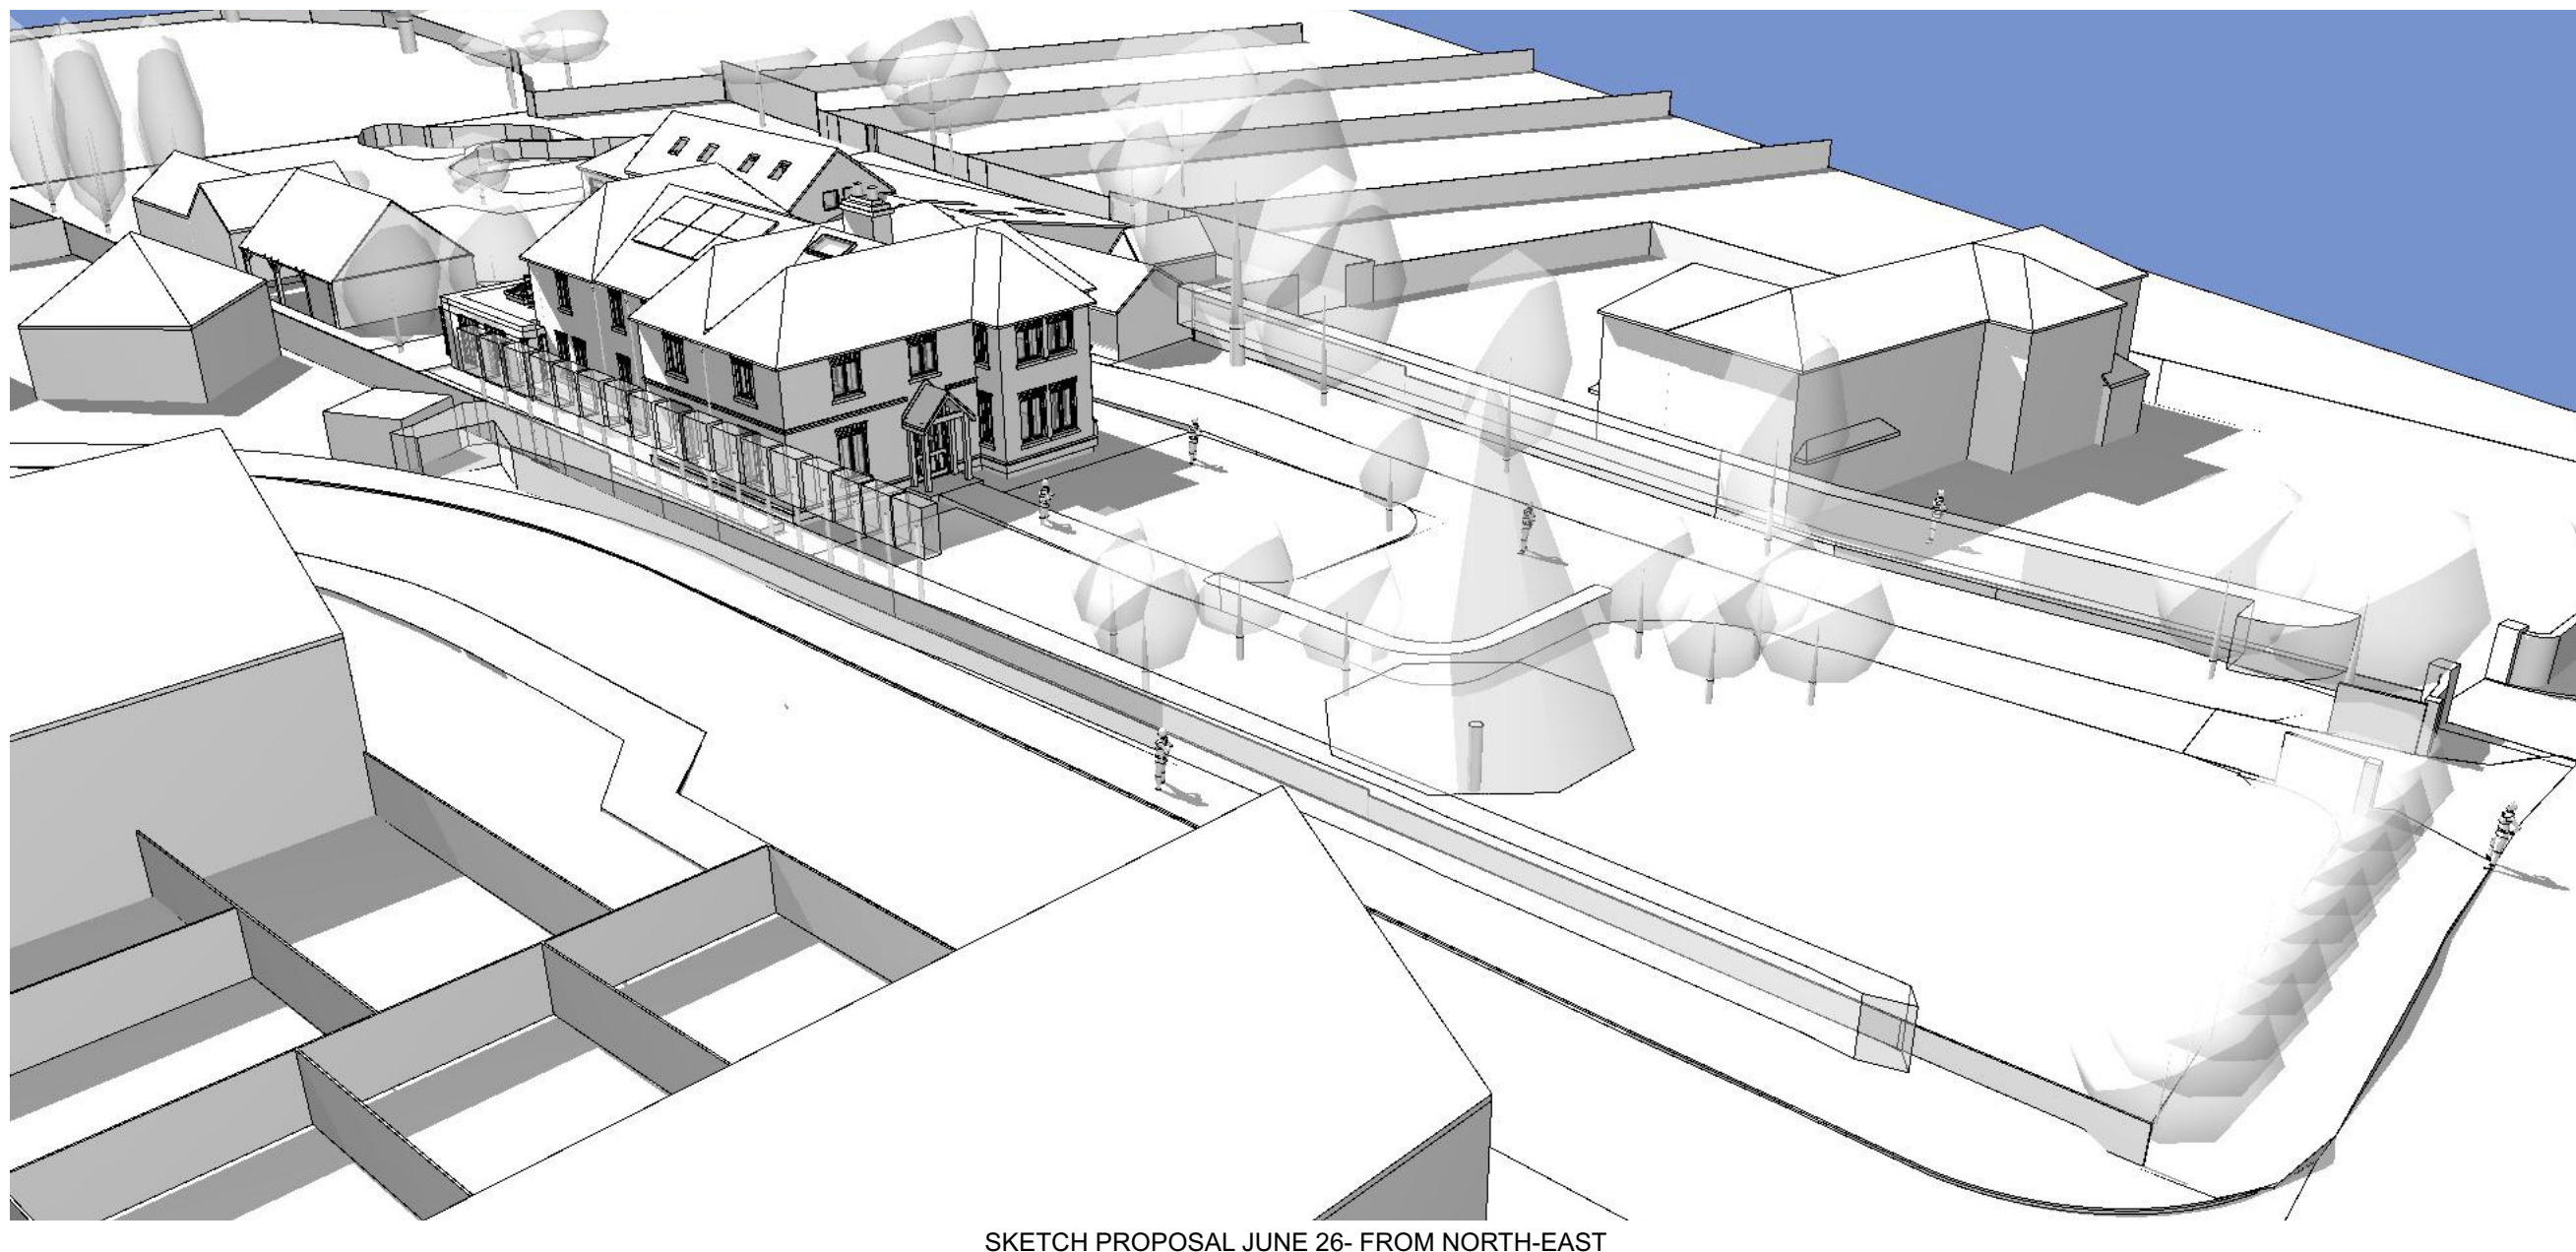

SKETCH PROPOSAL JUNE 26 - FROM NORTH-EAST



3D MODEL VIEW - PROPOSED ROOF SHAPE



3D MODEL VIEW - PROPOSED REAR VIEW FROM GARDEN WITH OUT BUILDINGS

PROPOSED MASSING MODEL

06/07/2026 PLANNING ISSUE

Rev

Client

Mr & Mrs HORSBROFT

Site

CLEAR VIEW
COTTAGE, WHISTLEY
GREEN, RG10 0DU

EXISTING AND
PROPOSED VIEWS
COMPARISON

Scale (5 Drawing Size) Drawn Checked
1:100 @A0 VL HW

Status

PLANNING

HIVES ARCHITECTS
SINCE 1934

Hives Architects LLP
Quadrant House, Broad Street, Reading, RG1 7QE
0118 958 7331, info@hivesarchitects.co.uk

Project Drawing Revision

2907 011 P1