


TRANSITION KERBS

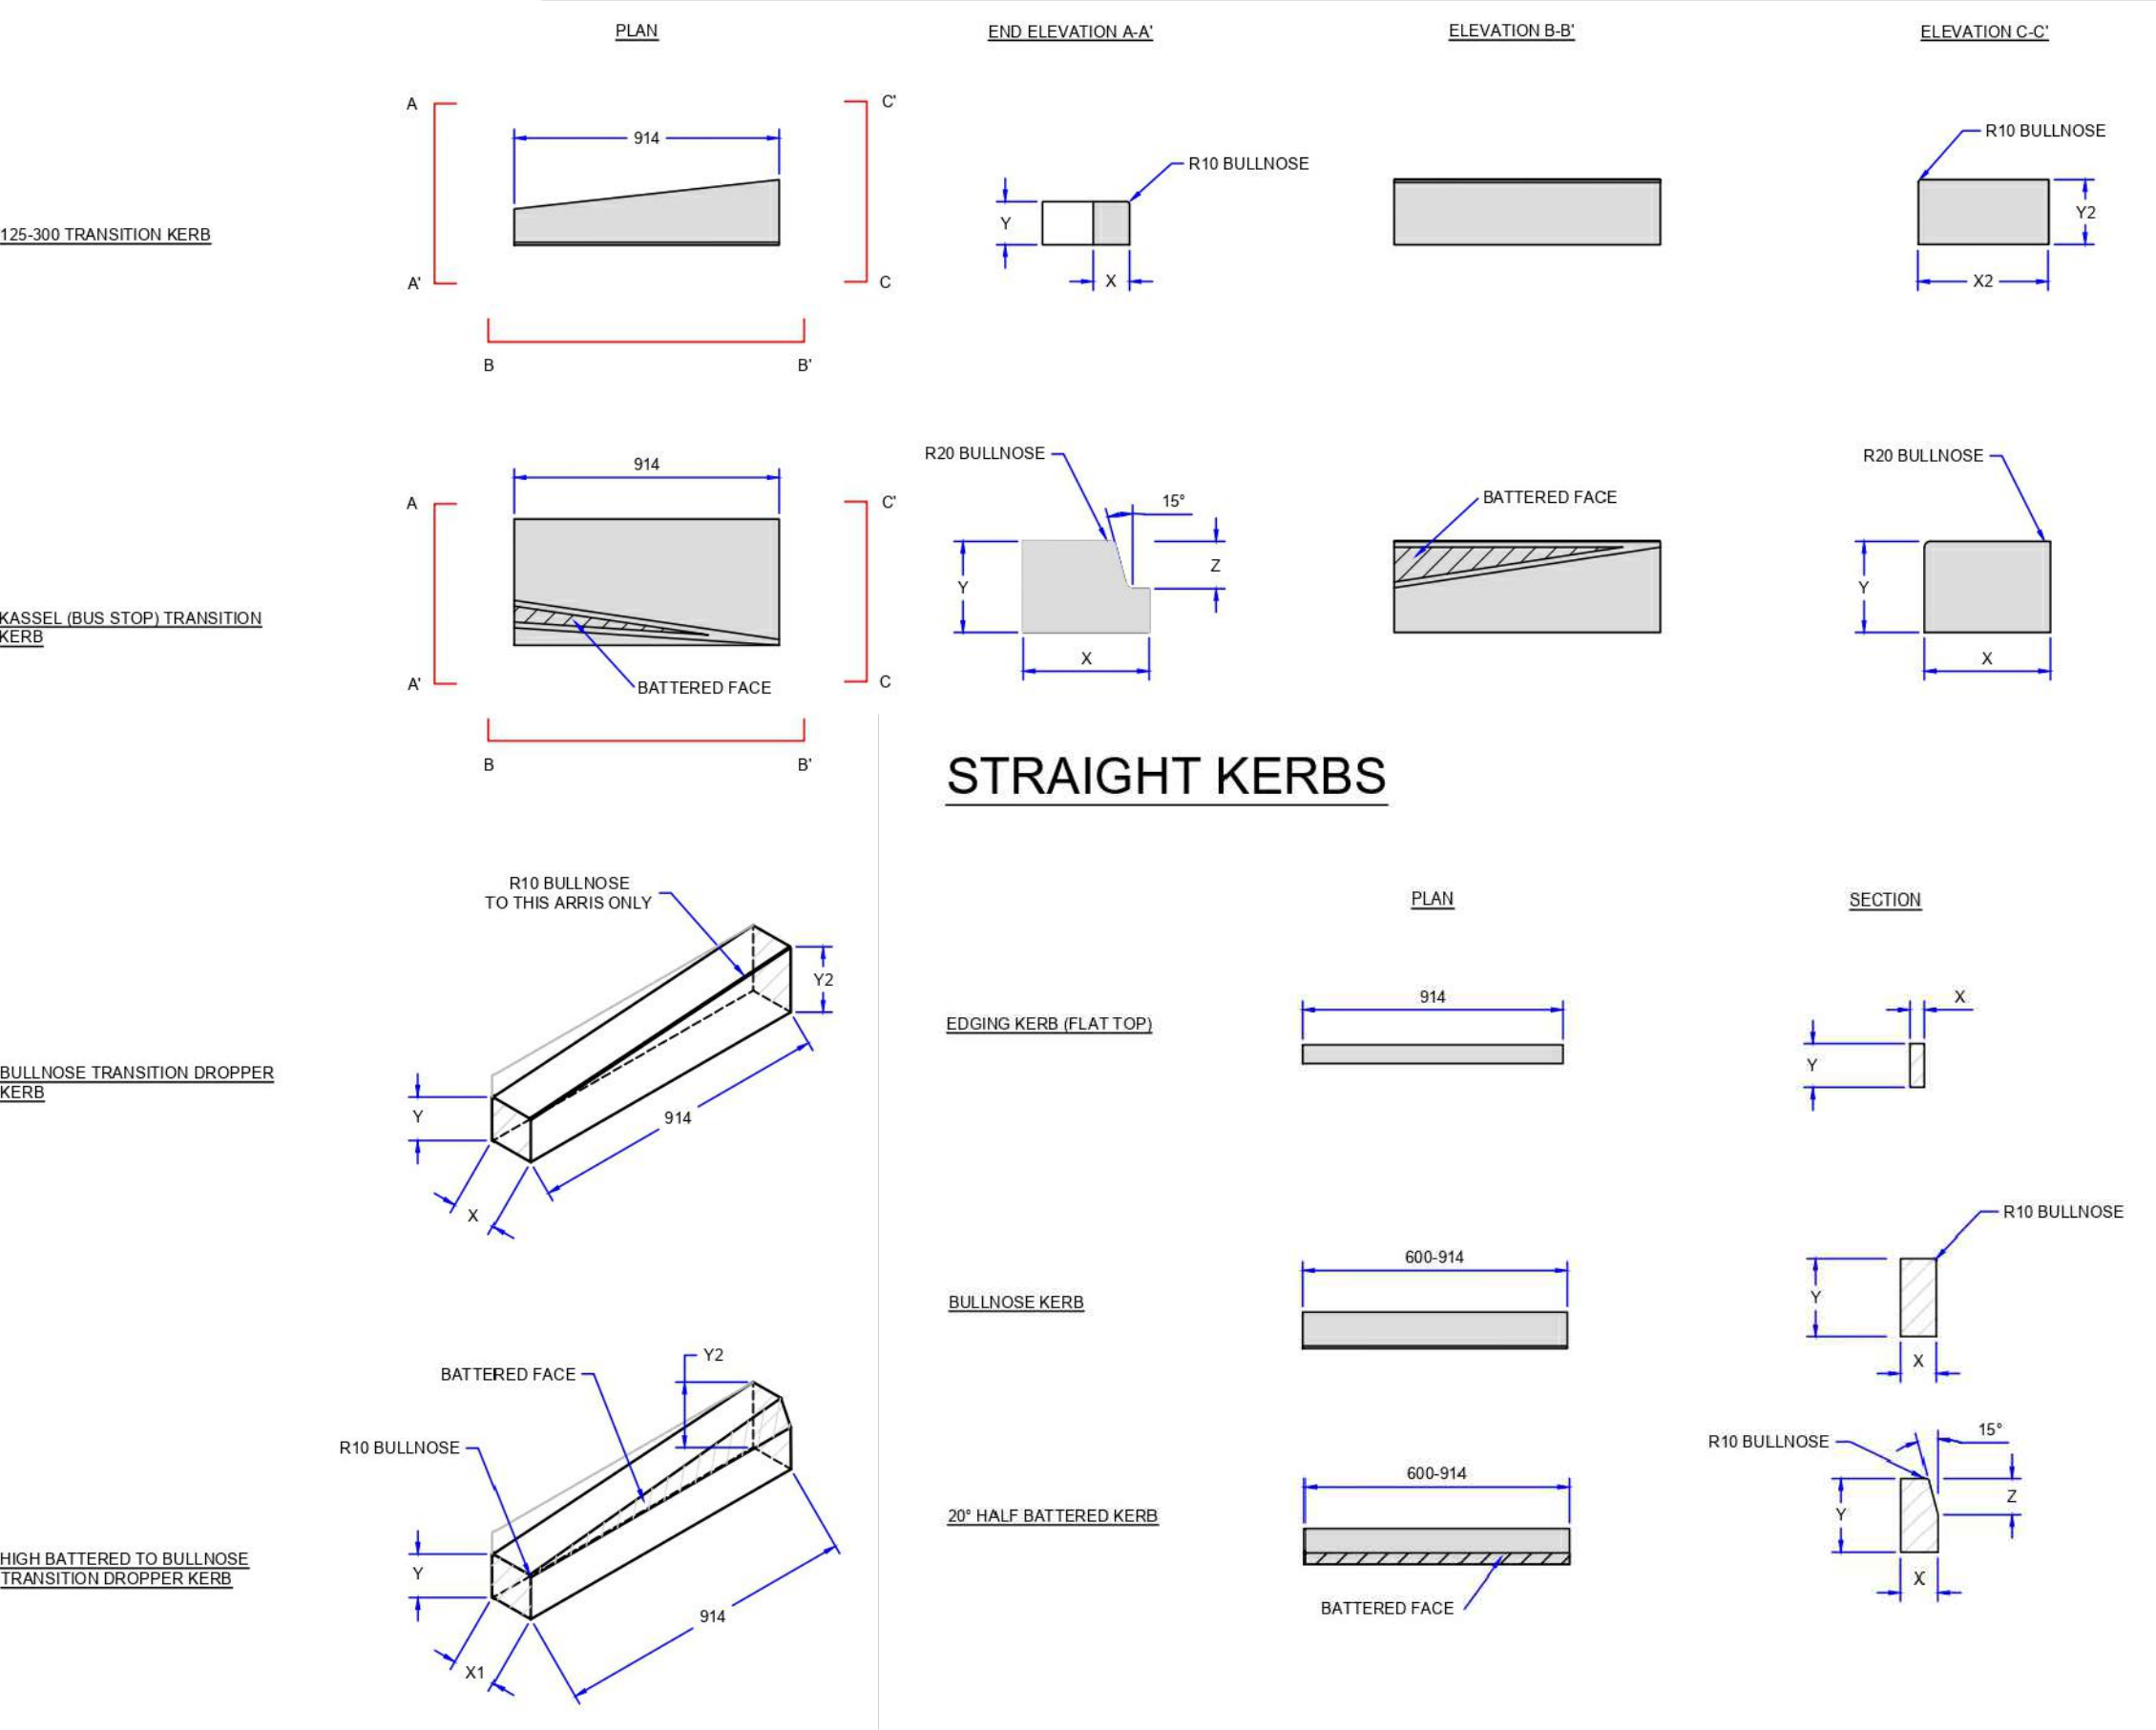

STRAIGHT KERBS

TRANSITION DROPPER KERBS					
TYPE	X	X2	Y	Y2	Z
BN	125	-	150	225	-
HB-BN	125	100	150	225	75
TRANSITION KERBS					
125-300 BN	125	300	150	225	-
KASSEL TO BN	435	-	314	-	160

NOTE:
* ALL THE ABOVE UNITS SHALL BE AVAILABLE AS BOTH LEFT AND RIGHT MIRROR VERSIONS

STRAIGHT KERBS			
TYPE	X	Y	Z
EDGING	50	150	-
BN	125	255	-
	125	150	-
HB	125	255	100

- NOTES:
- DO NOT SCALE FROM THIS DRAWING.
 - ALL DIMENSIONS ARE IN MILLIMETRES, UNLESS STATED OTHERWISE.
 - THIS DRAWING IS TO BE READ IN CONJUNCTION WITH ALL RELEVANT SCHEME DRAWINGS AND SPECIFICATIONS.
 - PRIVATE DRAINS AND PAVED AREAS SHALL BE APPROVED BY BUILDING CONTROL.
 - ALL HIGHWAY WORKS SHALL BE CONSTRUCTED IN ACCORDANCE WITH THE LATEST SPECIFICATION FOR HIGHWAY WORKS AND TO THE REQUIREMENTS OF THE LOCAL AUTHORITY
 - FOR WOKINGHAM BOROUGH COUNCIL DETAILS PLEASE REFER TO:
 - HEADWALL-TYPE 1: DWG NO. WSD/550/10
 - HEADWALL-TYPE 2: DWG NO. WSD/550/11
 - MINOR ACCESS ROADS, ACCESSWAYS, MEWS COURTS AND HOUSING SQUARES: DWG NO. WSD/900/01
 - STRAIGHT/TRANSITION KERBS: DWG NO. WDS_HS_02
 - TACTILE PAVING: DWG NO. WDS_HS_04
 - VEHICULAR CROSSING: DWG NO. WDS_HS_04
 - ROAD GULLY: DWG NO. WDS_HS_03
 - CARRIAGEWAY/VEHICULAR CROSSING/TACTILE PAVING CROSSING/FOOTWAY CONSTRUCTION: DWG NO. WDS_HS_01

SD 1002	JOB TITLE UPDATED	1A	1A	06.07.20
SD 1001	ISSUED FOR CONSTRUCTION	1A	1A	24.03.20
SD 1001	ISSUED FOR TENDER	HF	AS	16.07.25
ST Rev	Description	Dwn	Chk	Date

REVISIONS				
Preliminary Issue		Submitted for S104		
Planning Issue		Issued for Tender		
Submitted for S38		Issued for Construction		✓
Submitted for S278		As Built		
DRAWING STATUS				

STUART MICHAEL ASSOCIATES
CONSULTING ENGINEERS

Stuart Michael Associates Ltd
Coombe House, Coombe Square, Thatcham, Berkshire RG19 4JF

T: 01635 867 711 e: mail@stuartmichael.co.uk
F: 01635 861 715 w: www.stuartmichael.co.uk

Bovis Homes **Linden Homes** **COUNTRYSIDE Homes** **Countryside Partnerships**

Part of the Vistry Group

JOB TITLE

FINCHWOOD PARCELS
11, 12 & 13

DRAWING TITLE

WOKINGHAM STANDARD DETAILS
SHEET 2 OF 2

DATE	DRAWN	CHECKED	SCALE	SCALE	SCALE
JUNE 2025	WM	KJM	NTS		©A1
DRAWING NO.	7292-SMA-XX-XX-DR-C-0543	REV.	C02	SO	
© This drawing is the copyright of Stuart Michael Associates Limited. It may not be reproduced or amended without the written approval of Stuart Michael Associates					