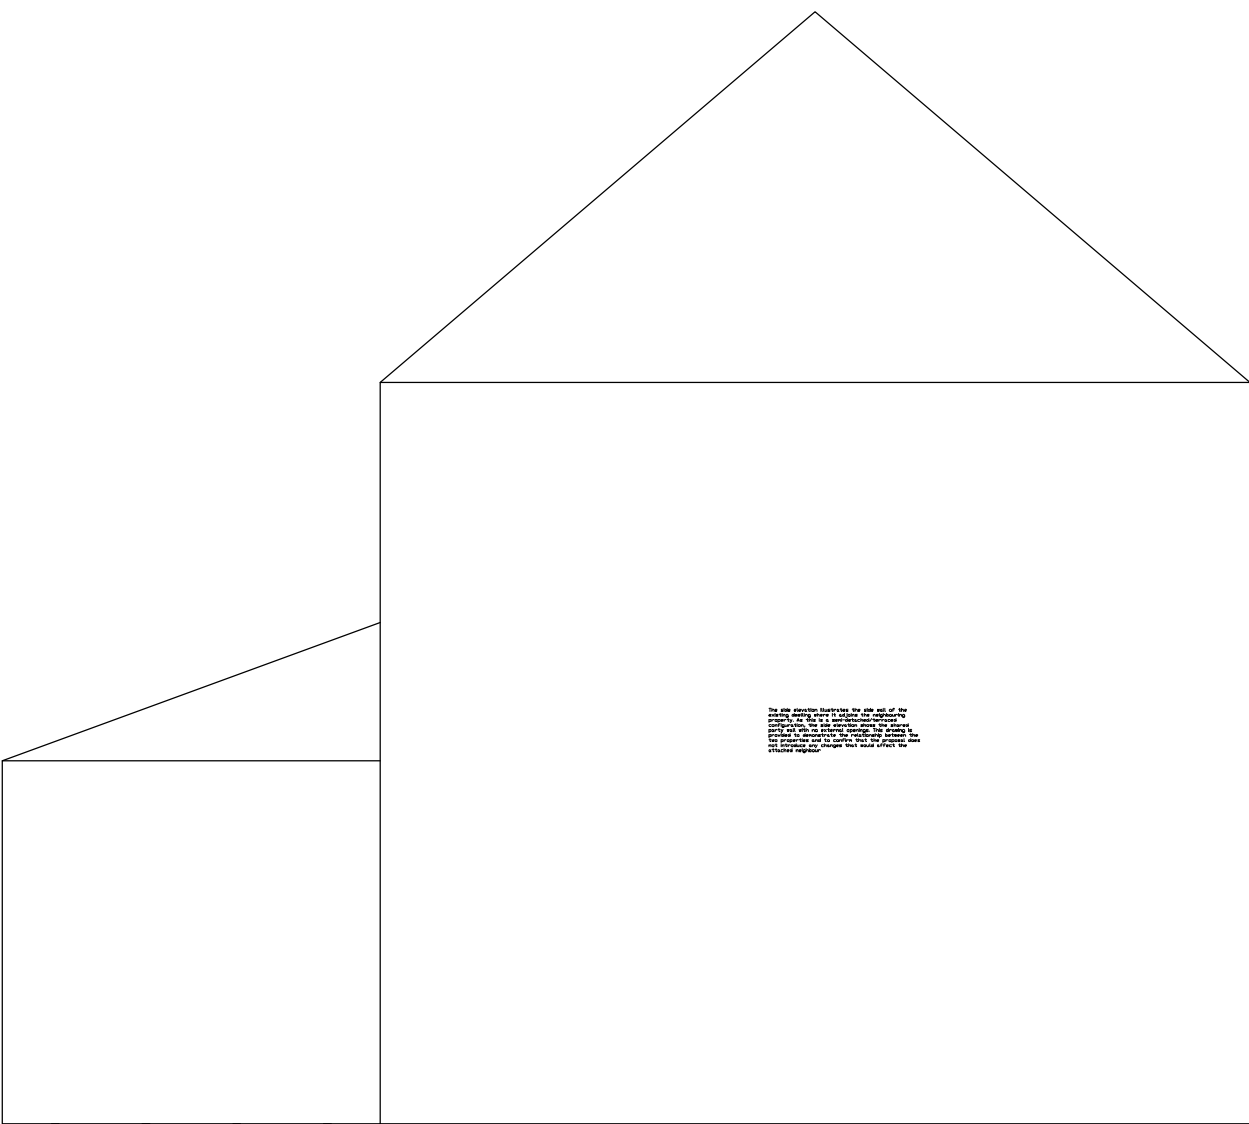
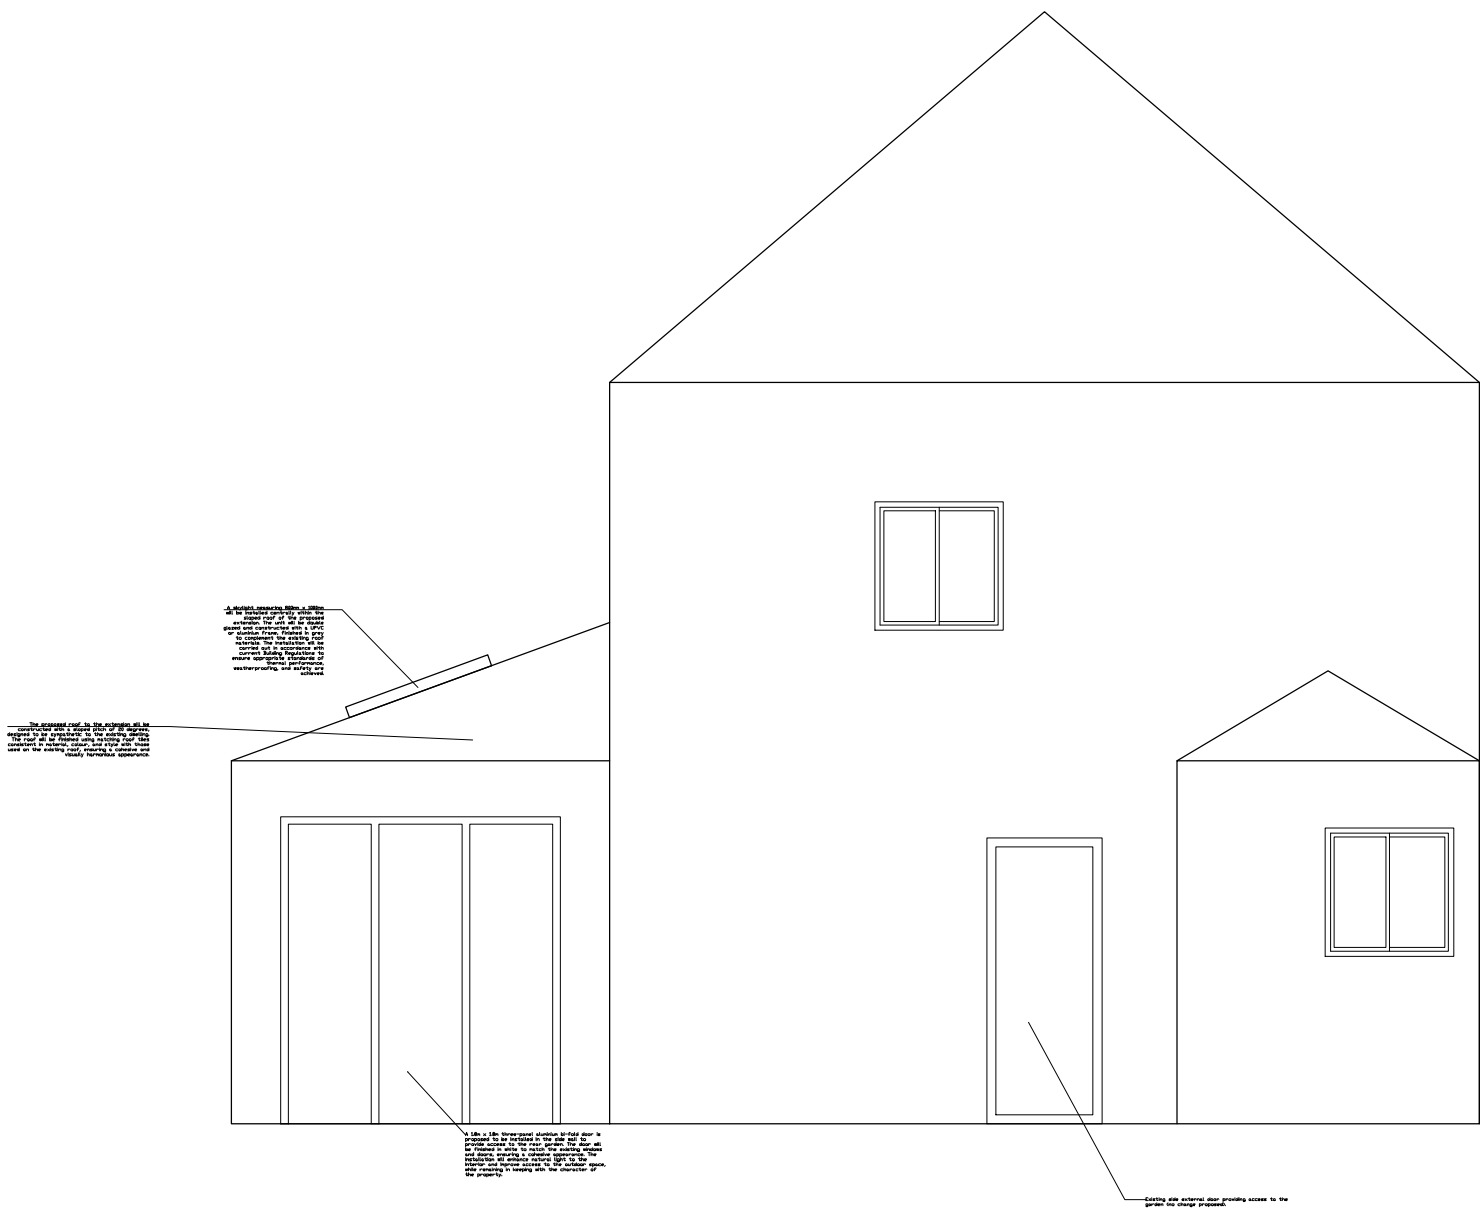


Judith Morrison - 53 Broad Hinton, RG10 0LP

Proposed Side Elevations

Date: 25/11/2025

Scale: 1:50 @ A3

Drawing No: SM-JMSE102025

Revision: A