


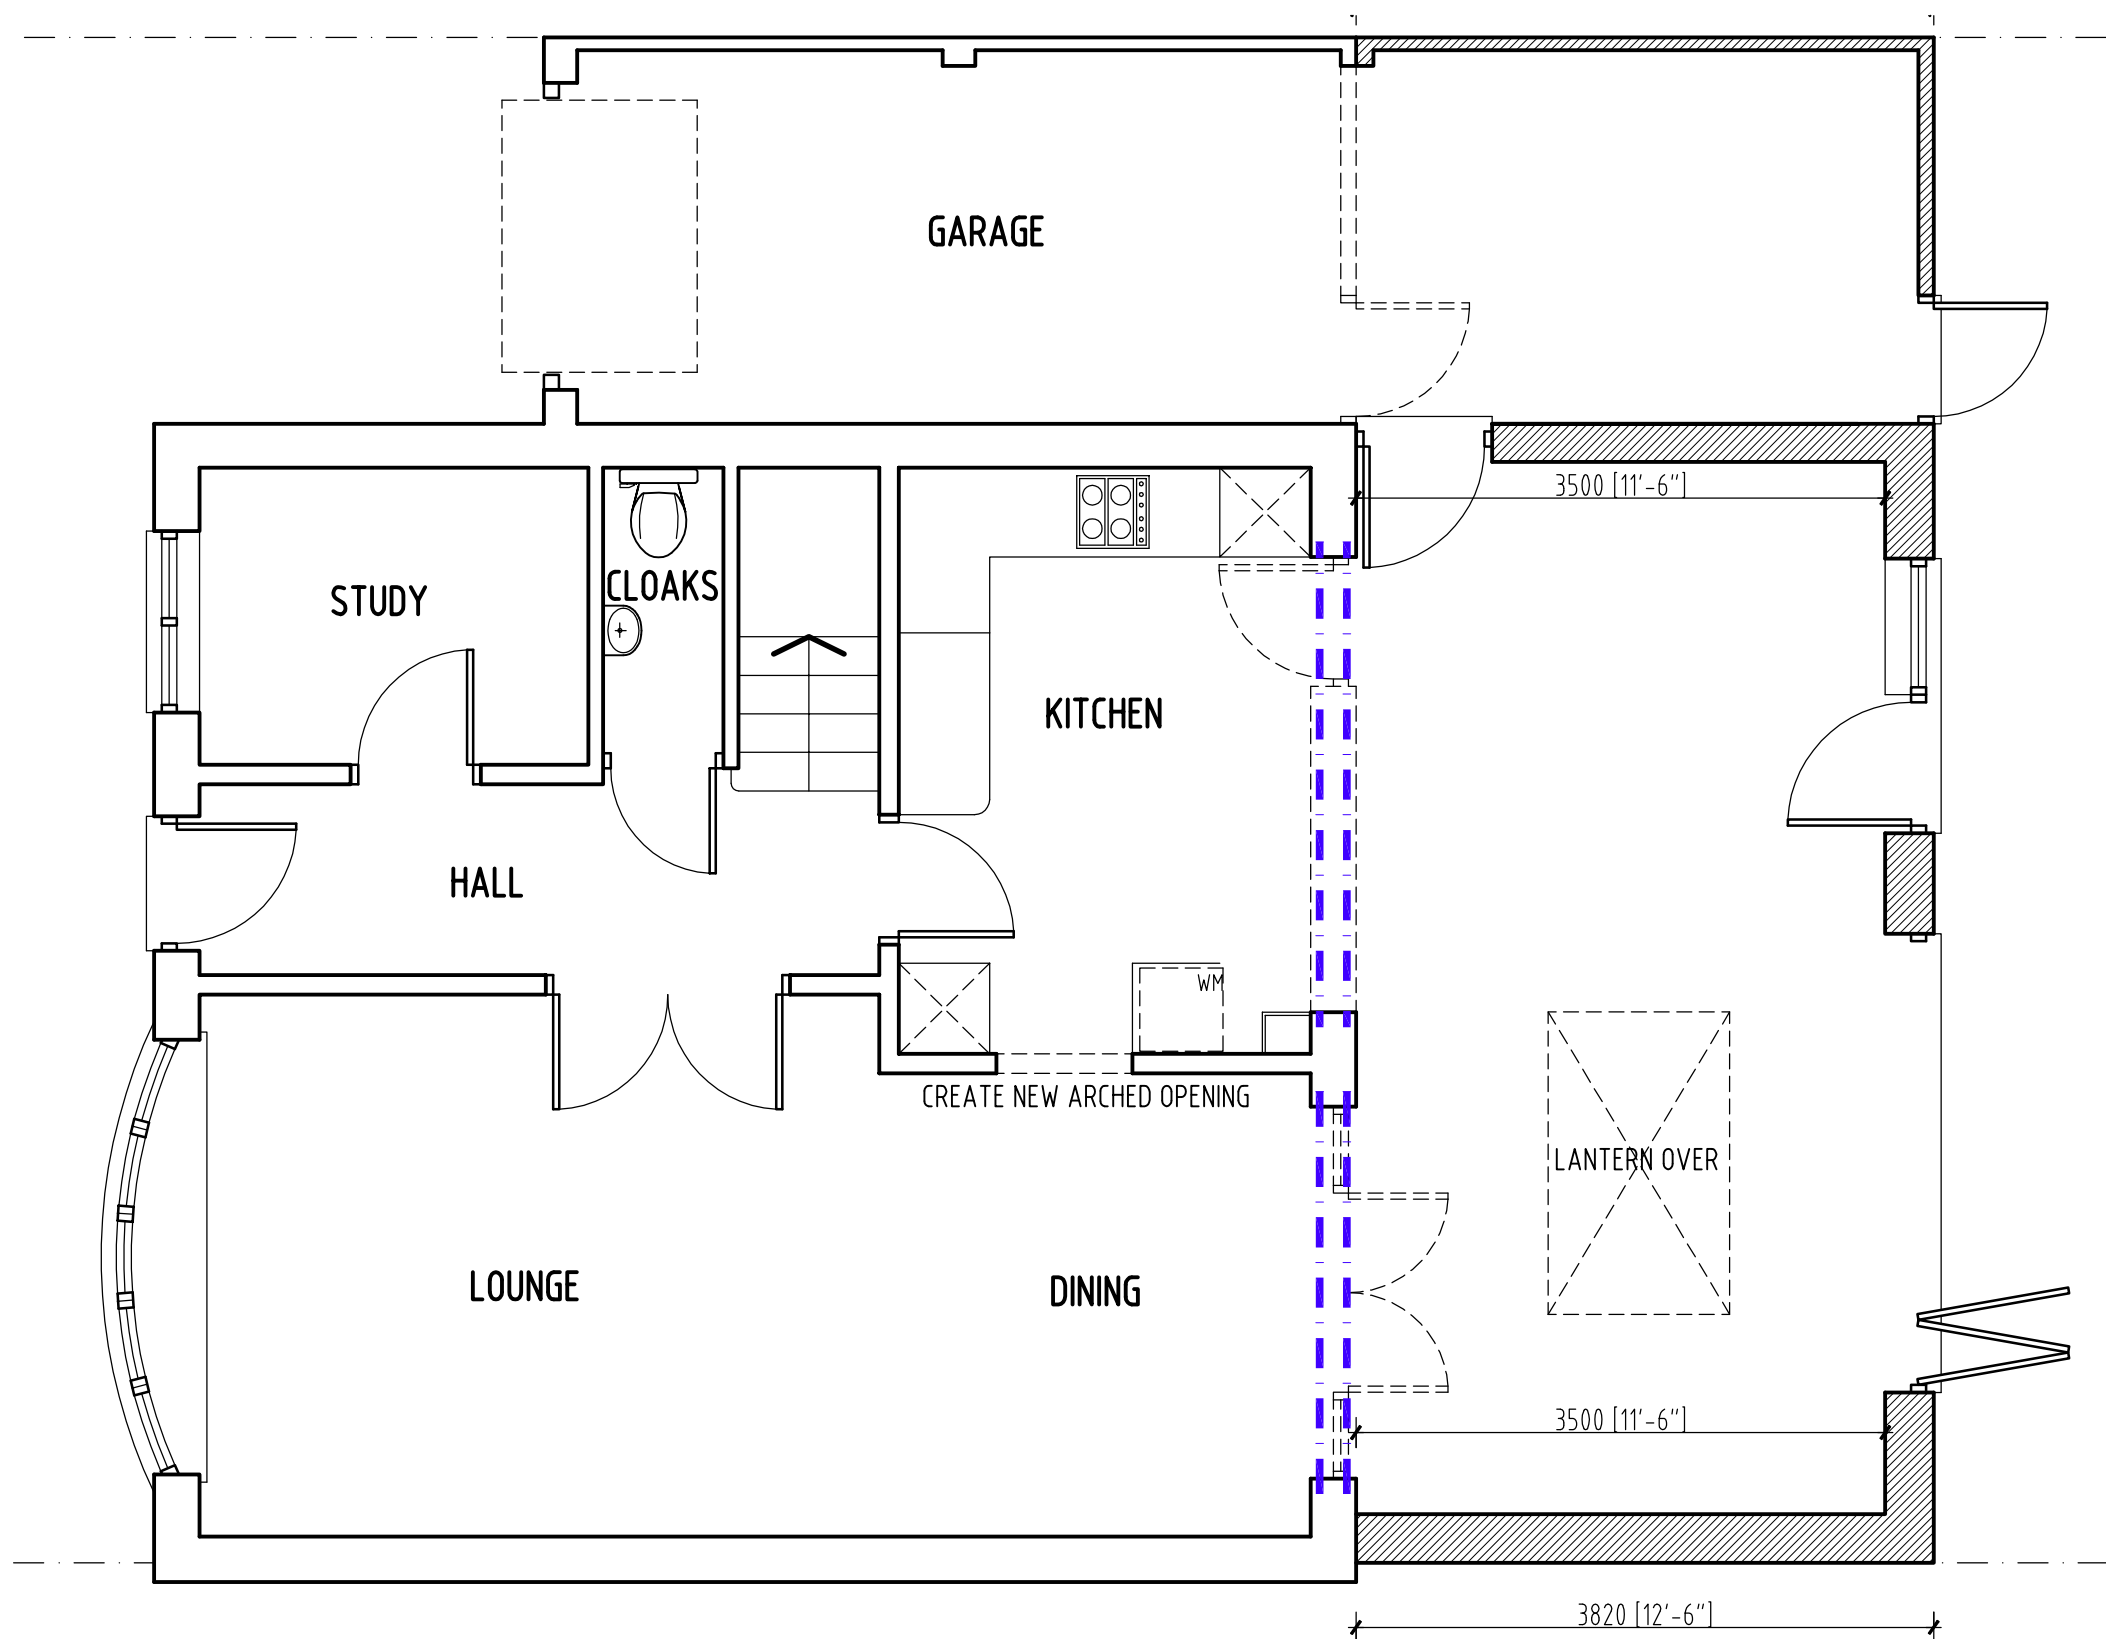

STRUCTURAL BEAMS REQUIRED



SCALE BAR 1 : 50

NOTE
ALL MATERIALS INTENDED TO BE USED ON NEW EXTENSION ARE TO MATCH EXISTING.
THIS DRAWING HAS BEEN PREPARED WITHOUT THE BENEFIT OF AN ACCURATE SITE SURVEY
KITCHEN LAYOUT AND FITTINGS ARE PURELY INDICATIVE AT THIS STAGE



RICHARD FENN DESIGNS
11 HARRIER CLOSE, WOODLEY,
READING, BERKSHIRE. RG5 4PE.
Telephone READING (0118) 9691684
E-Mail : architect@ntlworld.com

PROPOSED SINGLE STOREY REAR EXTENSION
TO 96 MCCARTHY WAY, WOKINGHAM, BERKSHIRE
for MRS MARIE ALLOWAY

PROPOSED GROUND FLOOR LAYOUT

DATE	SCALE
MAY 14th 2025	1 : 50
DRAWING No.	REVISION

ME12