


Location Plan

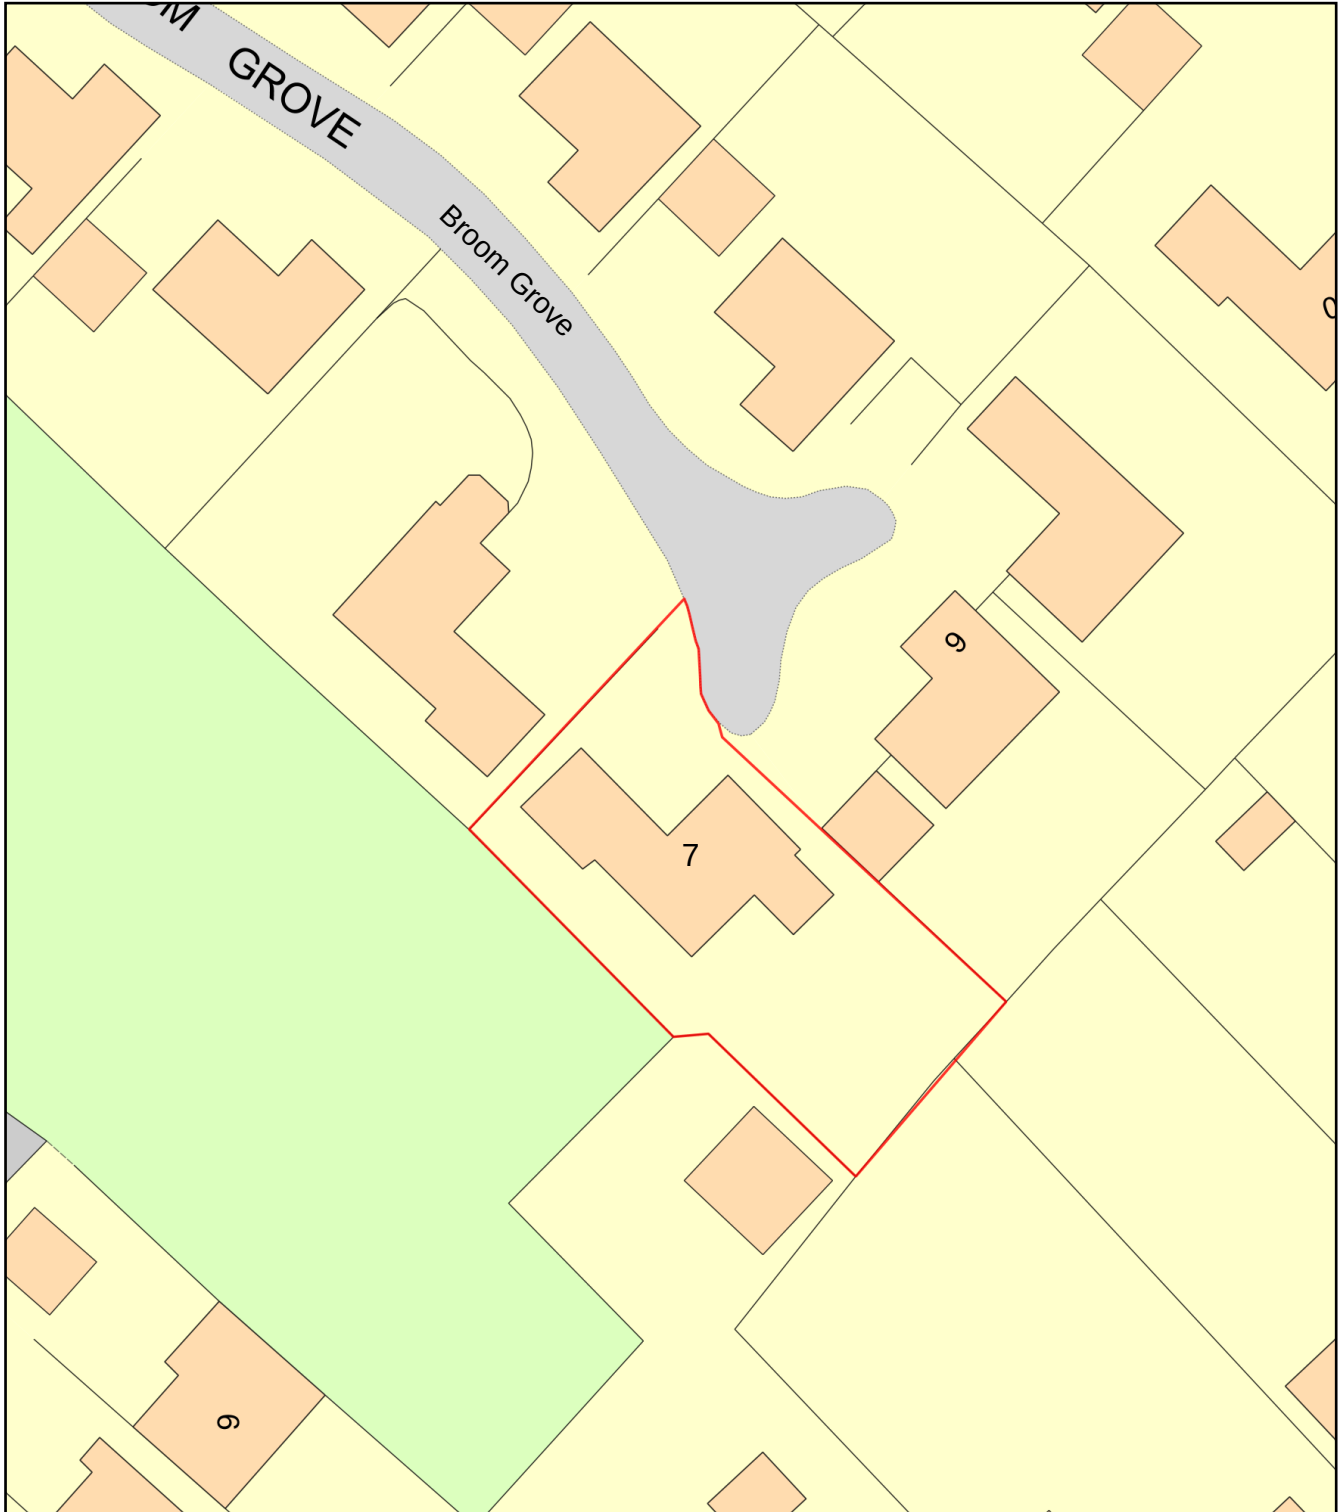

0 20
Metres



Plan Produced for: 7 Broom Grove

Date Produced: 02 May 2025

Plan Reference Number: TQRQM25122121126771

Scale: 1:500 @ A4