


Snowberry Close

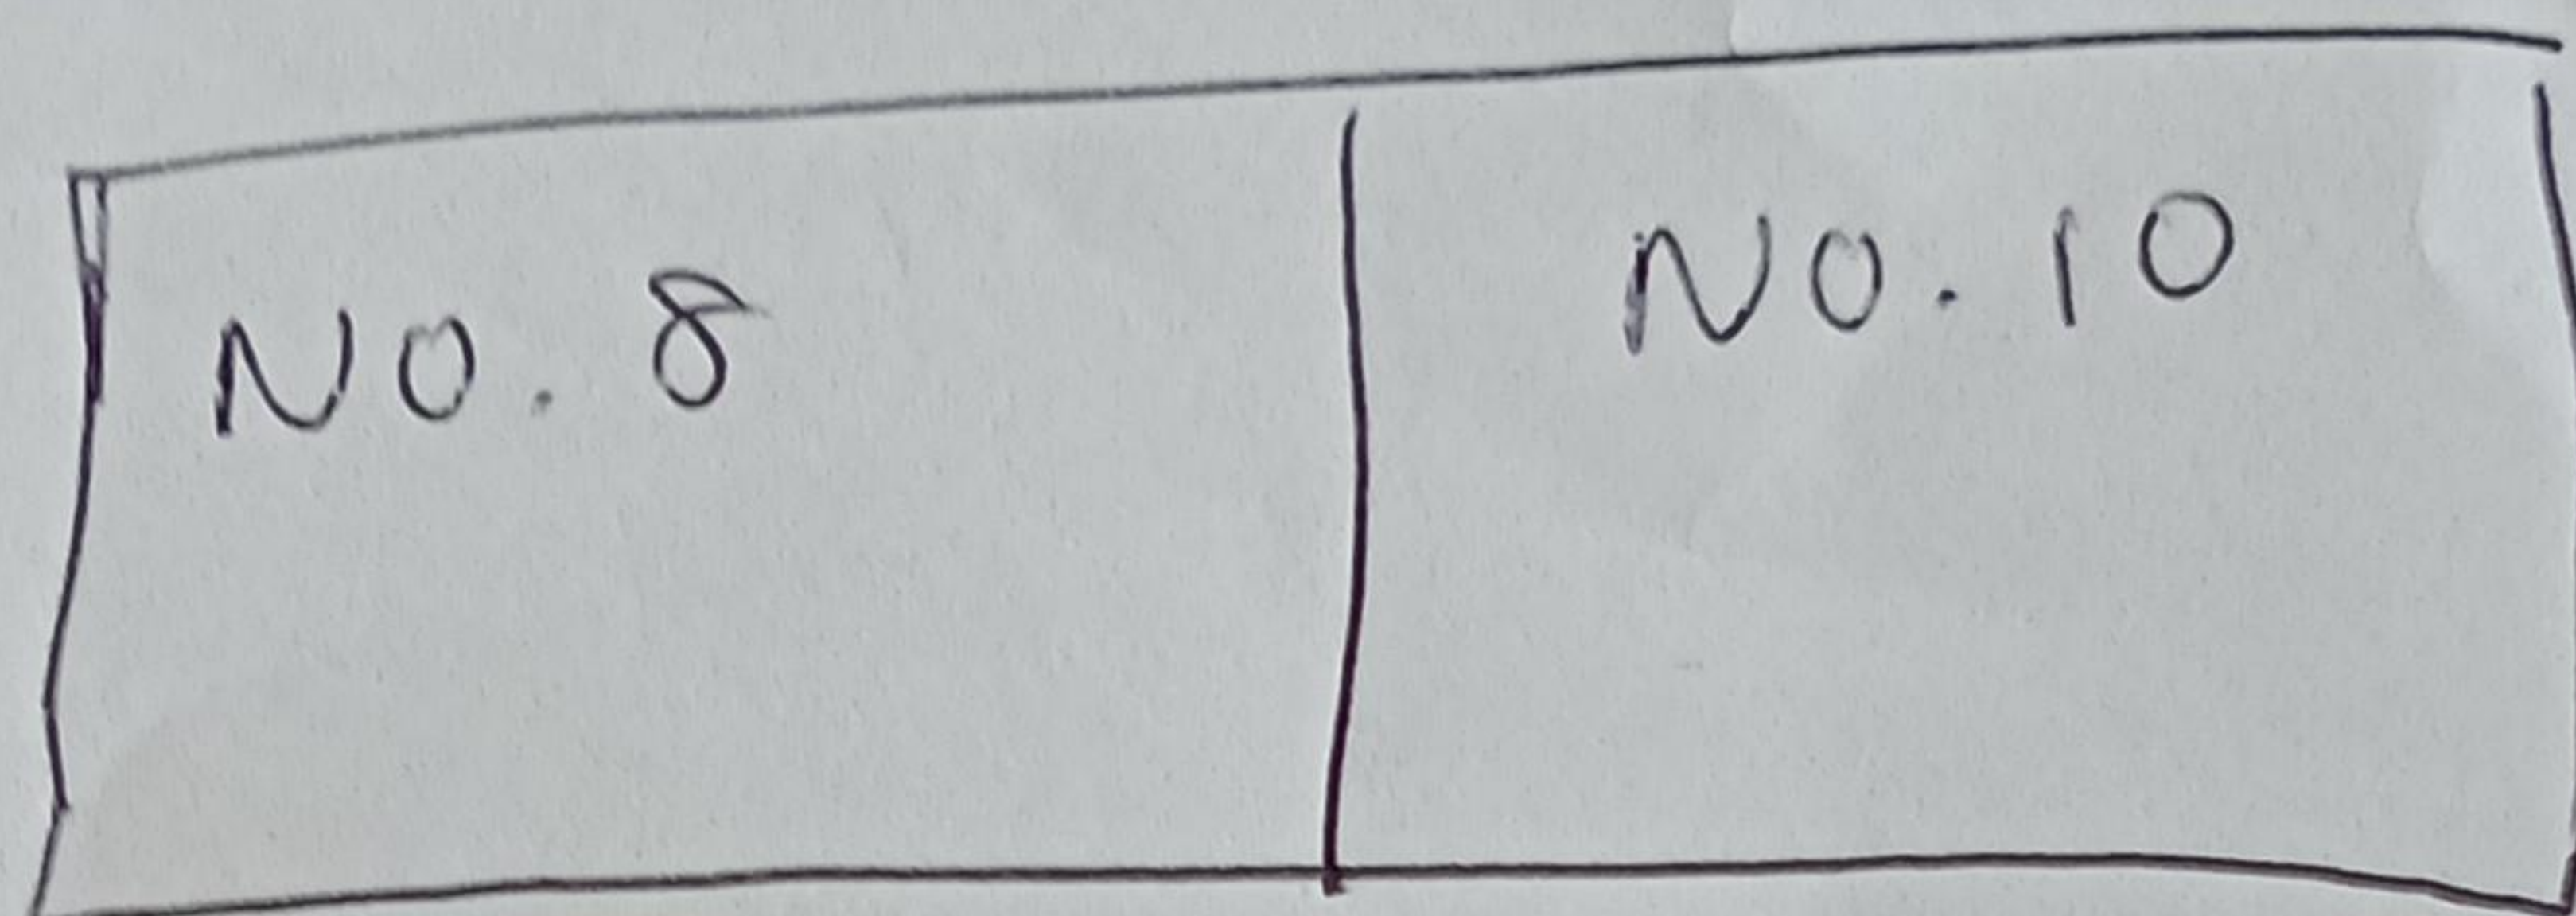

Rear Garden

---

BOUNDARY FENCE

---

OO



2x cypress trees

Rear Garden

