
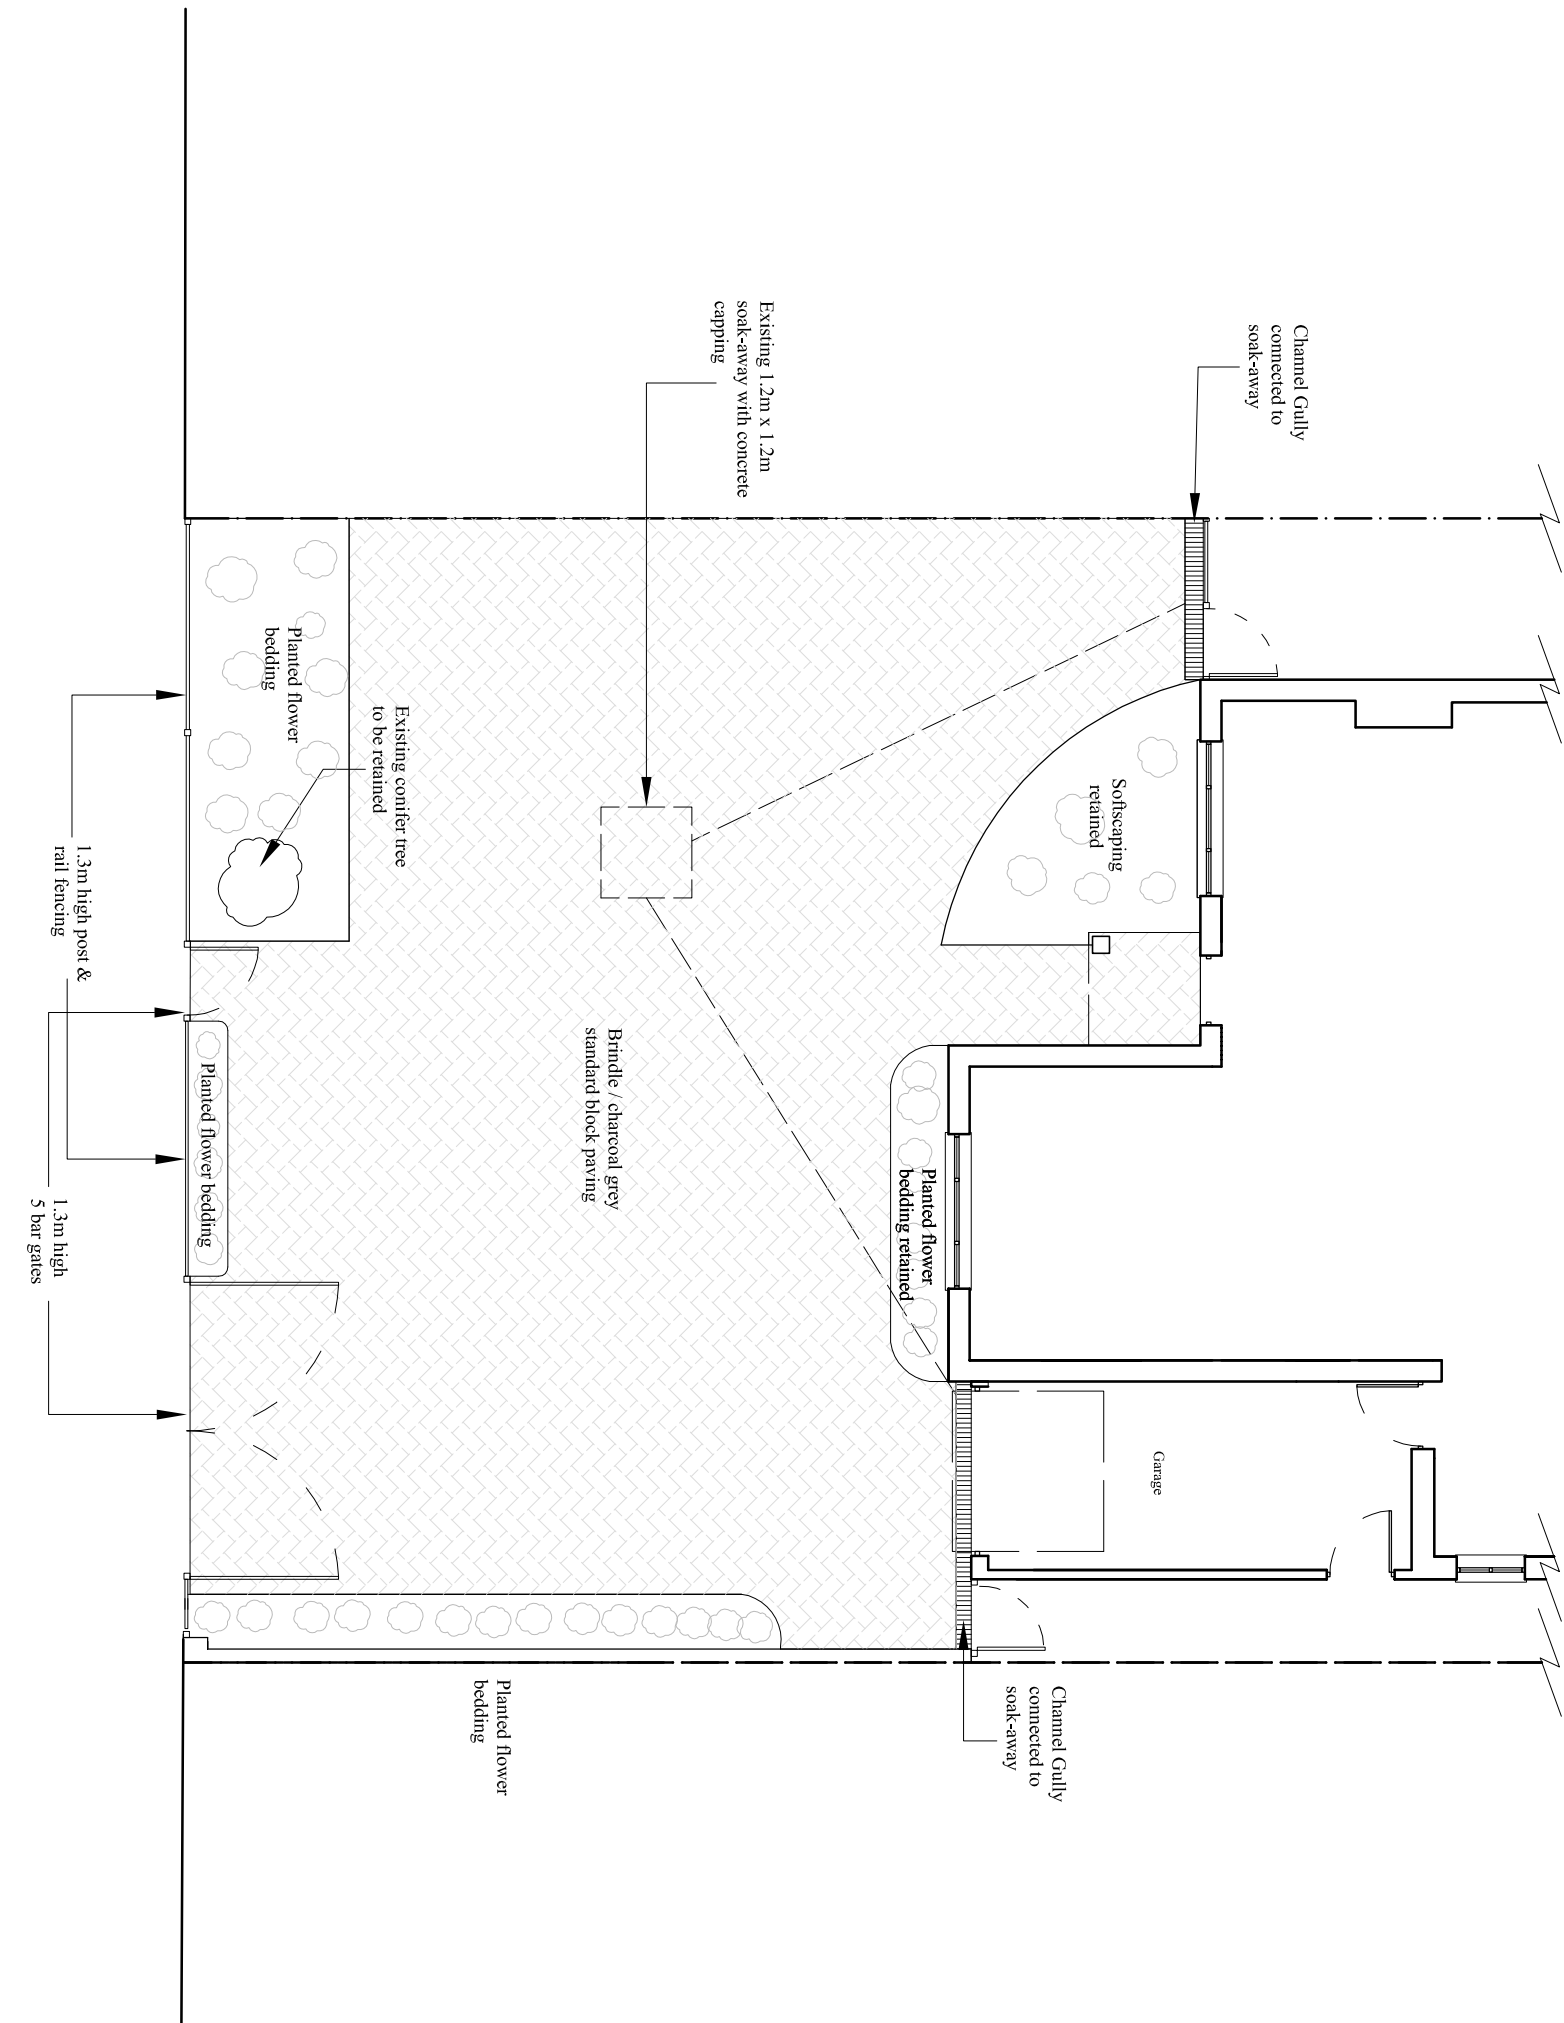
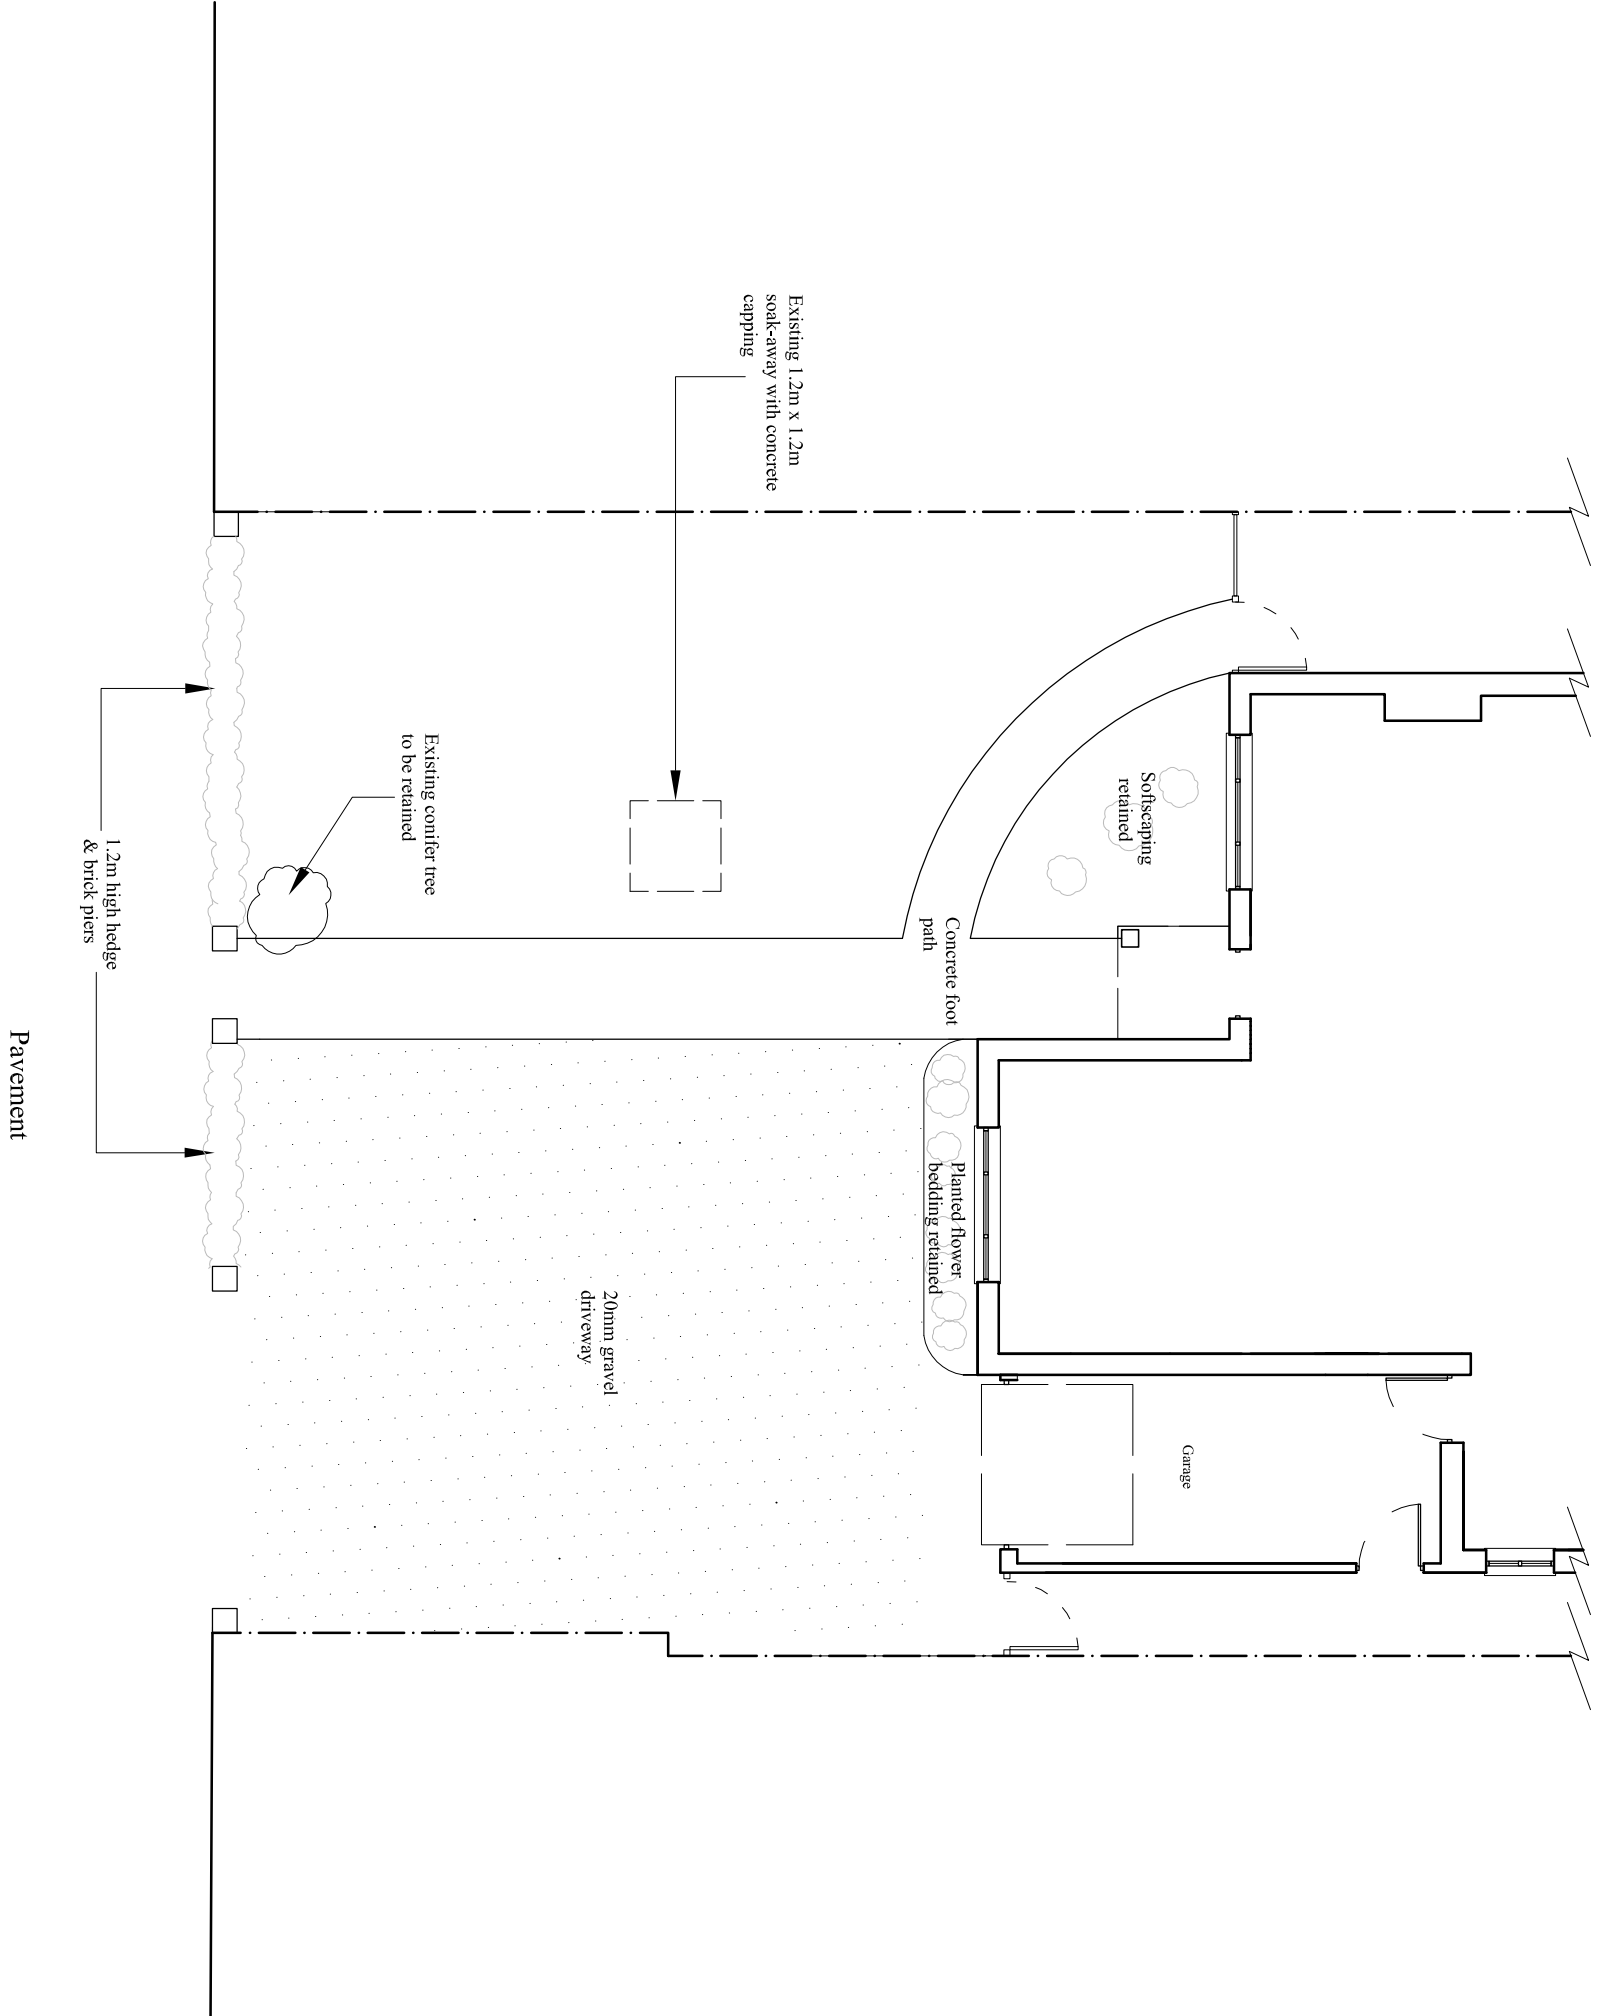
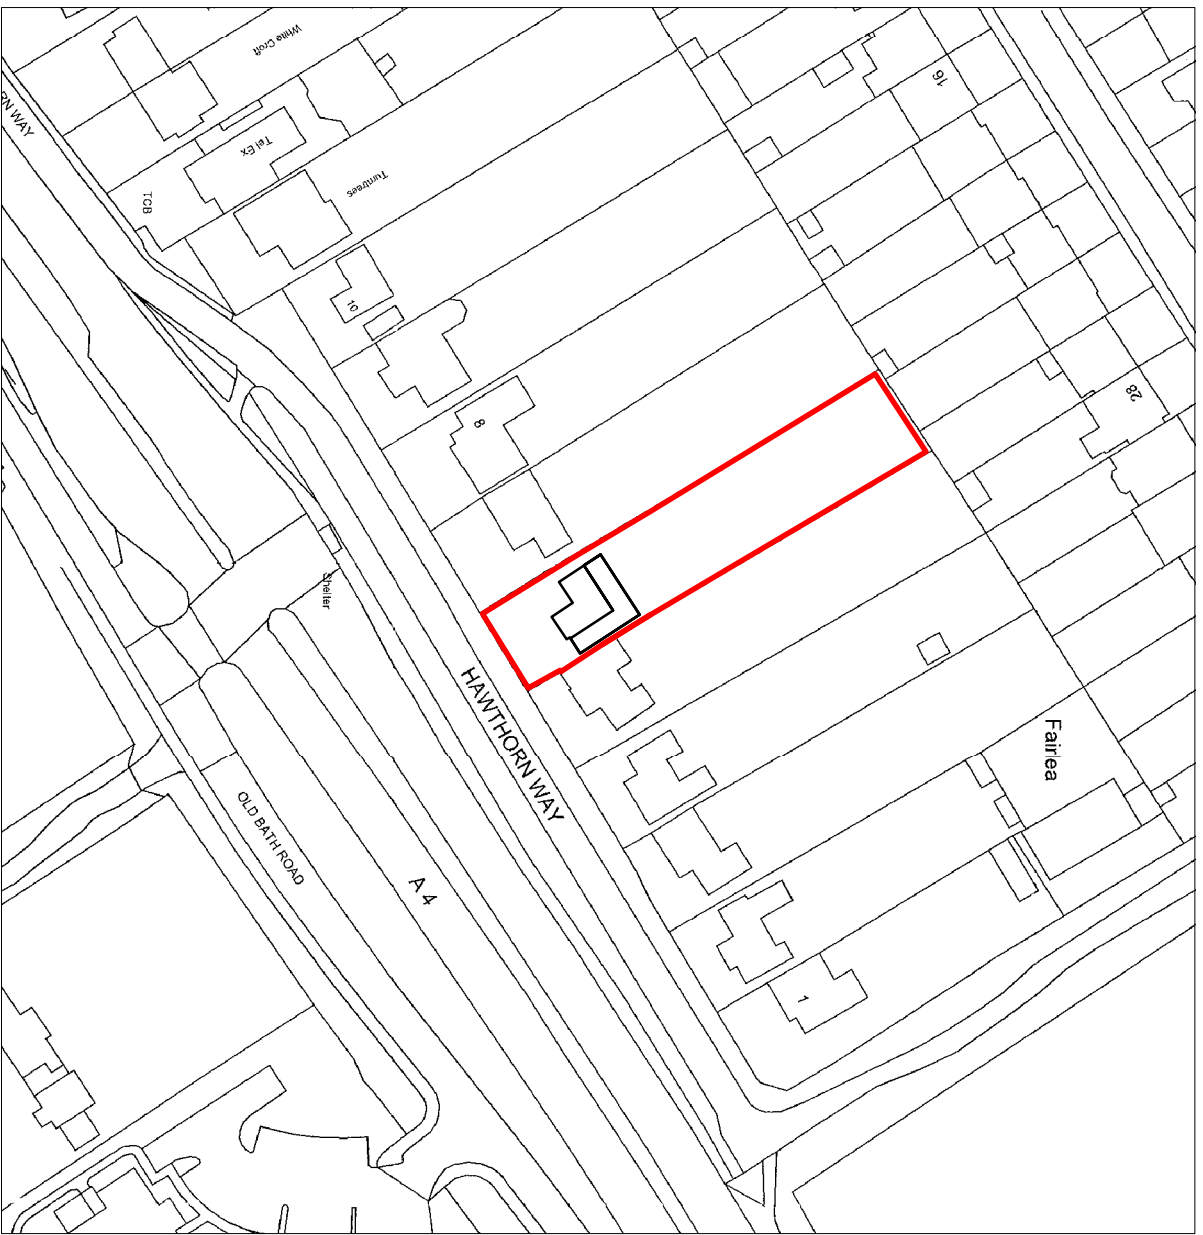


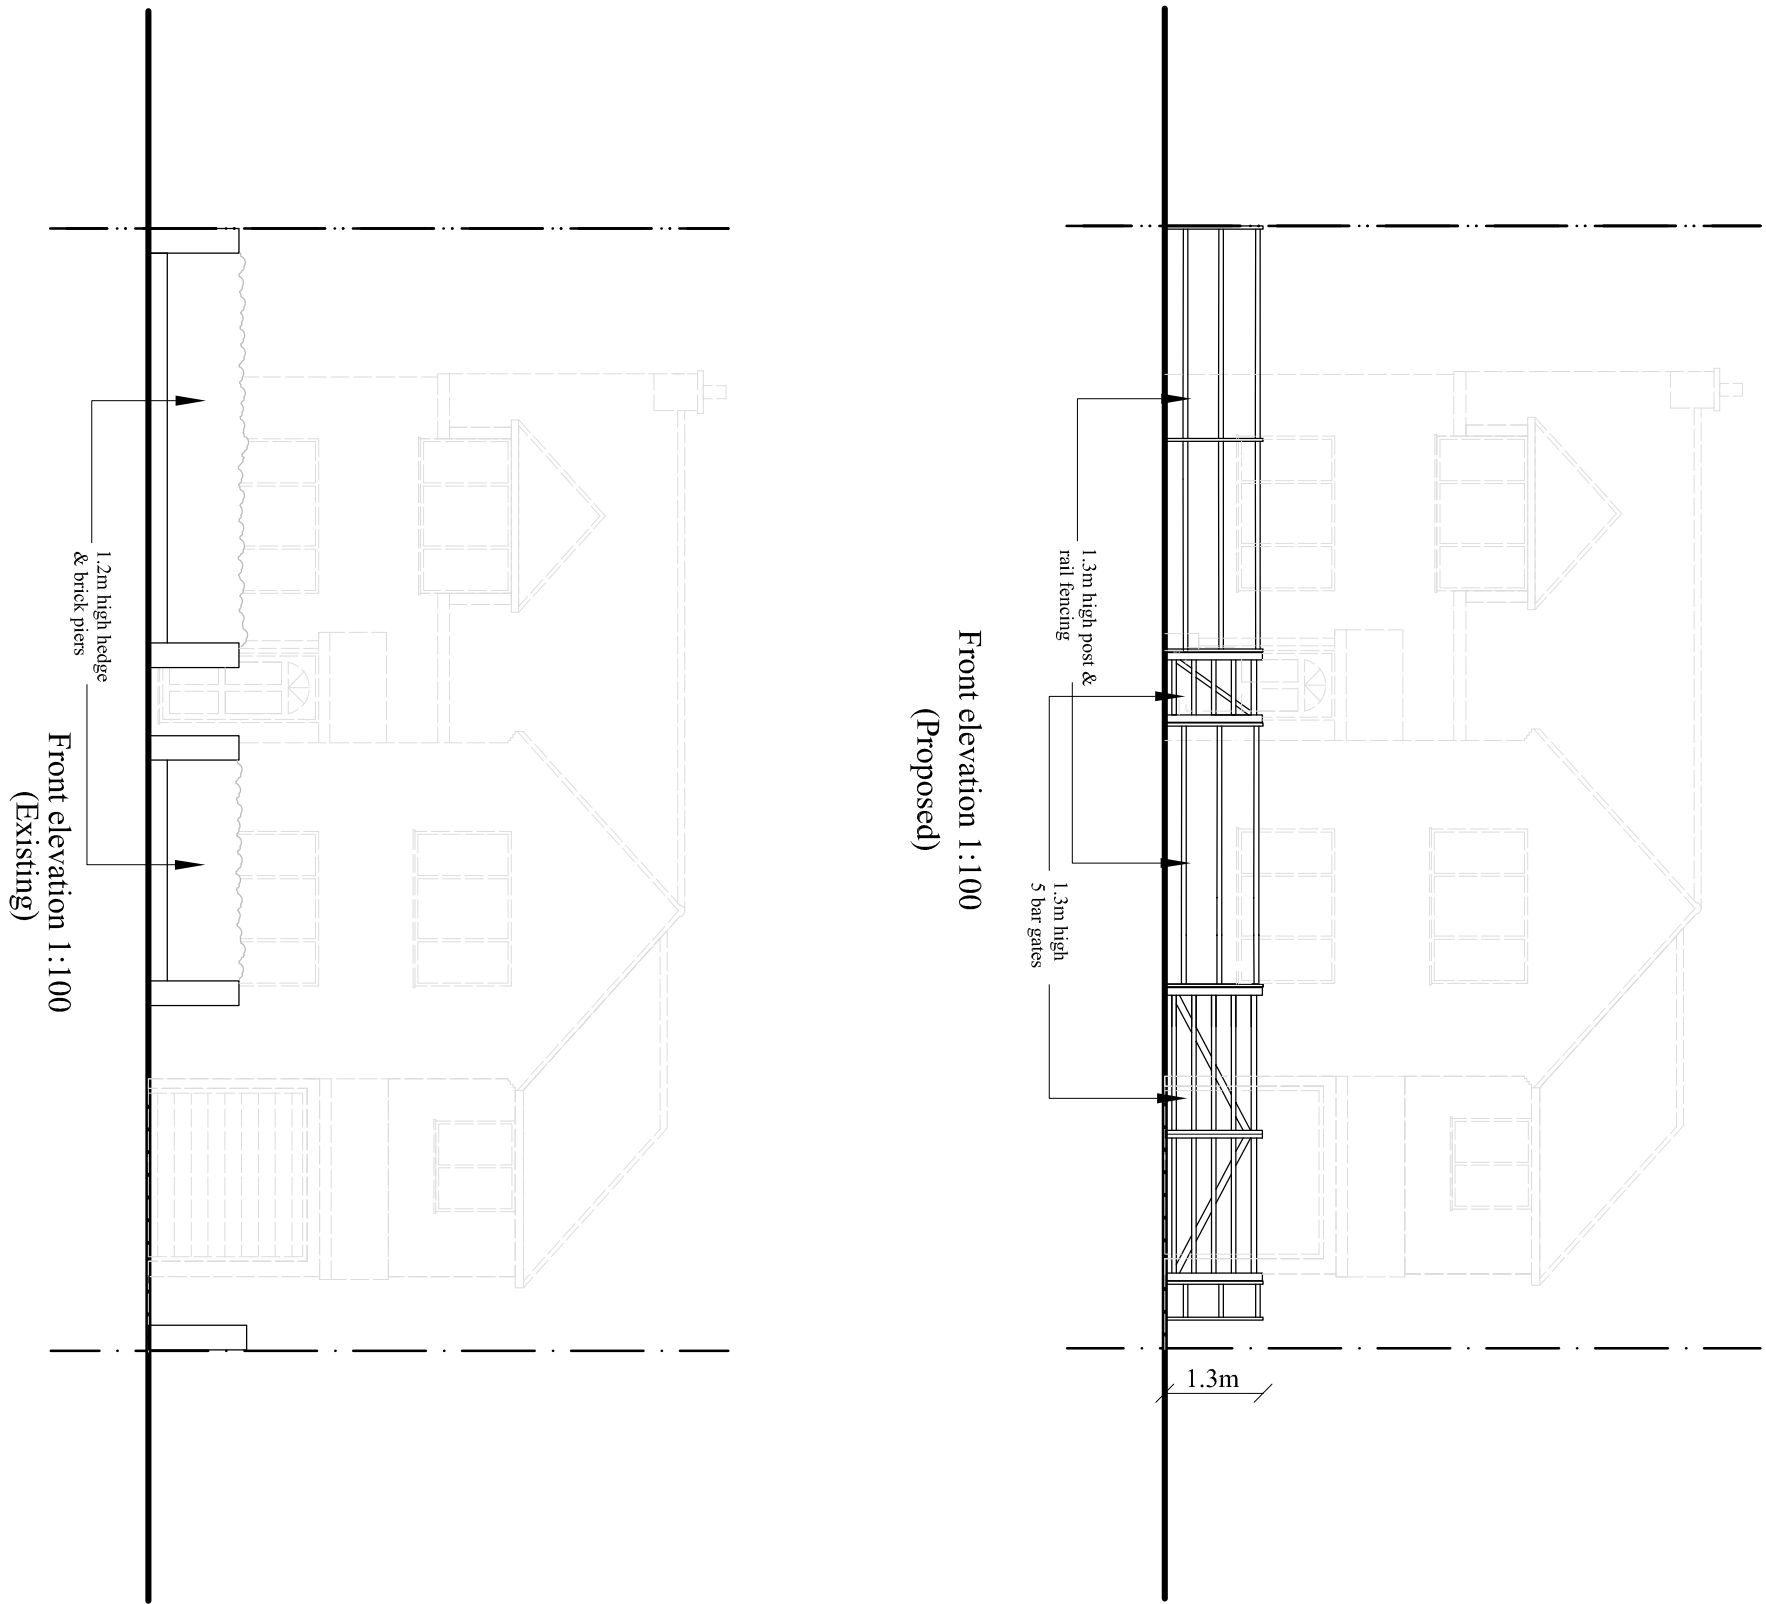

Plan 1:100
(Existing)

Plan 1:100
(Proposed)

Location plan
(1:1250)

(c) Crown copyright and database rights 2024 AC000085023
Reproduction in part or whole is prohibited without permission
of Ordnance Survey

Note:	
Drawings and specifications produced for local authority applications only: Drawings prepared after a visual survey of the property only. No structural elements, drains or services have been exposed or tested during the survey. The drawings are not to be used for any other purpose. The drawings to verify all details, dimensions and levels. Local authorities and the conditions before submitting tenders, ordering of materials / subcontractors or commencement of works. On appointment the contractor will become the principal designer and principal contractor under the CDM regulations 2015. Information contained within these drawings to be read in conjunction with drawings, specifications and specifications. Engineers details to supersede drawing information.	
All dimensions are to be checked on site and not scaled from these drawings except for plotting purposes. Contractor will be responsible for satisfactory inspection by LABC and final completion certificates.	
The property owners are responsible for ensuring agreement is made with any affected neighbouring properties under the Party Wall Act. Drawings are not to be reproduced without written consent from Gary Pearce Associates except by local authority for application purposes.	
Revision:	
Client: Mr & Mrs Hale	
Address: 6 Hawthorne Way	
Selling: Berkshire	
K04 010	
Prop: 1.2m high front boundary fence and gates with new landscaping	
Title: Existing & proposed plans & elevations	
Scale: 1:100	DWG no: GP-2501-A-3
GARY PEARCE & ASSOCIATES Architectural, Planning & Development consultants 55 Buns Hill Road, Woodley, Reading, Berkshire, RG5 4N. Tel: 0118 969 4344, Mobile: 07778 338719 Email: gary.pearce@yahoo.co.uk	