© check all dimensions and report all errors and omissions

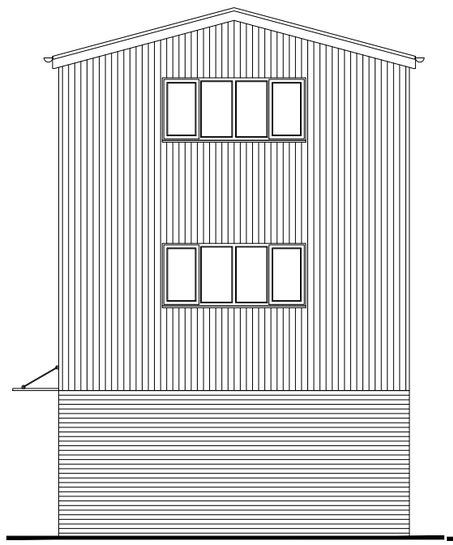

Front Elevation



Side Elevation

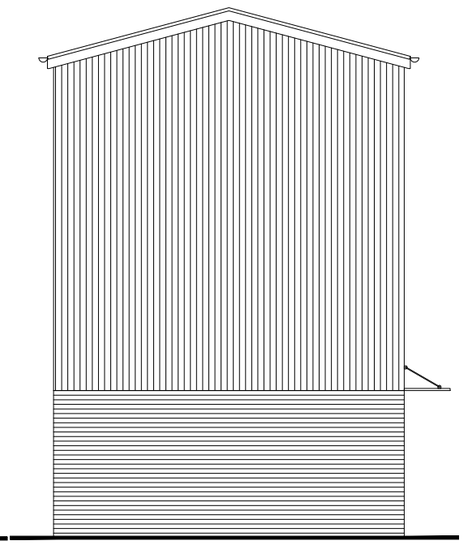

Rear Elevation

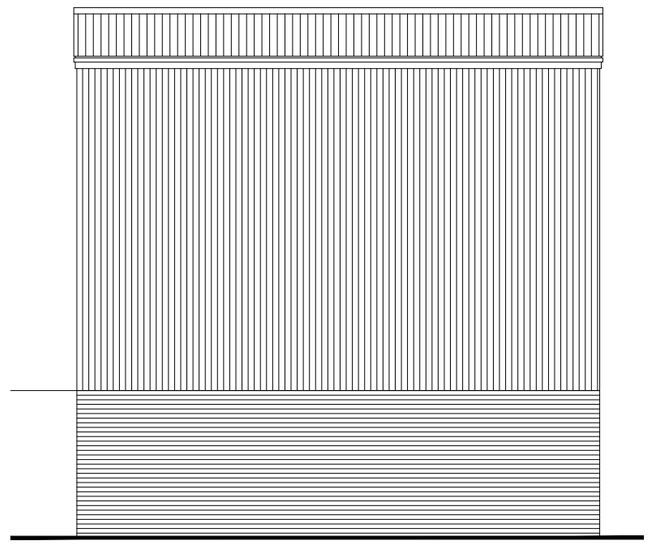

Side Elevation

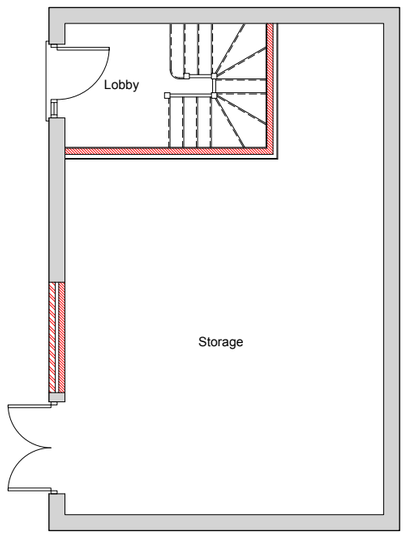

Ground Floor Plan

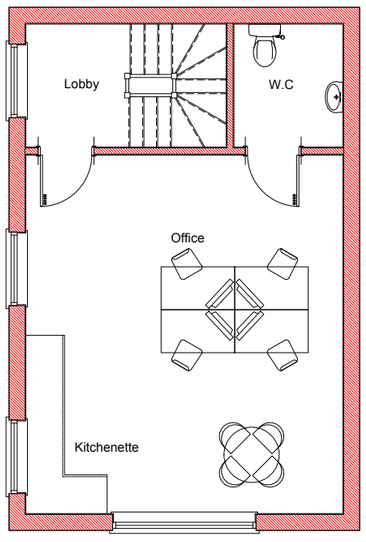

First Floor Plan

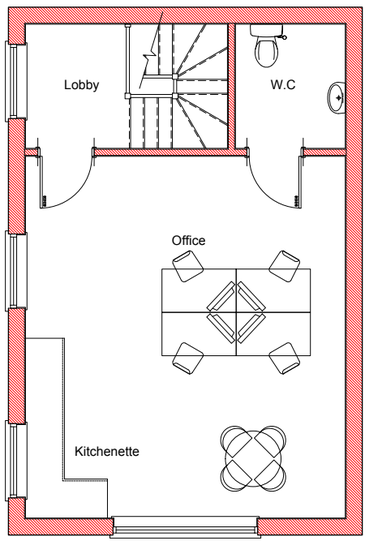

Second Floor Plan

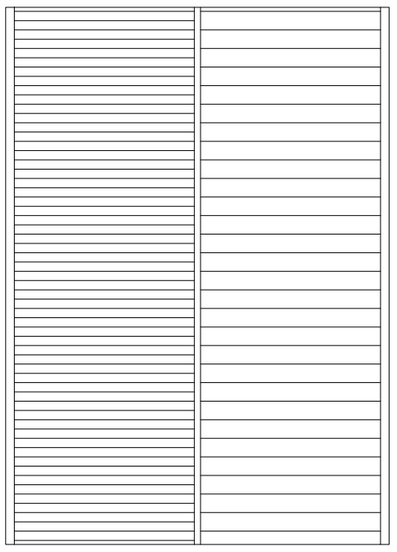

Roof Plan

Scale: 1:100 0 1 2 3 4 5

The Metro Building
Toutley Road
Wokingham
project :

Proposed Floor Plans
& Elevations
title :

Allder Glass Limited
client :

Lee Norris Design
27 Eden Way, Winnersh
Wokingham, Berkshire RG41 5PQ
Tel: 01189 787226
Mob: 07795 058193
E-mail: lee@leenorrisdesign.co.uk
Web: www.leenorrisdesign.co.uk

Planning and building regulations drawings for residential extensions, new build, renovation and conversion projects.

ref :	LN
date :	Feb'26
scale :	1:100@A3
project :	24-593
dwg no./ rev :	002