
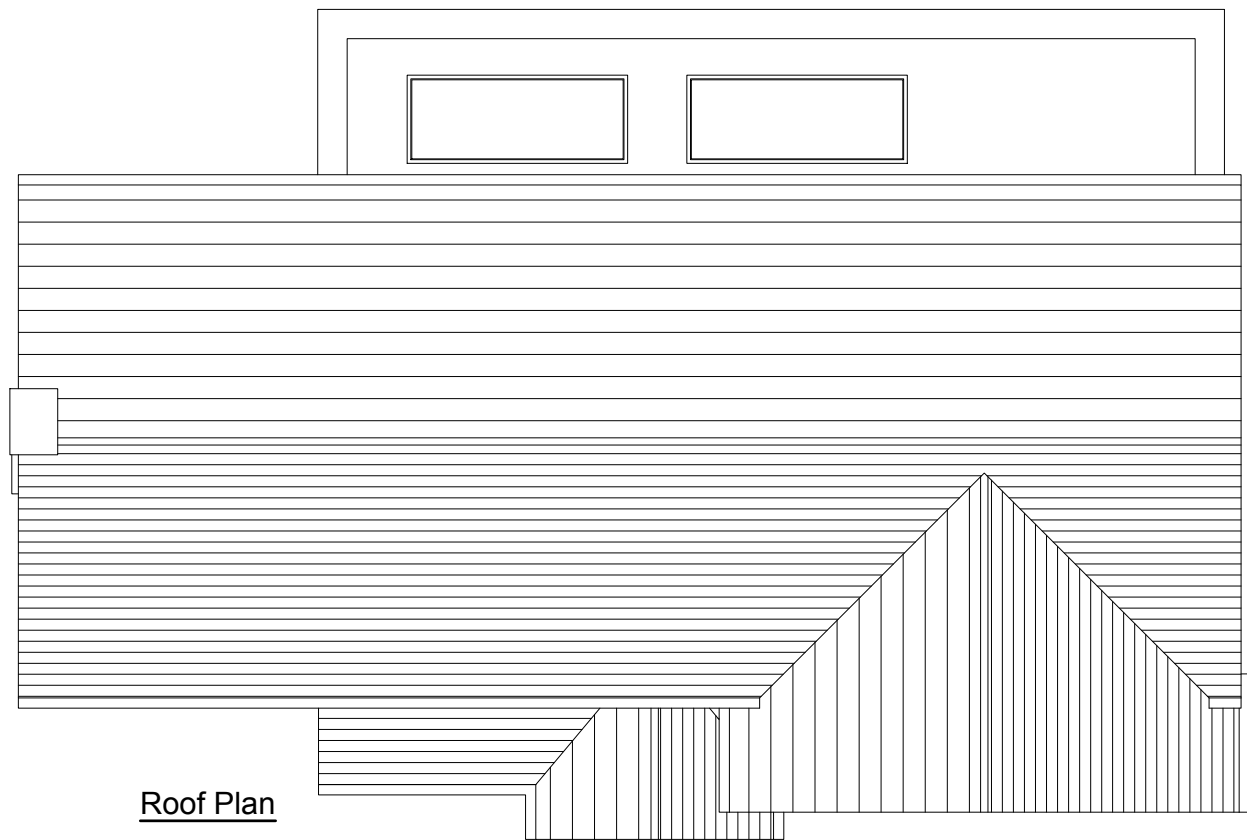
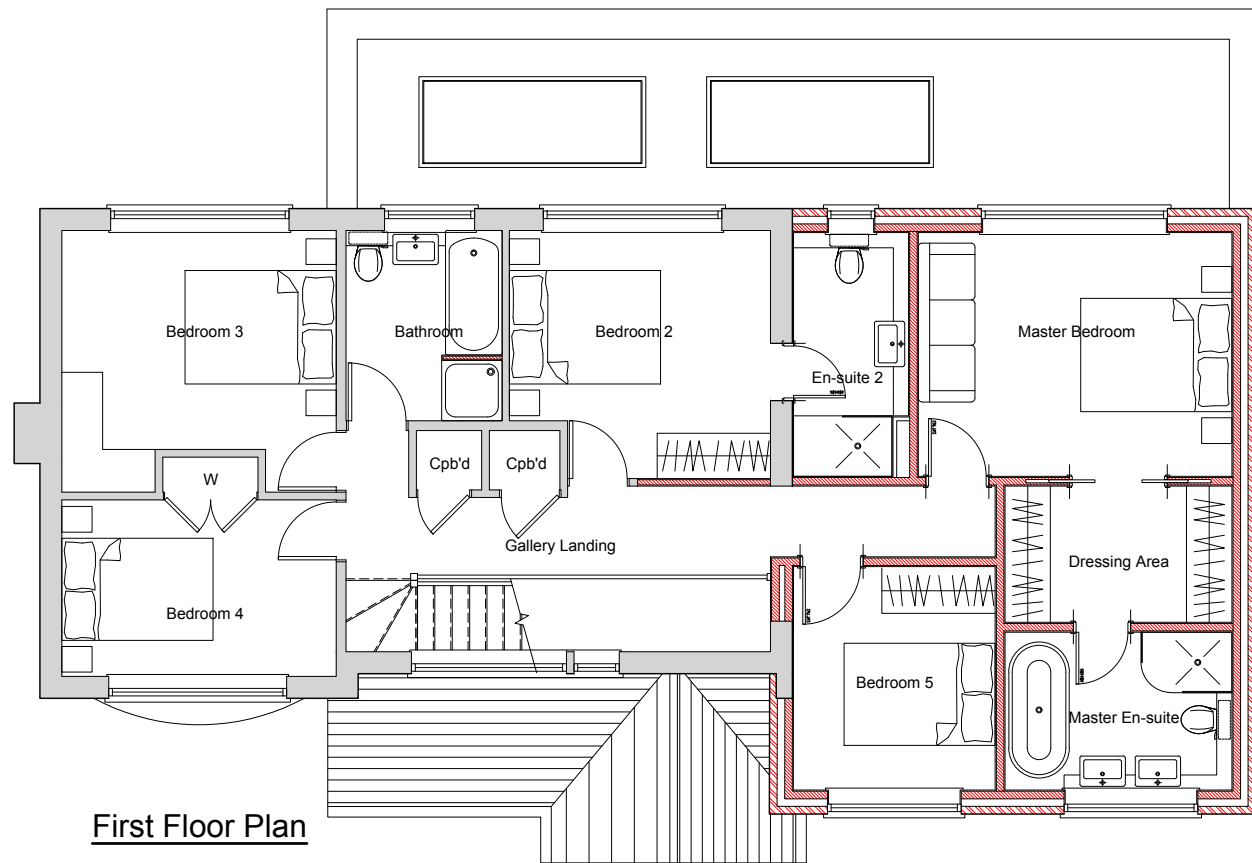


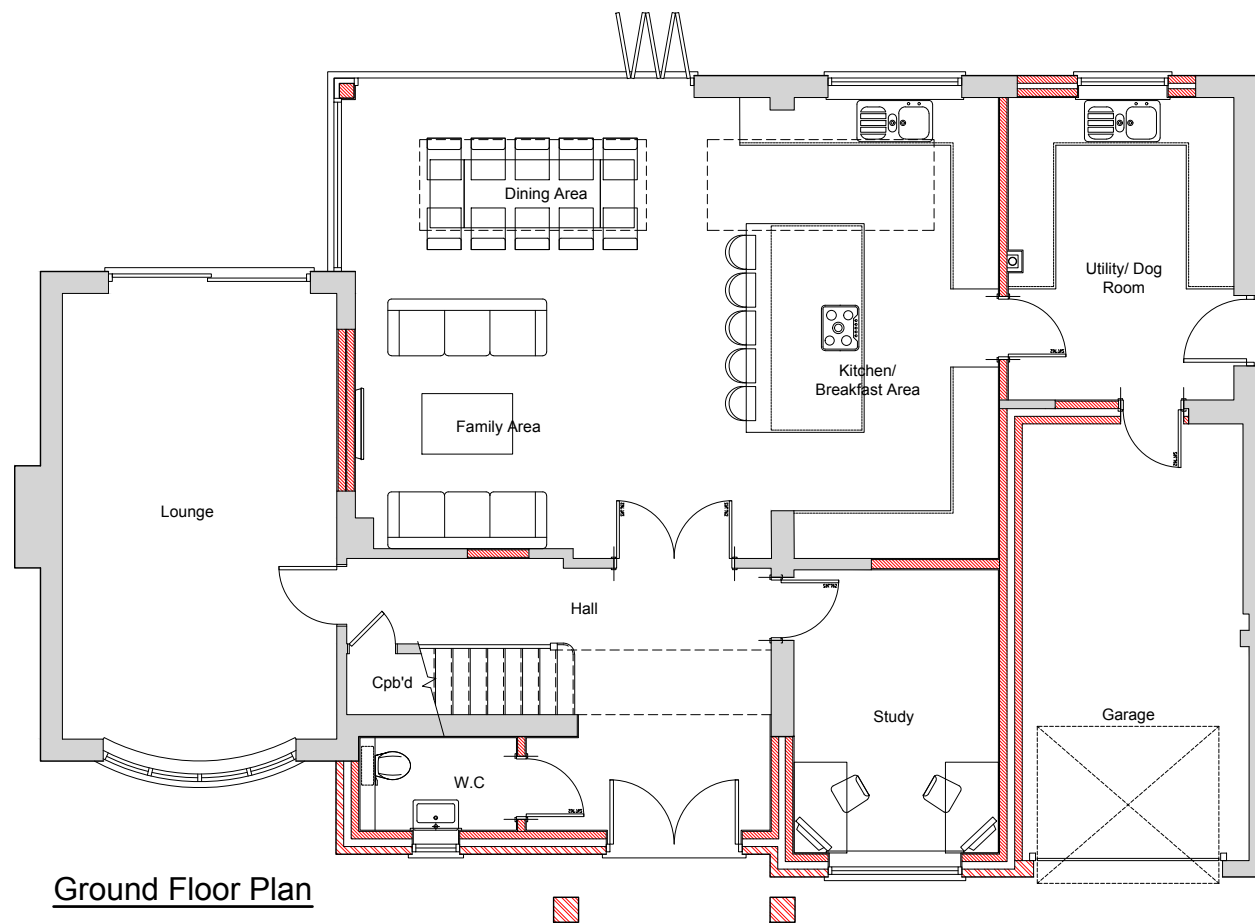

69 Binfield Road  
Wokingham  
Berkshire RG40 5PT

## Proposed Plans

Mr & Mrs. Skinner

Lee Norris Design Limited  
27 Eden Way, Winnersh  
Wokingham, Berkshire RG41 5PQ  
Tel: 01189 787226  
Mob: 07795 058193  
E-mail: lee@leenorrisdesign.co.uk  
Web: www.leenorrisdesign.co.uk

ref : LN  
date : Aug'24  
scale : 1:100@A3  
project : 24-609  
dwg no. / rev : 003

Scale: 1:100