


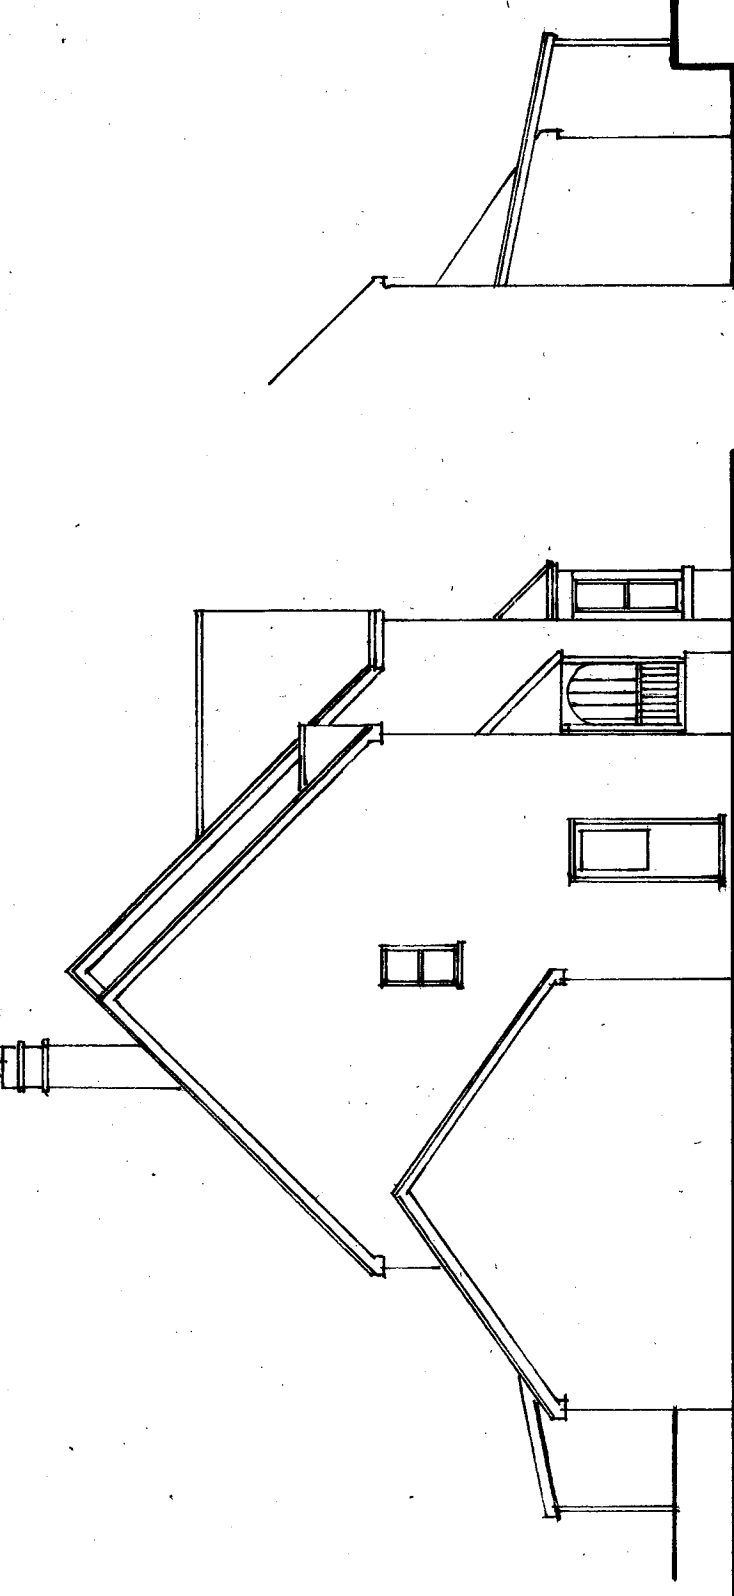


(Existing R.P. cover, operate door
replace with electrically operated roller shutters)

Proposed South East Elevation



Existing South West Elevation
(Unchanged)


Existing Part
North East Elevation
(Unchanged)

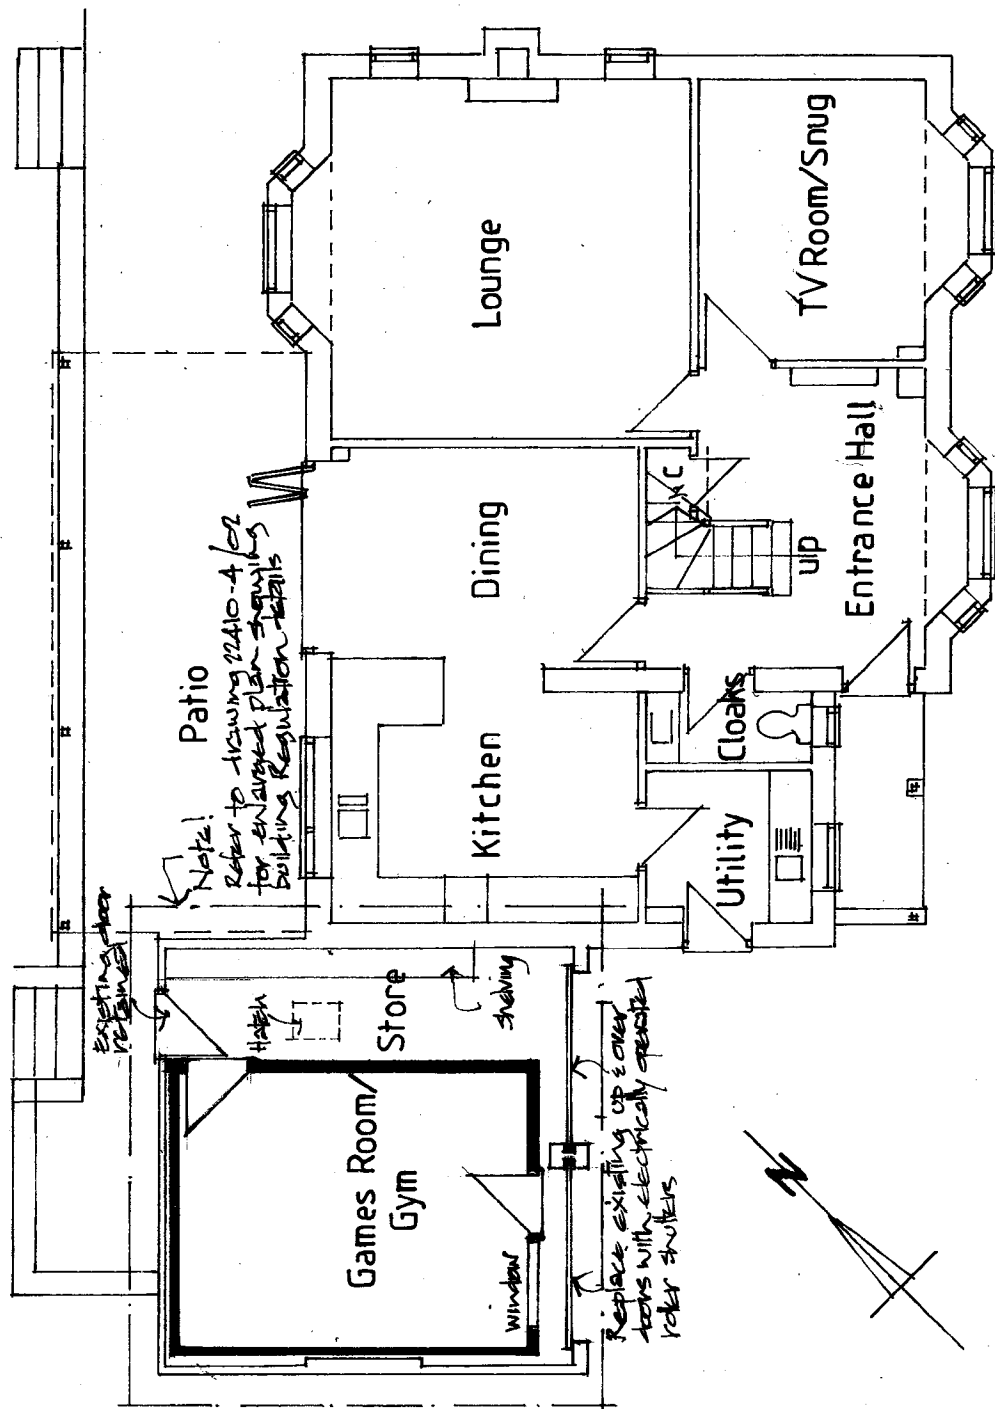

Proposed Ground Floor Plan



Existing North West
Elevation
(Unchanged)

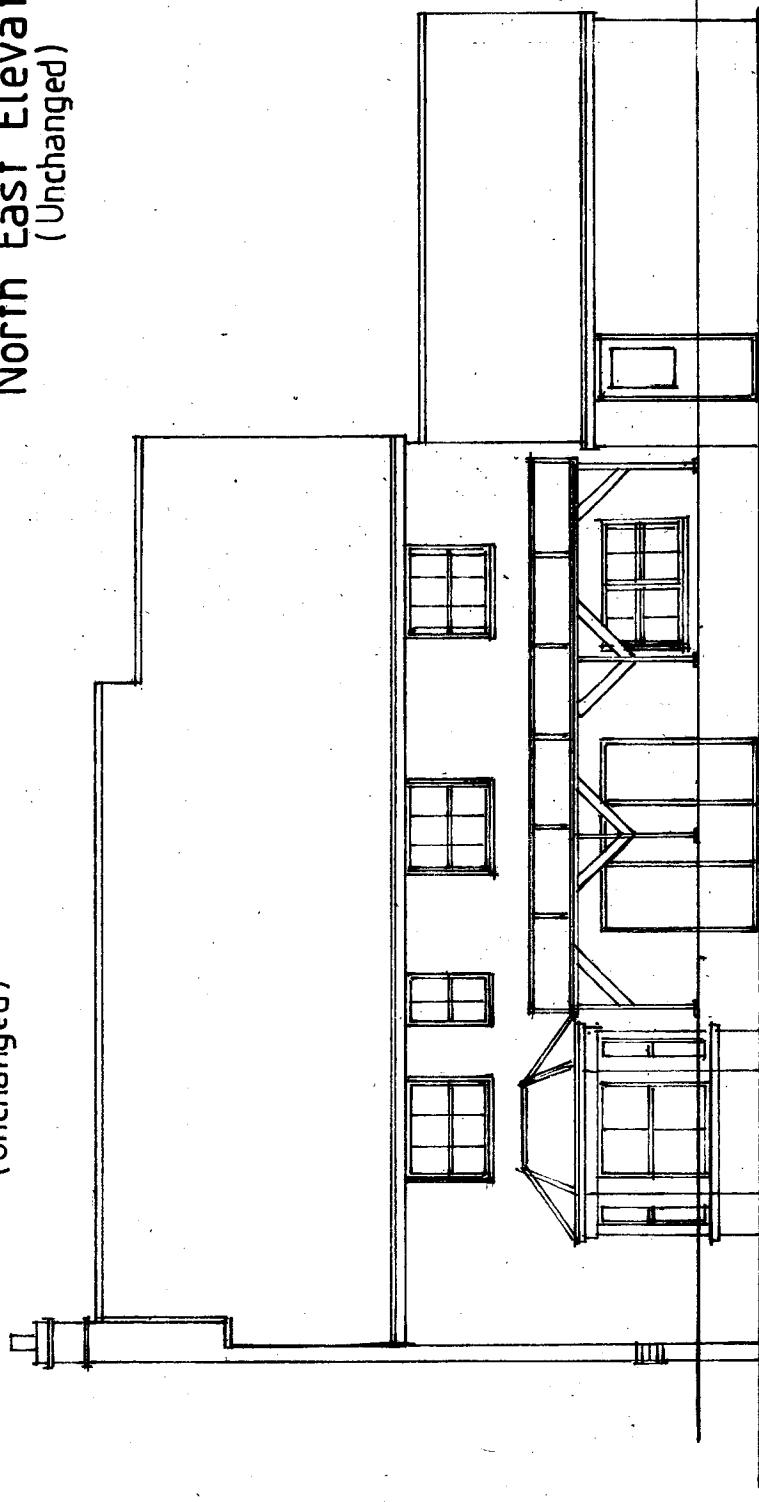

Proposed Conversion of Garage to Games Room/Gym at
3 Bushell Way, Arborfield RG2 9FQ

Client
J. Robinson
c/o MBP Ltd.

Description
Proposed Plan and Elevations

All dimensions to be checked on site. Any discrepancy between this drawing and other information is to be referred to the Planning Consultant. This drawing is copyright.

MARTIN BUTLER PARTNERSHIP LIMITED

28 Broad Street

Wokingham

Berkshire

RG40 1AB

Tel/Fax: 0118 989 0990

Scale

date 17/10/24

drawn MB

1:100

Project

22410-4

drawing

02

revision