



File name: S:\PROJECTS\2018\1801\BIM\01-MP\DRAWINGS\WMHP-TG-SRWG1-DR-SE-4502.dwg, printed on: 11 March 2022 17:32:02, by: K1

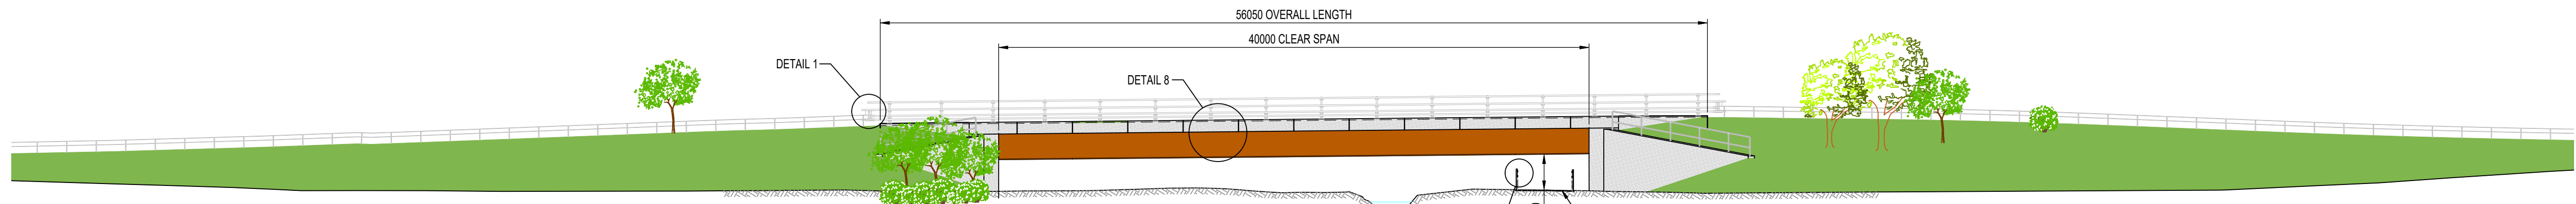

ELEVATION A-A
(REF- 4502. SEE NOTE 6)
SCALE 1:250

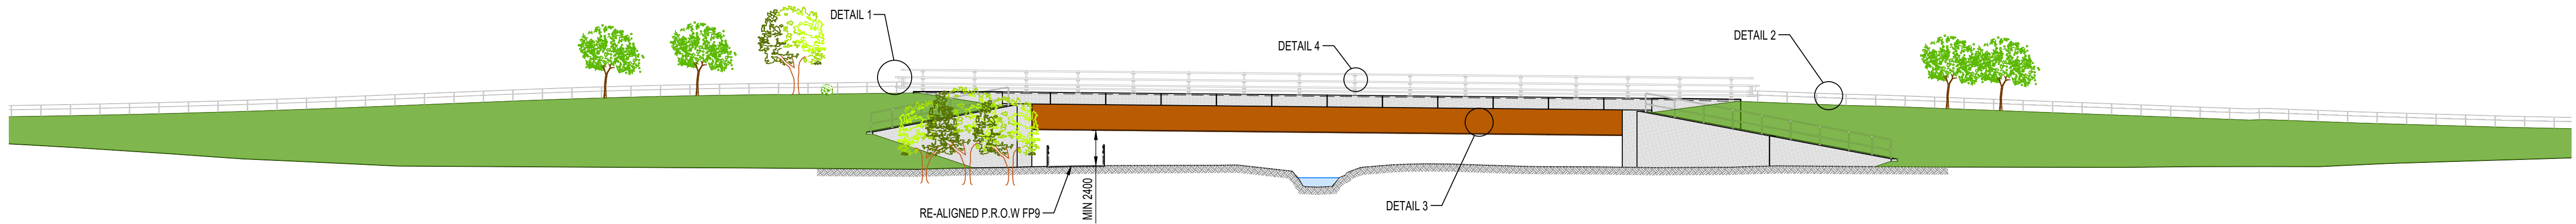

ELEVATION B-B
(REF- 4502. SEE NOTE 6)
SCALE 1:250




DETAIL 1 - PARAPET TO
SAFETY BARRIER TRANSITION




DETAIL 2 - SAFETY BARRIER




DETAIL 3 - WEATHERING STEEL BOX GIRDER
(SEE NOTE 4)

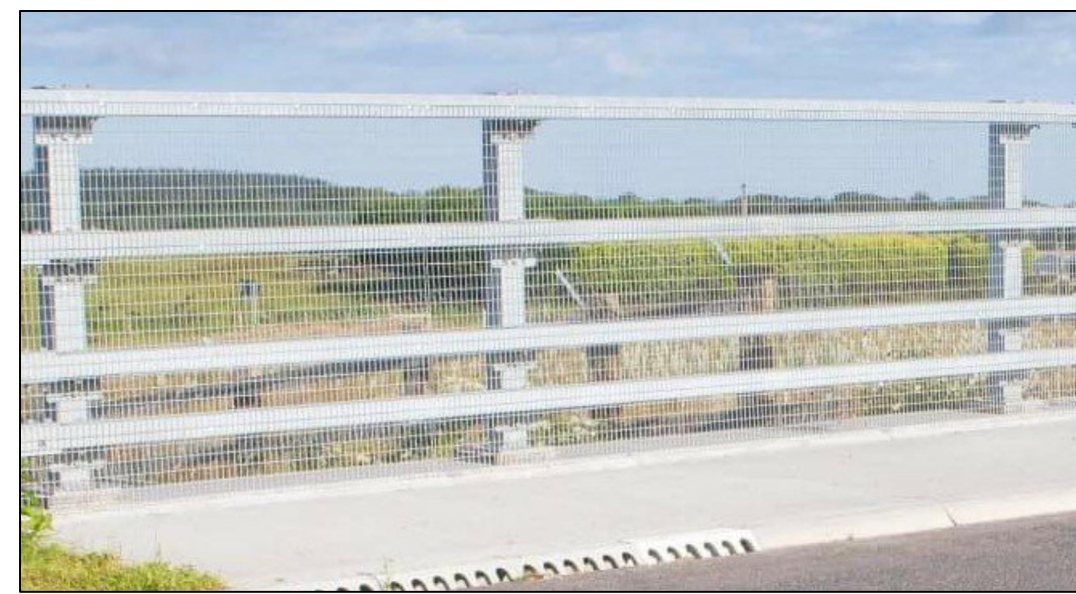

DETAIL 4 - PARAPET

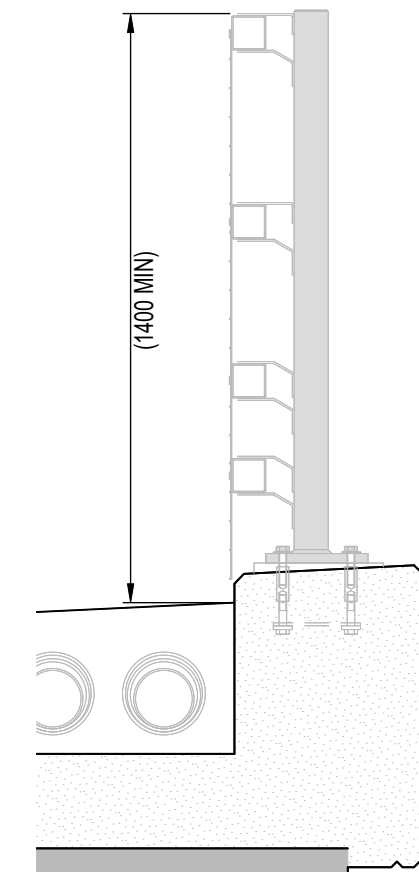

DETAIL 5 - PARAPET
SCALE 1:20

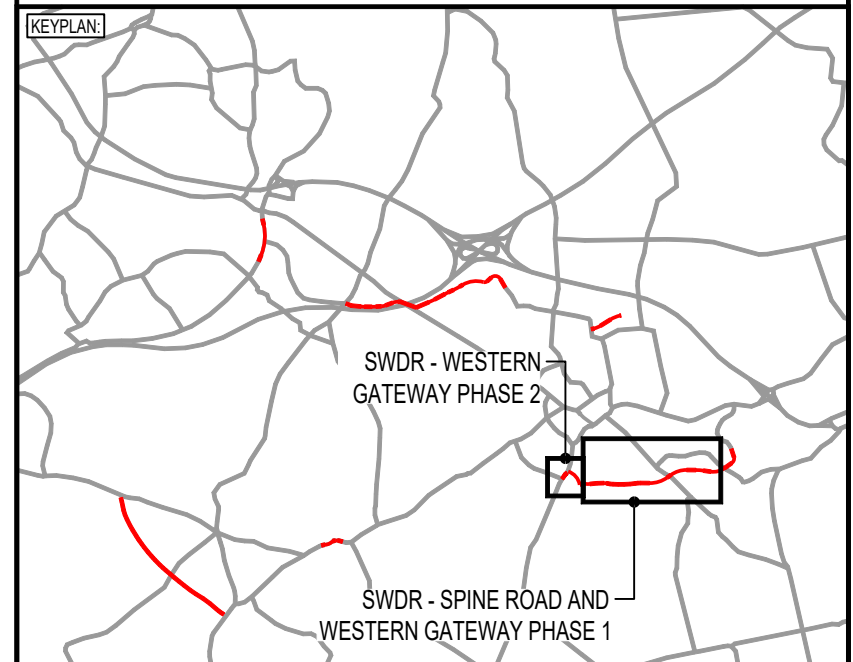

P02	10/03/2022	TCH	TREES AND BOARDWALK TIMBER PHOTO ADDED	KL	CMF
P01	27/08/2021	RPS	PLANNING DISCHARGE ISSUE	KL	CMF
REV	DATE	BY	DESCRIPTION	CHK	APP

DRAWING STATUS: **SUITABLE FOR REVIEW & COMMENT** **S3**

DESIGNER: **Tony Gee and Partners LLP**
Hardy House
140 High Street
Esher, Surrey
KT10 9QJ
Tel: 01372 461600
www.tonygee.com
Consulting Civil, Structural and Geotechnical Engineers



CONTRACTOR: **Balfour Beatty**

CLIENT: **WOKINGHAM BOROUGH COUNCIL**
Shute End, Wokingham, Berkshire RG40 1BN
Tel: (0118) 974 6000 Web: www.wokingham.gov.uk

PROJECT: **WOKINGHAM MAJOR HIGHWAYS PROGRAMME
SPINE ROAD AND WESTERN GATEWAY PHASE 1**

TITLE: **SWDR SPINE ROAD BRIDGE CROSSING EMM BROOK
STRUCTURE REFERENCE: 3090
GENERAL ARRANGEMENT PLANNING DRAWING - SECTIONS**

SCALE @ A1: AS SHOWN	CHECKED: KL	APPROVED: CMF
PROJECT NO: C118047	DESIGNED: KL	DRAWN: RPS
DRAWING No: WMHP-TG-SRWG1-DR-SE-4503	DATE: March 22	REV: P02

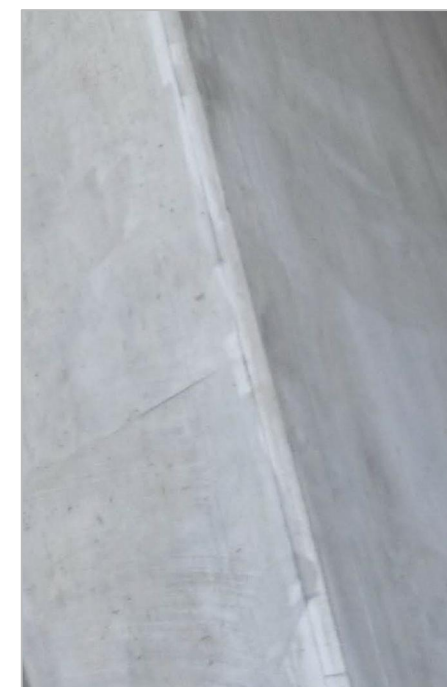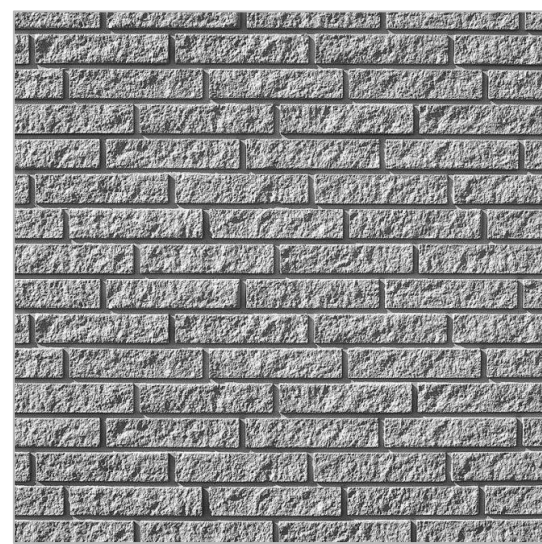

OPTION (A) - RECKLI 2/41 - MOSEL
OPTION (B) - RECKLI 2/70 - PO
OPTION (C) - FAIR FACED
SMOOTH (F4) FINISH

DETAIL 7 - WINGWALL CONCRETE FINISH OPTIONS



DETAIL 8 - PARAPET BEAM AND
WEATHERING STEEL BOX GIRDER



DETAIL 9 - GUARD RAIL
ON WINGWALLS
(SEE NOTE 4)



DETAIL 10 - GUARD
RAIL ON WINGWALLS
(SEE NOTE 4)

DETAIL 11 - EKKI TIMBER DECKING
BOARD WITH ANTISLIP INSERTS



DETAIL 11 - EKKI TIMBER
BOARDWALK AND FOOTBRIDGE
(SEE NOTE 6)

