
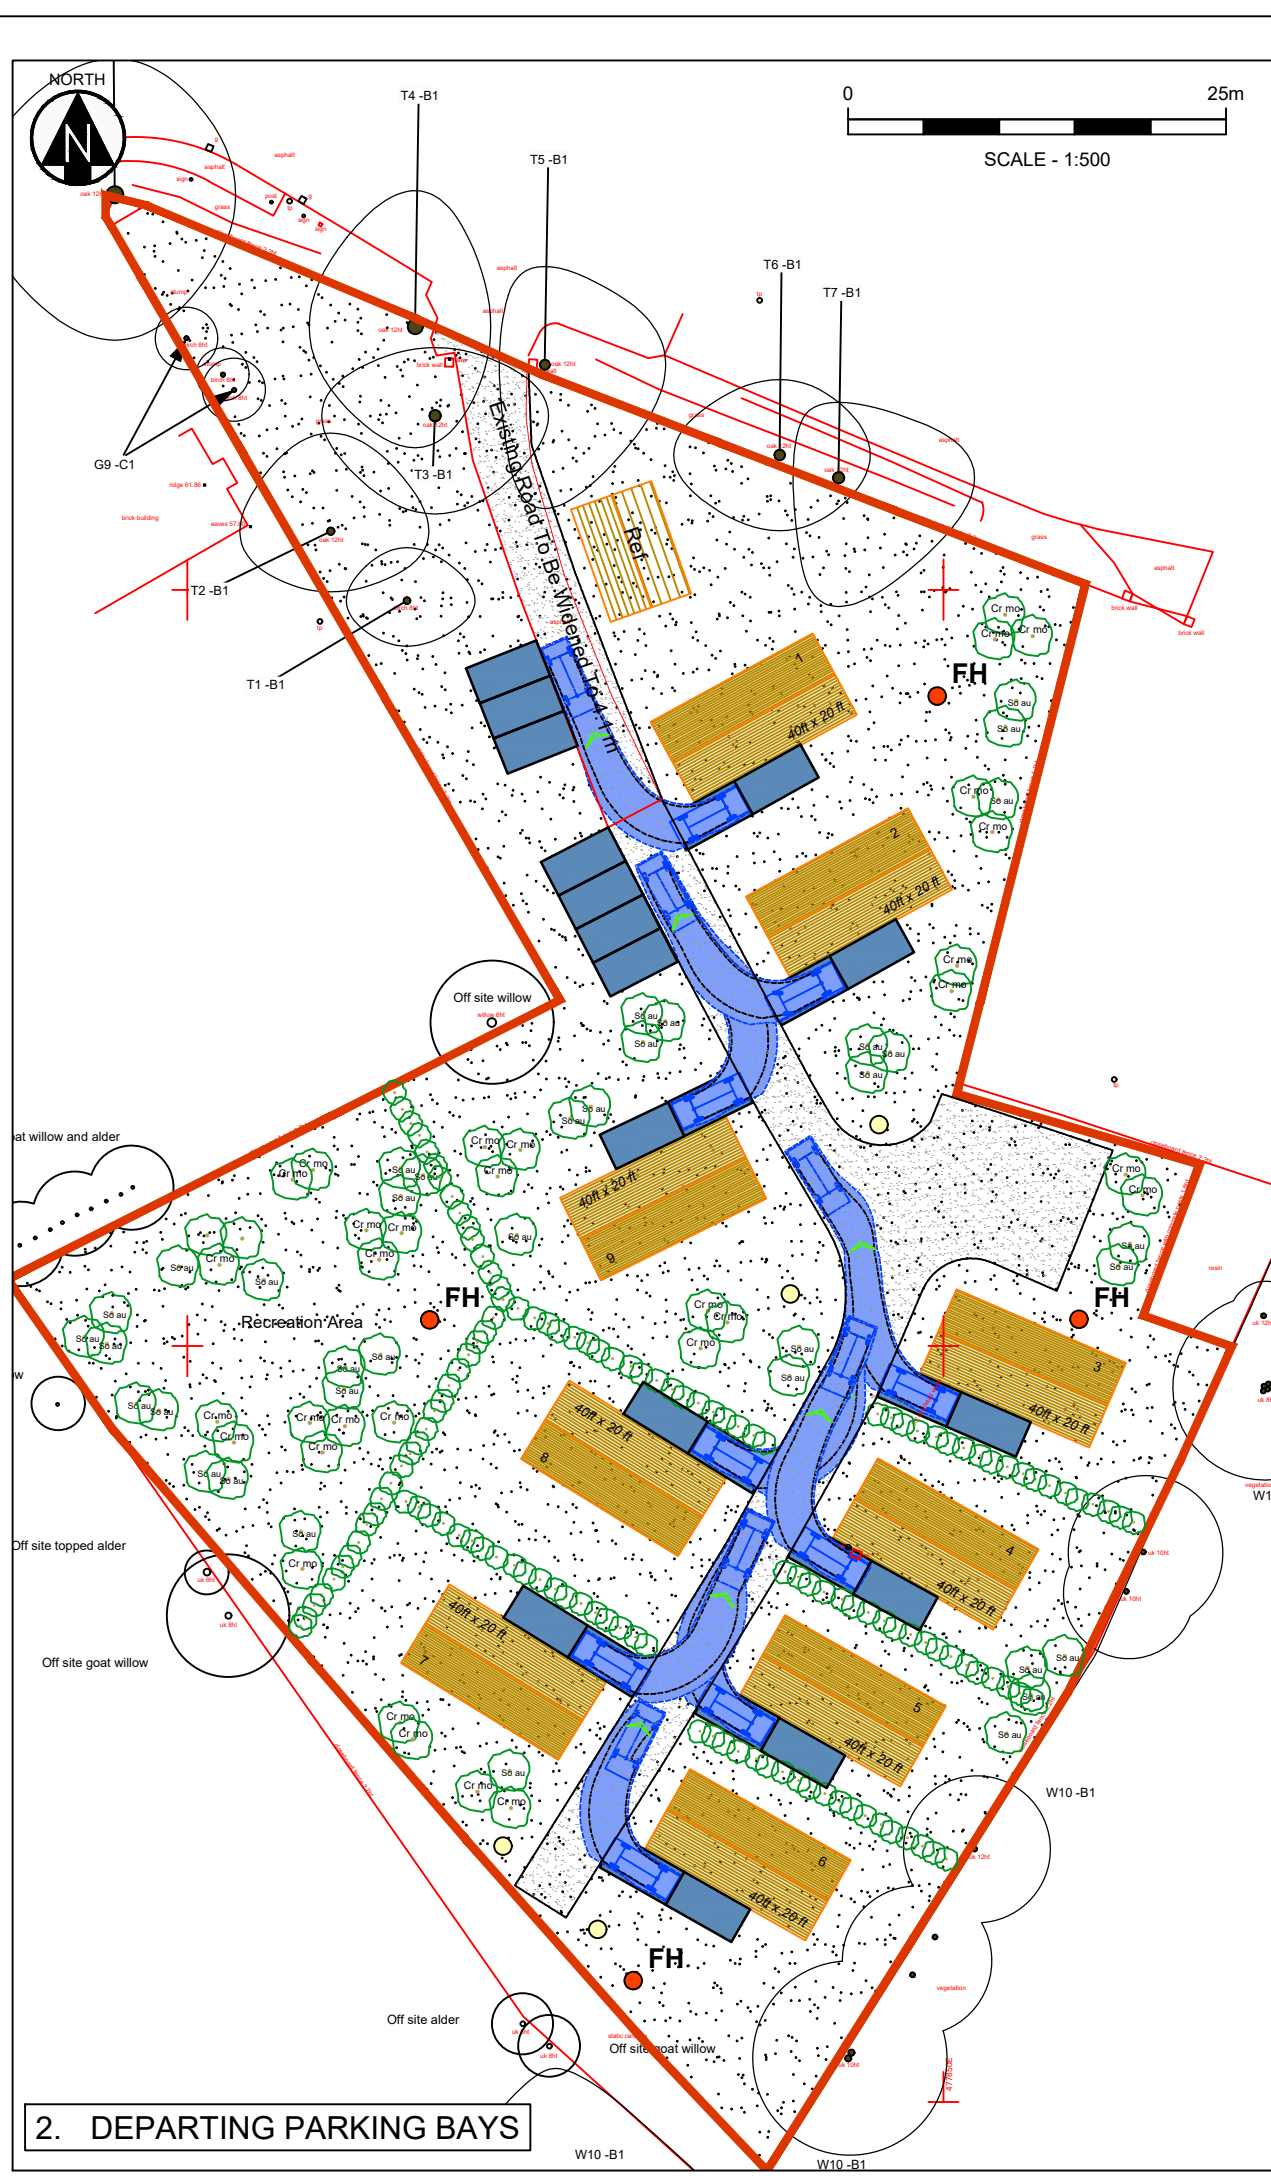


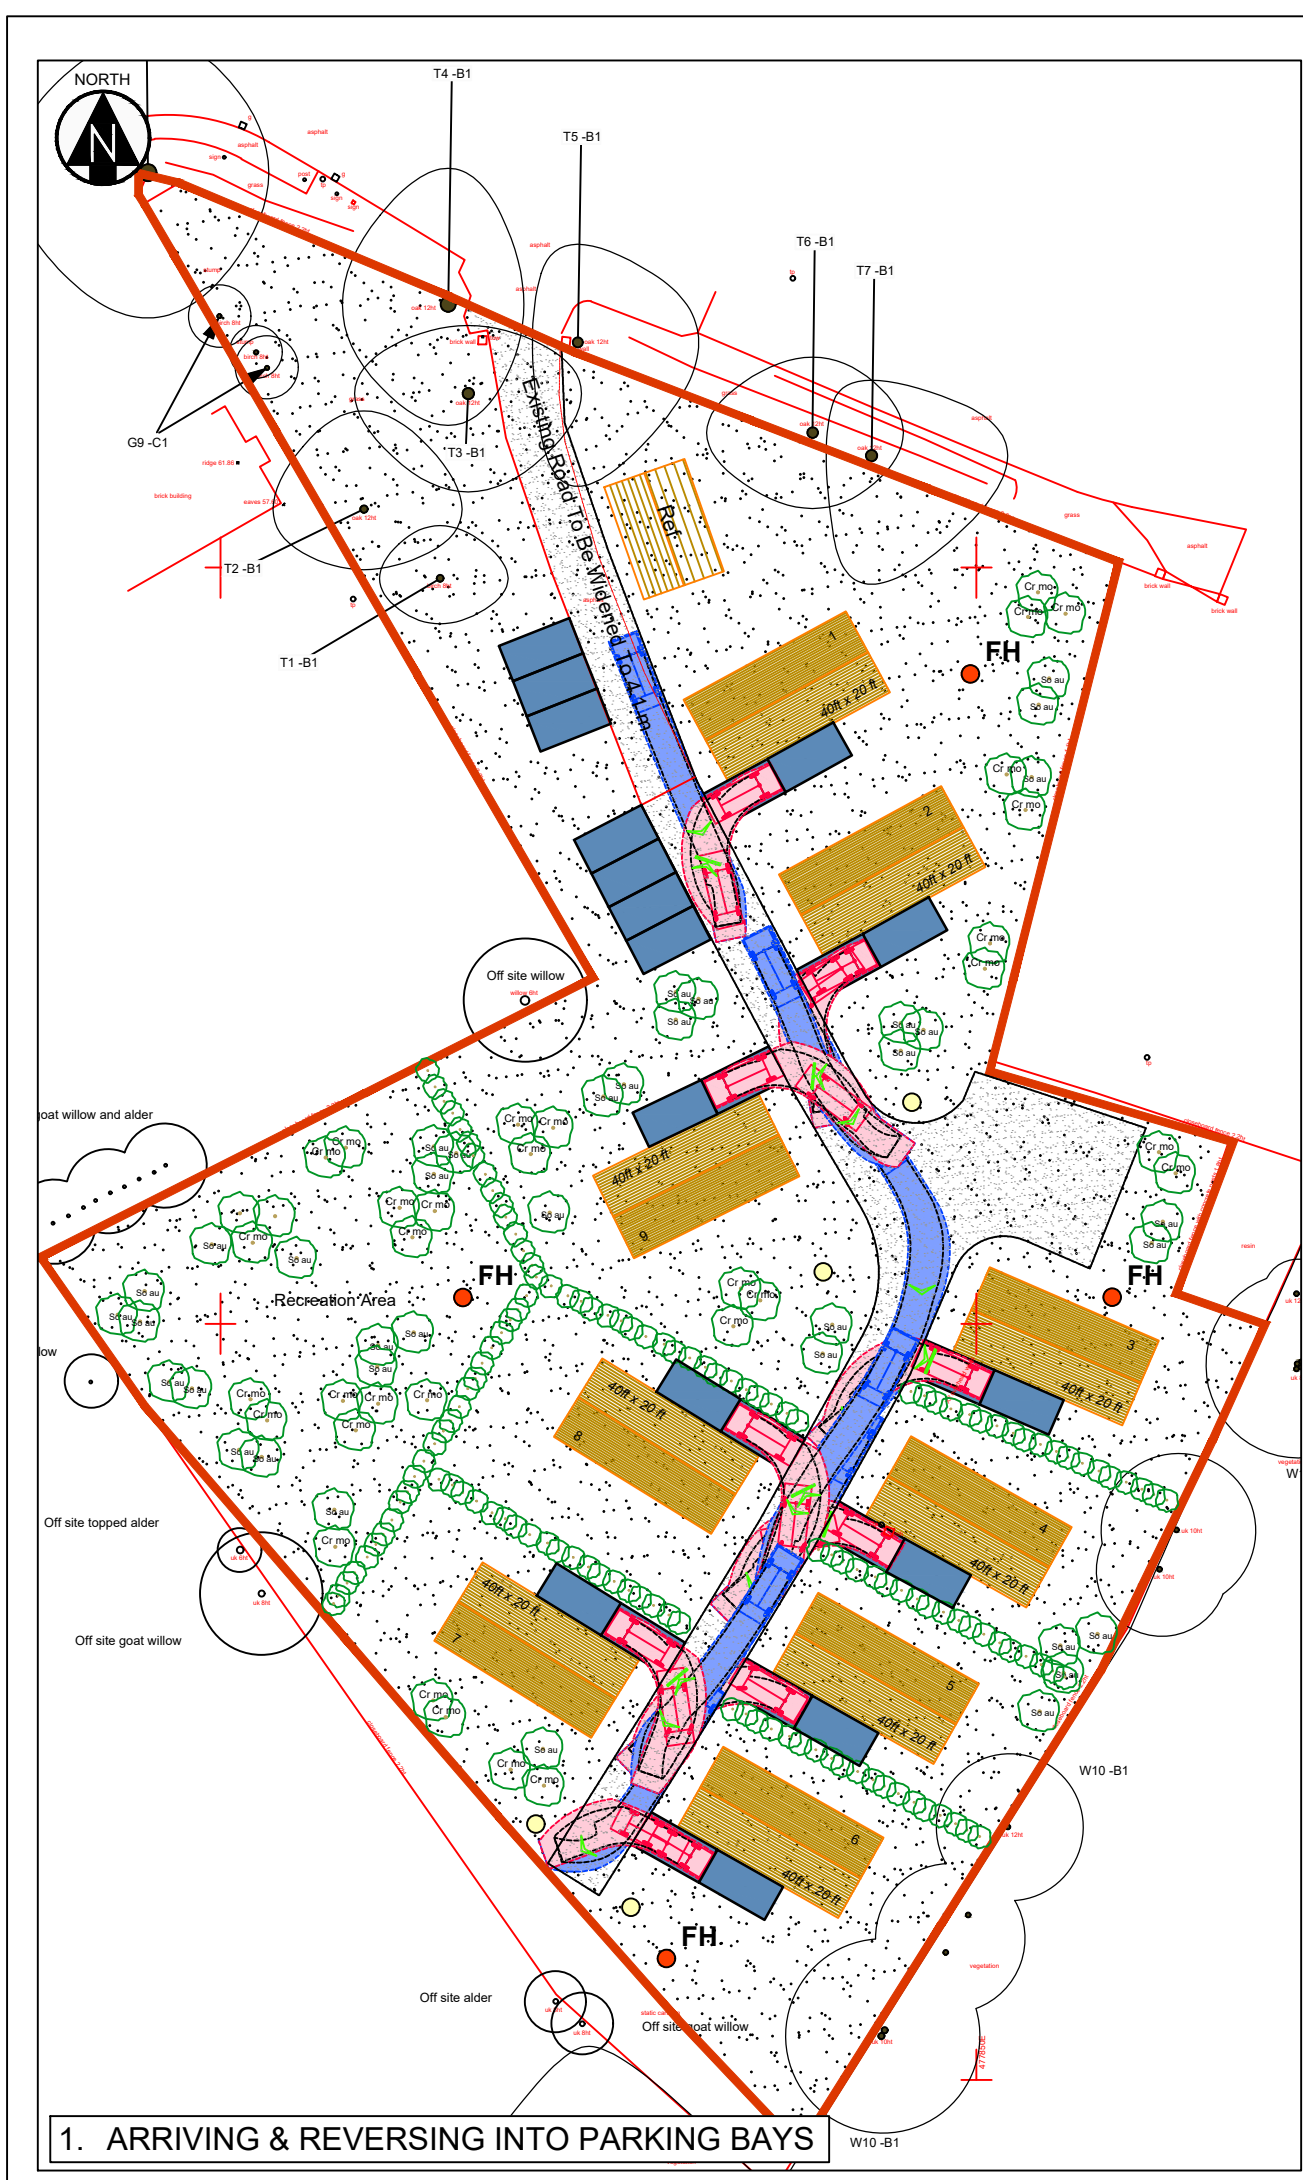

DO NOT SCALE.

VEHICLE: LARGE SALOON CAR

FORWARD

REVERSE

4.988

1.793

1.502

0.287

1.700

4.00s

6.200m

Large Car
Overall Length
Overall Width
Overall Body Height
Min Body Ground Clearance
Track Width
Lock to Lock Time
Kerb to Kerb Turning Radius

4.988m
1.793m
1.502m
0.287m
1.700m
4.00s
6.200m

NOTES:

P320.03.26Layout updated

P211.03.26Updated to show large car

P111.02.26First issue

Rev.DateRevision detailsBy

RS

RS

RS

JOHN RUSSELL

TRANSPORT PLANNING

Client

Project

Bluebell Farm,
Commonfield Lane,
Barkham,
Wokingham,
RG40 4PR

Drawing title

Swept Path Analysis
of a Large Saloon Car

Drawing no.

BLU-SPA-03

Revision

P3

Status

INFORMATION

Date

11.02.26

Issue Date

11.02.26

Scale

1:500 @ A3

Drawn by

RS

Checked by

JR