


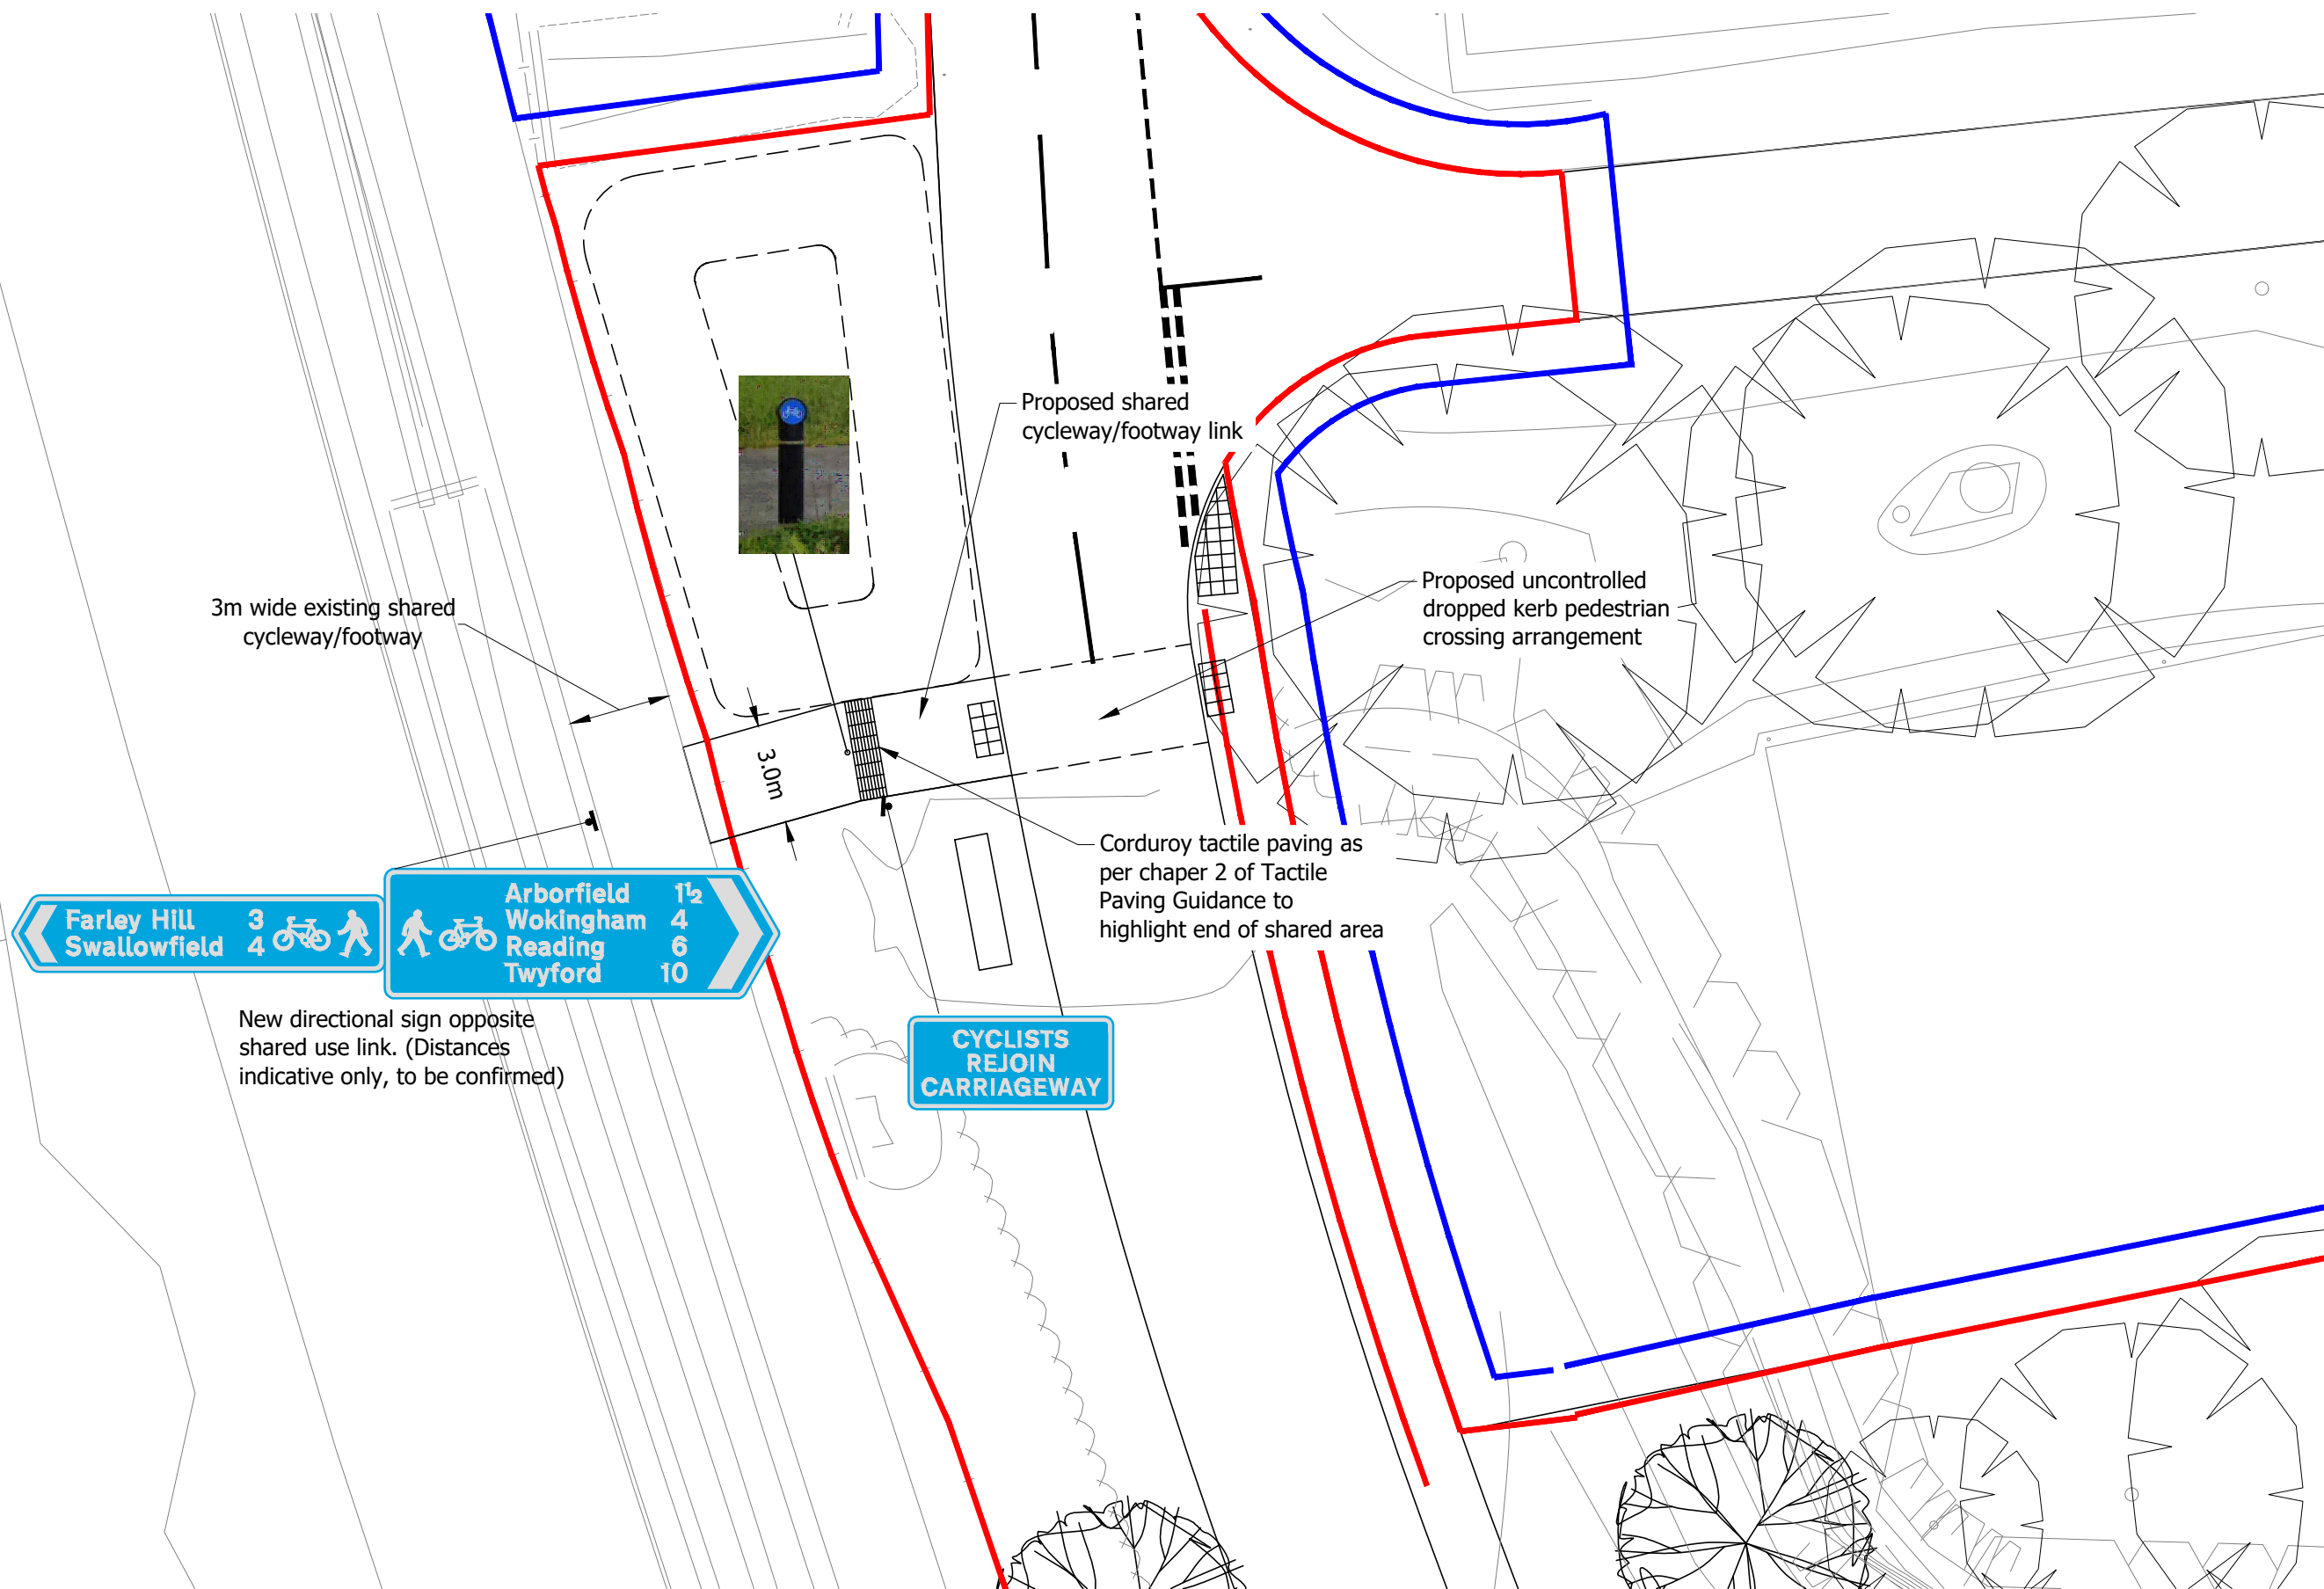

© Crown copyright, all rights reserved. 2023. Licence number 0100031673.



Mayer Brown Limited
Lion House, Oriental Road, Woking, Surrey GU22 8AR
Telephone 01483 750 508 Fax 01483 750 437
wokingoffice@mayerbrown.co.uk www.mayerbrown.co.uk

client
ANGLE PROPERTY (ARBORFIELD)

project
LAND SOUTH OF BRIDGE FARM ESTATE

title
PROPOSED SHARED CYCLEWAY/FOOTWAY LINK

scale 1:200 @ A3	drawn by JME	checked by PS
date JULY 2023	cad file MBSK230119	suitability rev. P1
drawing number MBSK230119-15		