



FRONT

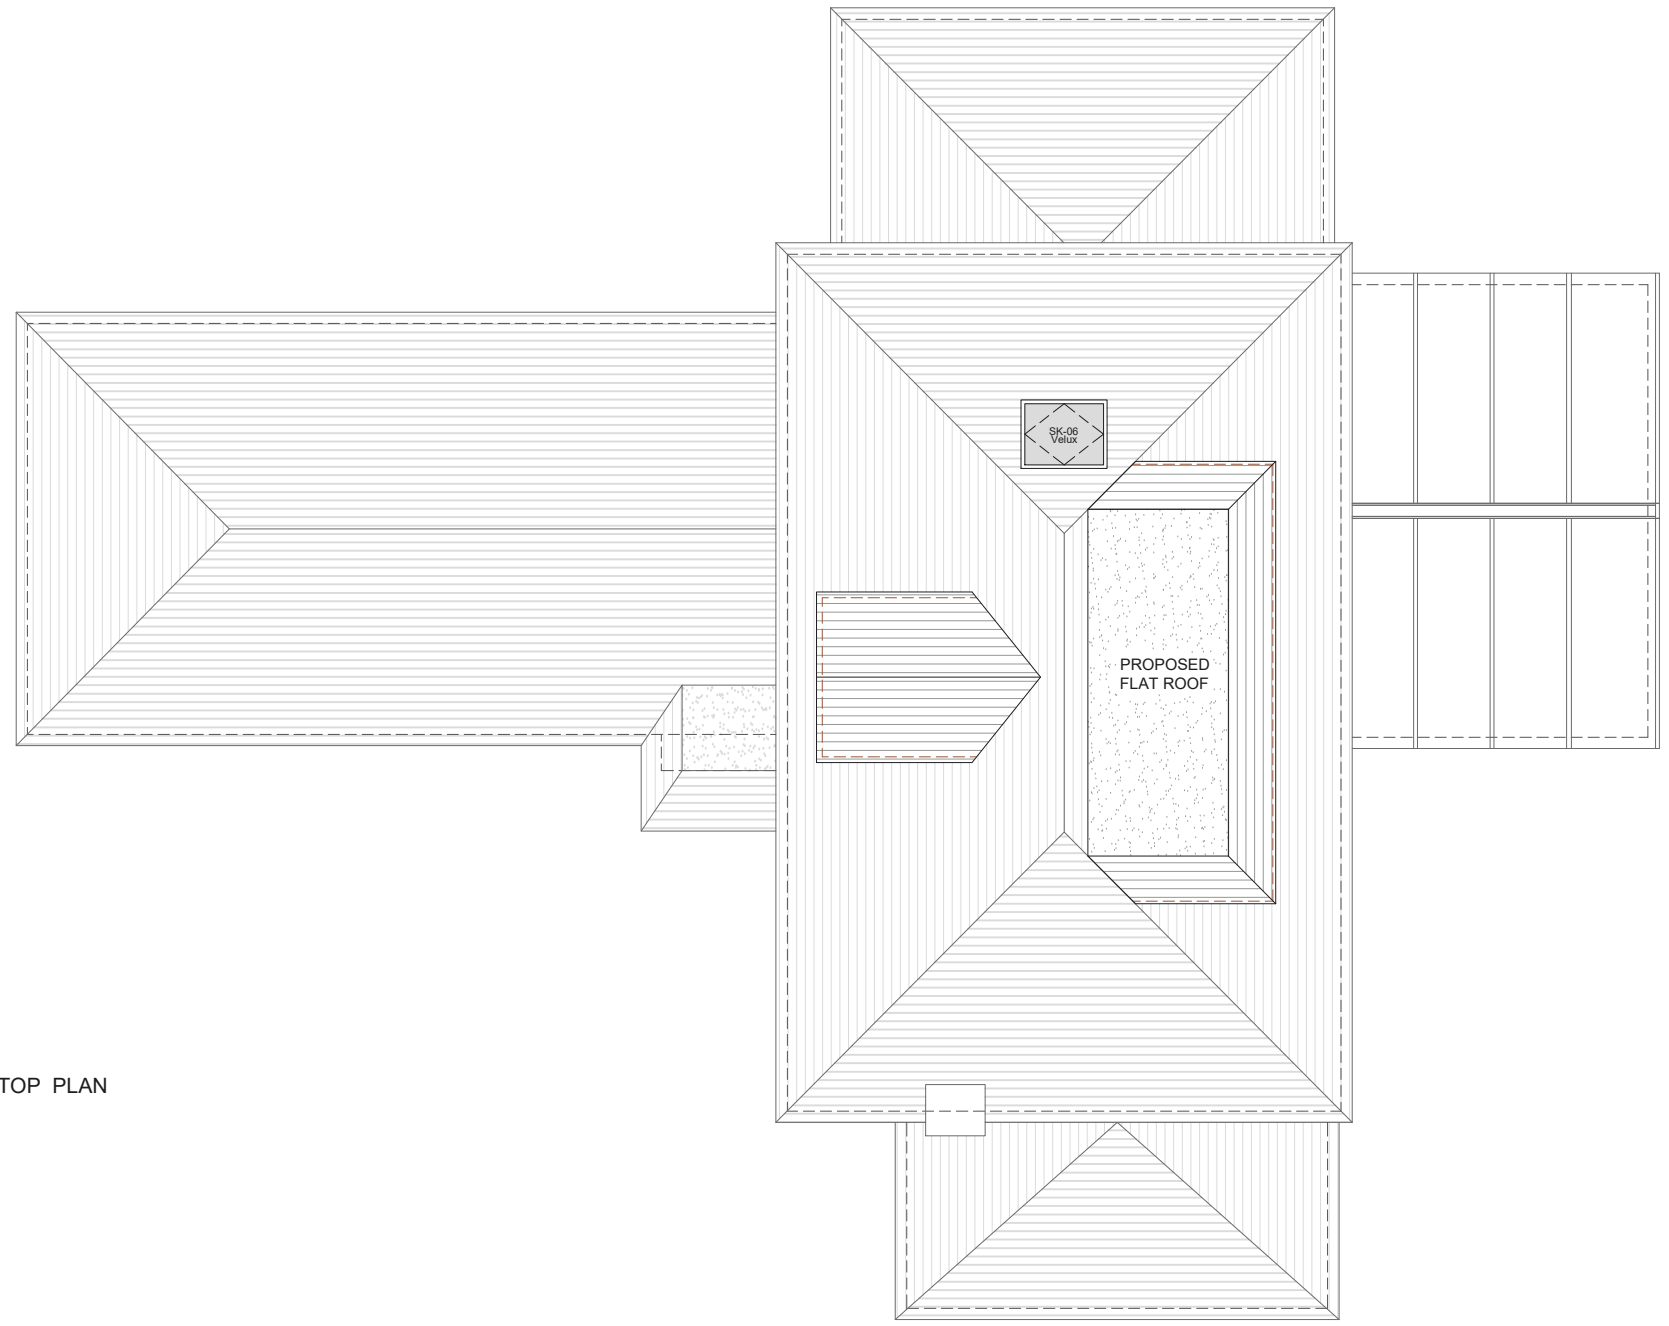

PROPOSED ROOFTOP PLAN
SCALE 1:100



REAR GARDEN

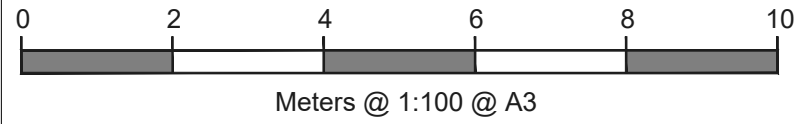

NOTES

REV	DATE	NOTES
-----	------	-------

LP REF. NO.
LP4285

CLIENT
MR & MRS COOPER

PROJECT
**1 ORCHARD PLACE,
RECTORY ROAD,
RG40 1DW**

DRAWING TITLE
**PROPOSED
ROOFTOP PLAN**

SCALE
1:100@A3

DATE	DRAWN
16-01-26	S-K

DRAWING NO.	REV.
PP-10	



LOFTPLAN DESIGNS LIMITED
1 Saturn House, Calleva Park
Aldermaston, Reading RG7 8HA
Telephone: (01256) 881041
Email: customerservices@loftplan.co.uk
www.loftplan.co.uk