




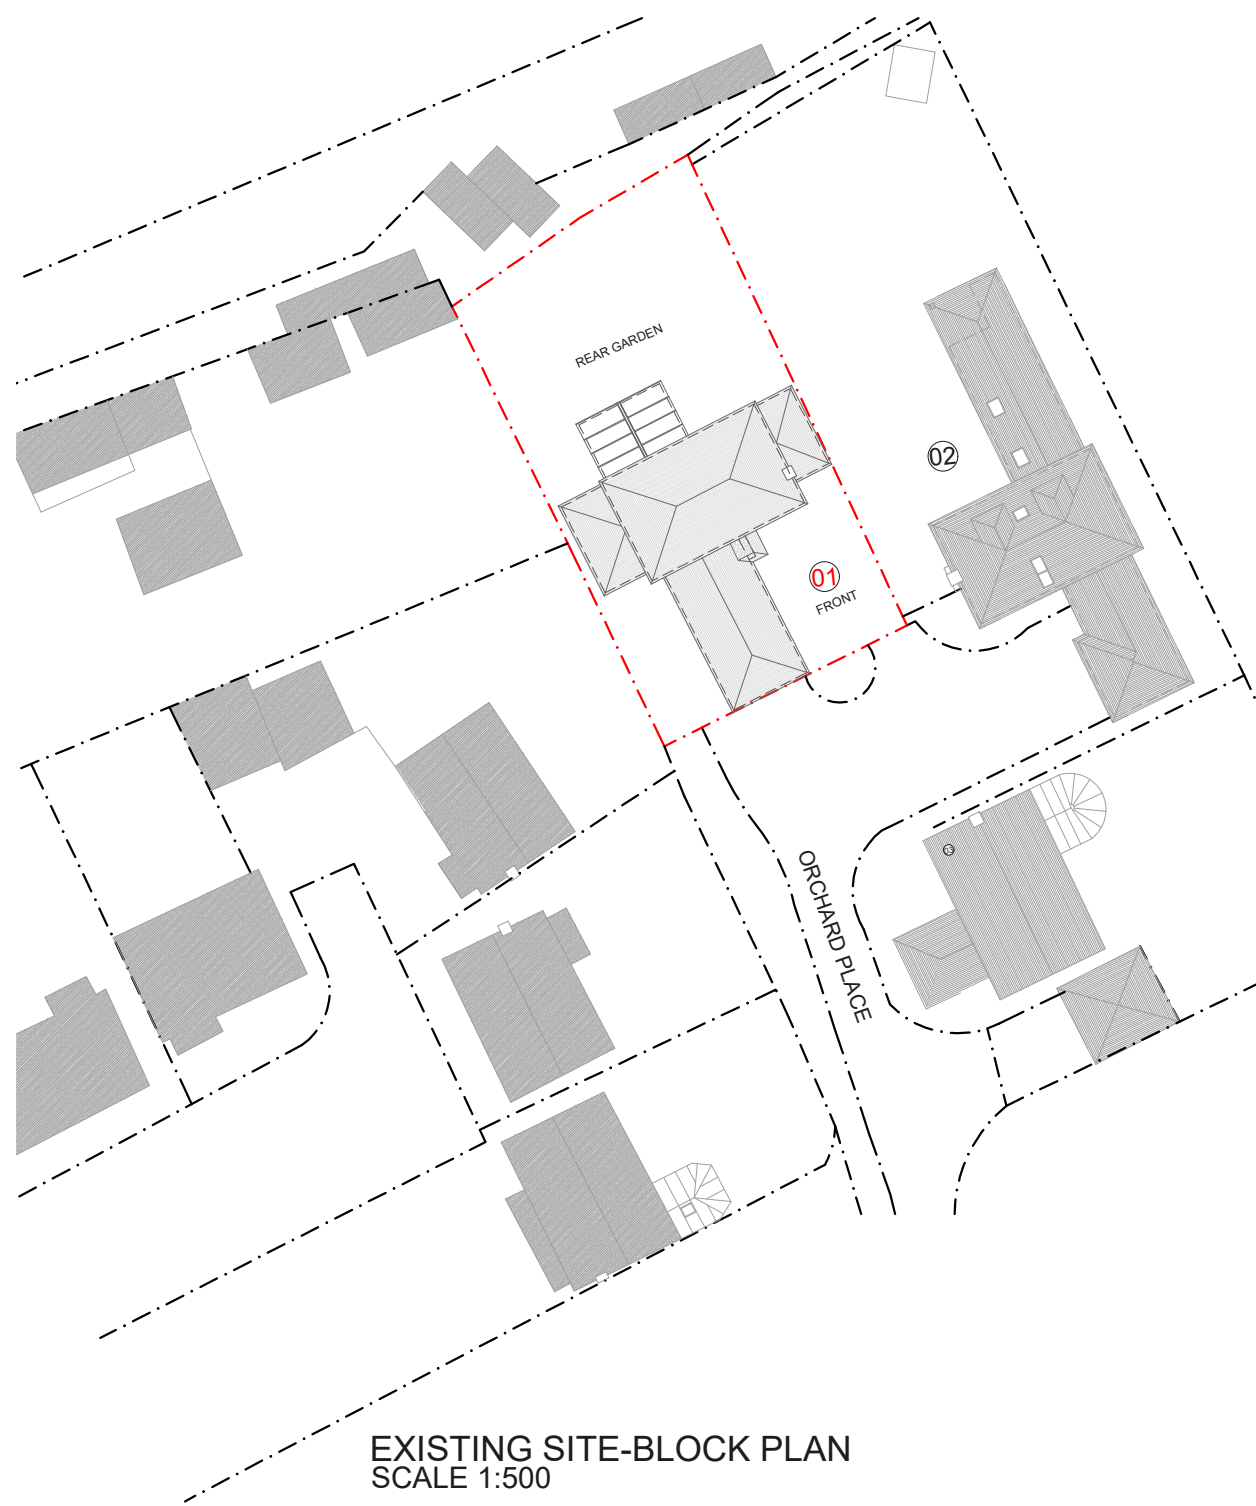

EXISTING SITE-BLOCK PLAN
SCALE 1:500

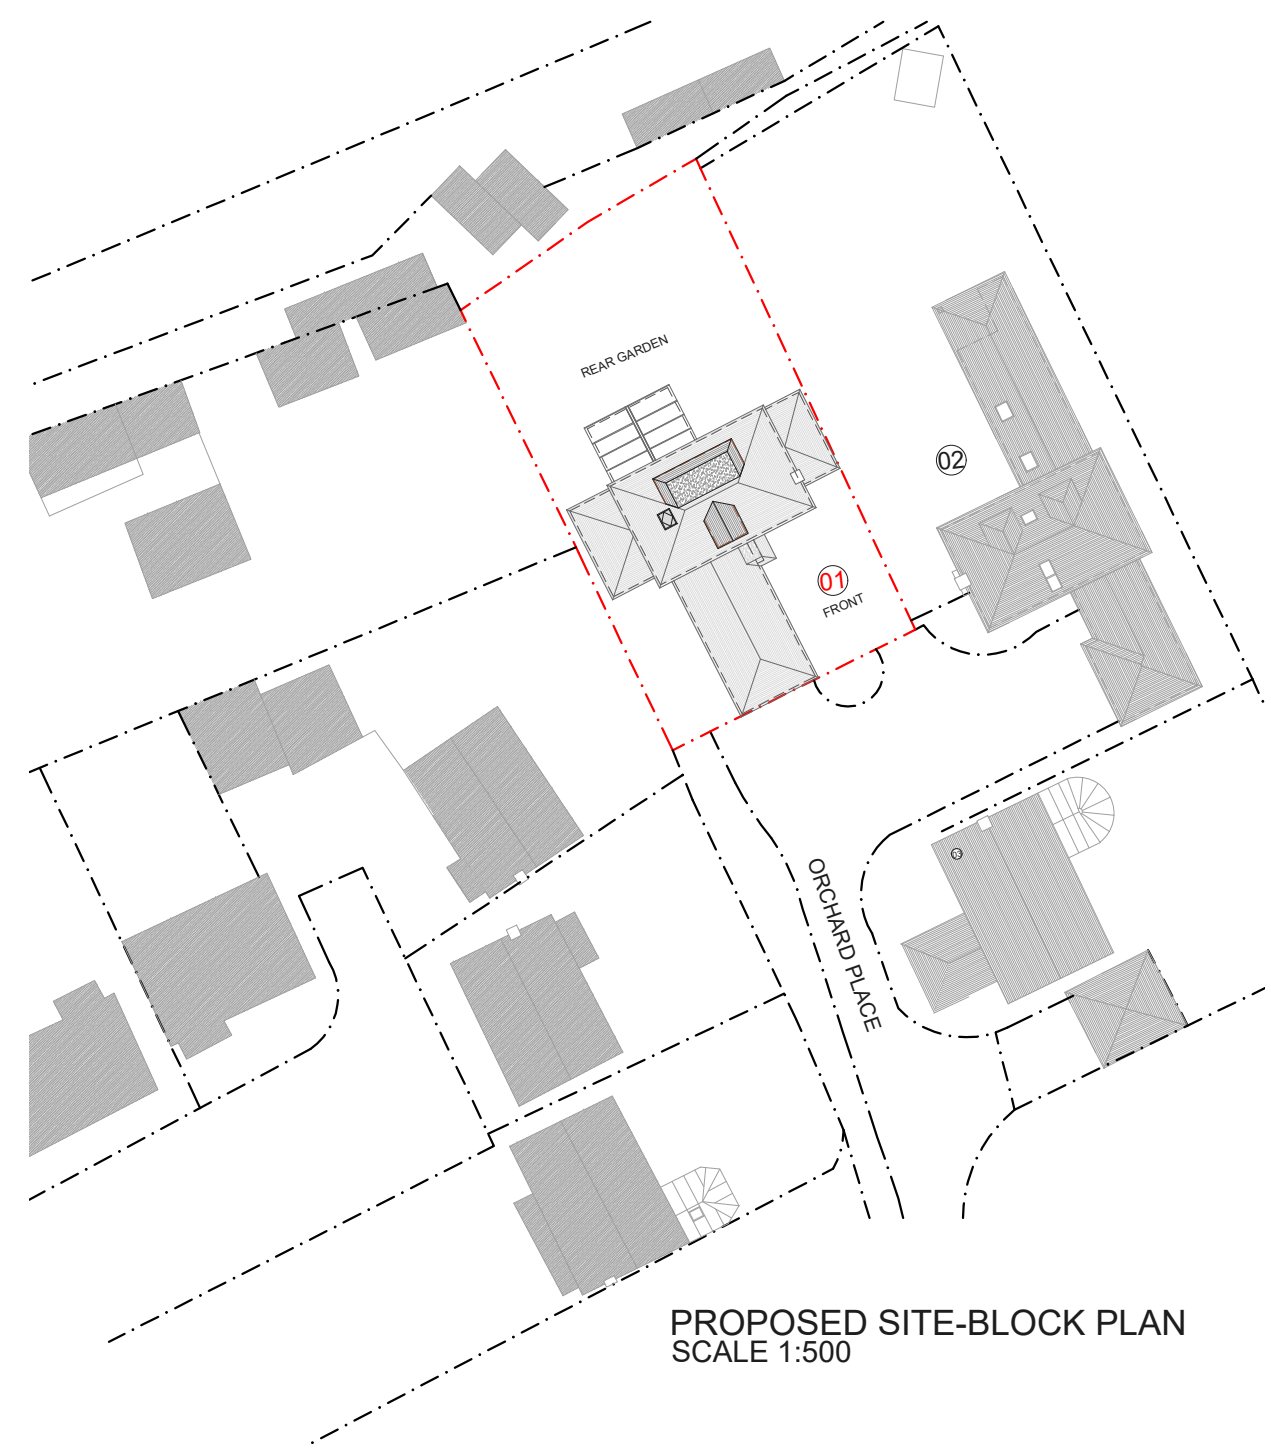

PROPOSED SITE-BLOCK PLAN
SCALE 1:500

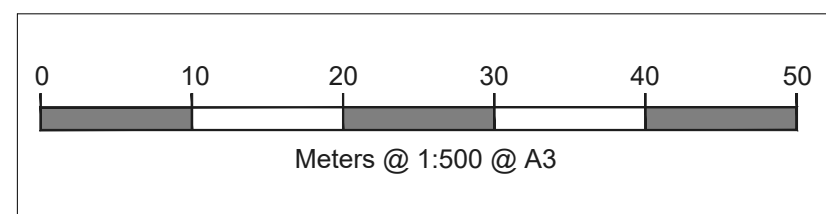

NOTES

REV	DATE	NOTES

LP REF. NO.
LP4285

CLIENT
MR & MRS COOPER

PROJECT
**1 ORCHARD PLACE,
RECTORY ROAD,
RG40 1DW**

DRAWING TITLE
**EXISTING &PROPOSED
SITE/BLOCK PLAN**

SCALE
1:500@A3

DATE
16-01-26

DRAWN
S-K

DRAWING NO.
PP-13

REV.

N

LOFTPLAN DESIGNS LIMITED
1 Saturn House, Calleva Park
Aldermaston, Reading RG7 8HA
Telephone: (01256) 881041
Email: customerservices@loftplan.co.uk
www.loftplan.co.uk