



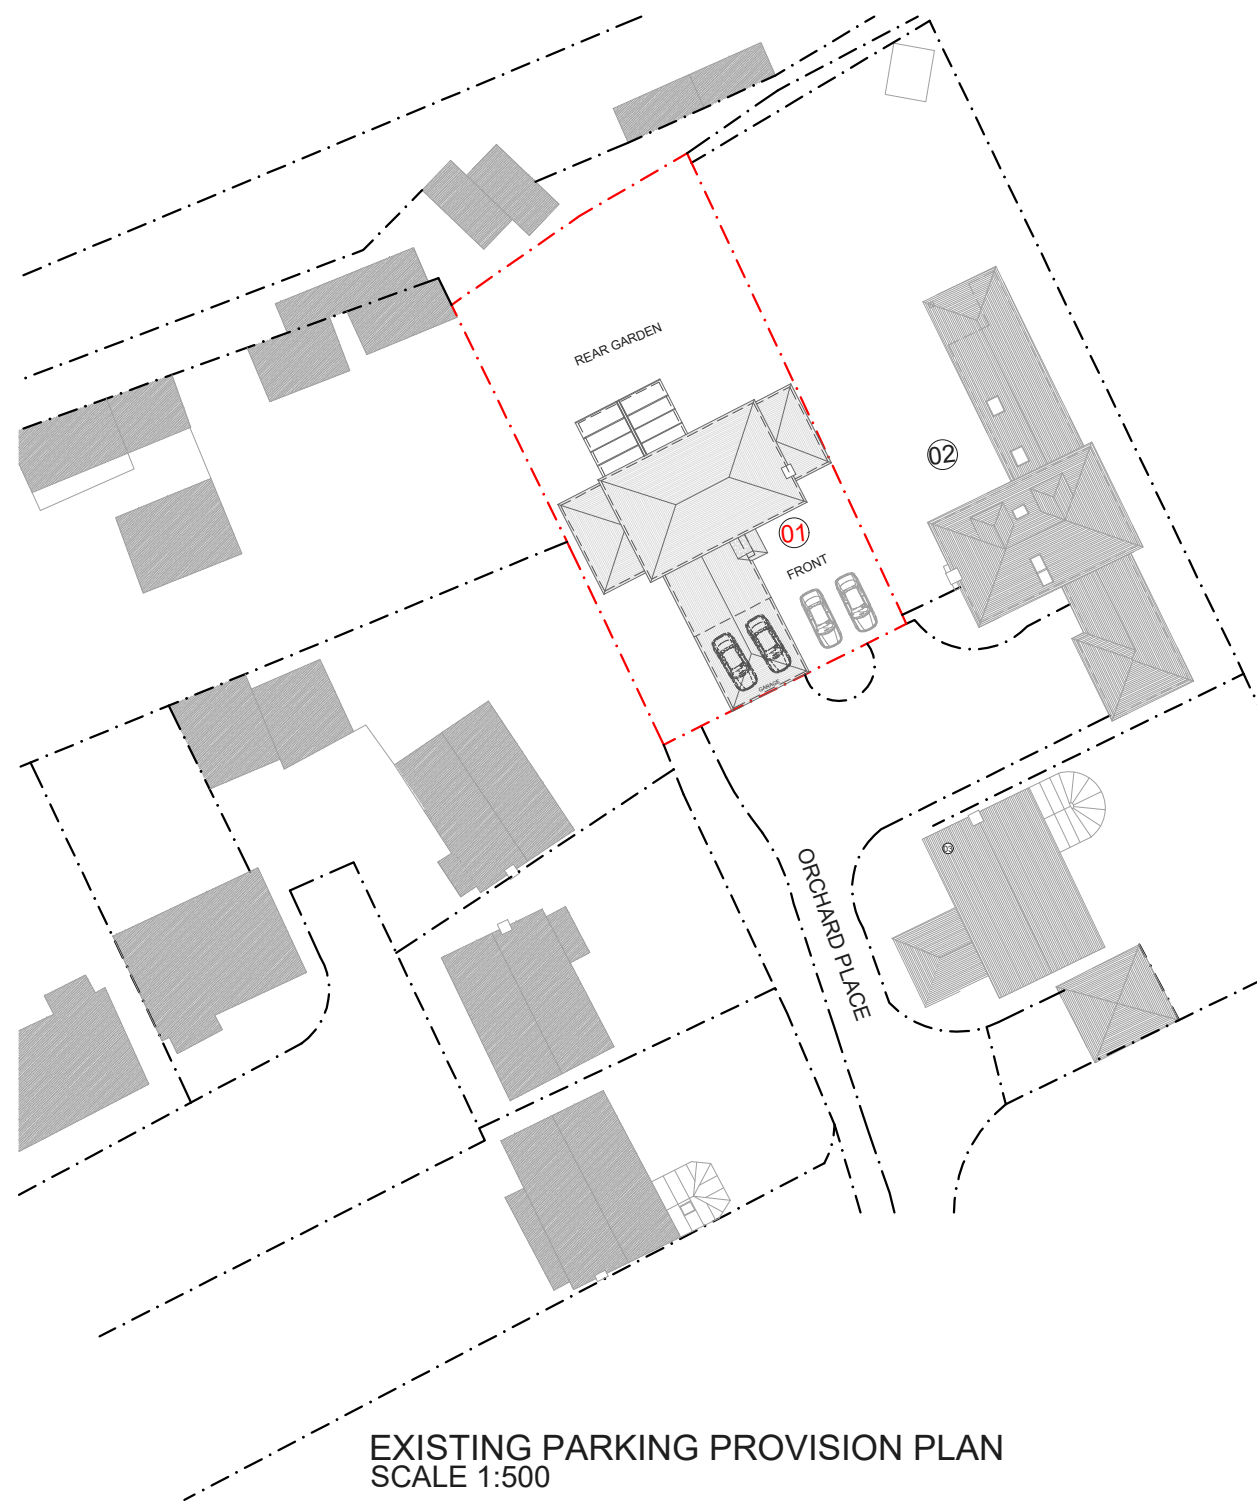

EXISTING PARKING PROVISION PLAN
SCALE 1:500

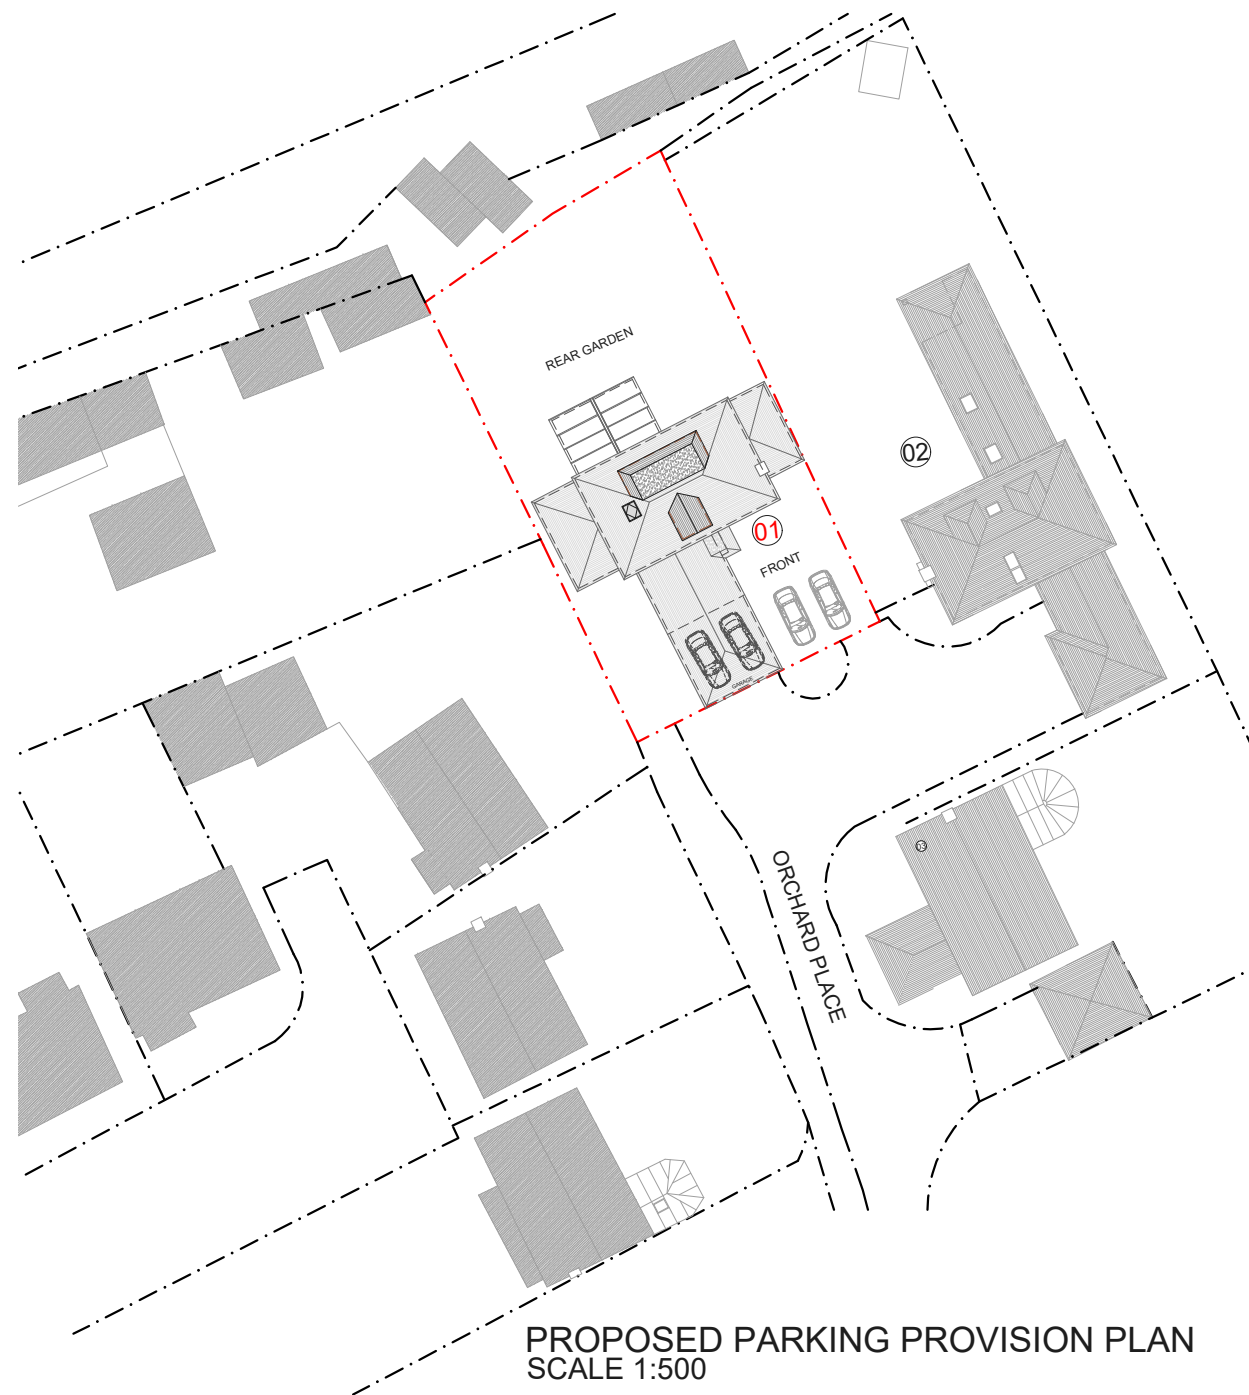

PROPOSED PARKING PROVISION PLAN
SCALE 1:500

NOTES

REV	DATE	NOTES

LP REF. NO.

LP4285

CLIENT

MR & MRS COOPER

PROJECT

1 ORCHARD PLACE,
RECTORY ROAD,
RG40 1DW

DRAWING TITLE

EXISTING & PROPOSED
PARKING PROVISION
PLAN

SCALE

1:500@A3

DATE

16-01-26

DRAWN

S-K

DRAWING NO.

PP-14

REV.

N



LOFTPLAN DESIGNS LIMITED
1 Saturn House, Calleva Park
Aldermaston, Reading RG7 8HA
Telephone: (01256) 881041
Email: customerservices@loftplan.co.uk
www.loftplan.co.uk