




JCENG SOLUTIONS

tel:0118 348 6230 mob:07411070270
email:info@jcengsolutions.com
web:www.jcengsolutions.com


NOTES:

THE CONTRACTORS ARE TO CHECK ALL DIMENSIONS, DRAIN RUNS AND GENERAL CONDITIONS ON THE SITE BEFORE WORKS COMMENCE, AND INFORM JCENG SOLUTIONS IMMEDIATELY UPON DISCOVERY OF ANY ERRORS, OMISSIONS OR DISCREPANCIES. ALL WORKS ARE TO BE CARRIED OUT IN ACCORDANCE WITH CURRENT BUILDING REGULATIONS, BRITISH STANDARDS, CODE OF PRACTICE AND LOCAL AUTHORITY REQUIREMENTS. DO NOT SCALE FROM THIS DRAWING WITHOUT FIRST OBTAINING WRITTEN AUTHORISATION FROM JCENG SOLUTIONS.

THIS DRAWING IS THE PROPERTY OF JCENG SOLUTIONS AND IS ISSUED ON THE CONDITION THAT IT IS NOT REPRODUCED, DISCLOSED OR COPIED TO ANY UNAUTHORISED PERSON IN WHOLE OR PART WITHOUT PRIOR WRITTEN CONSENT

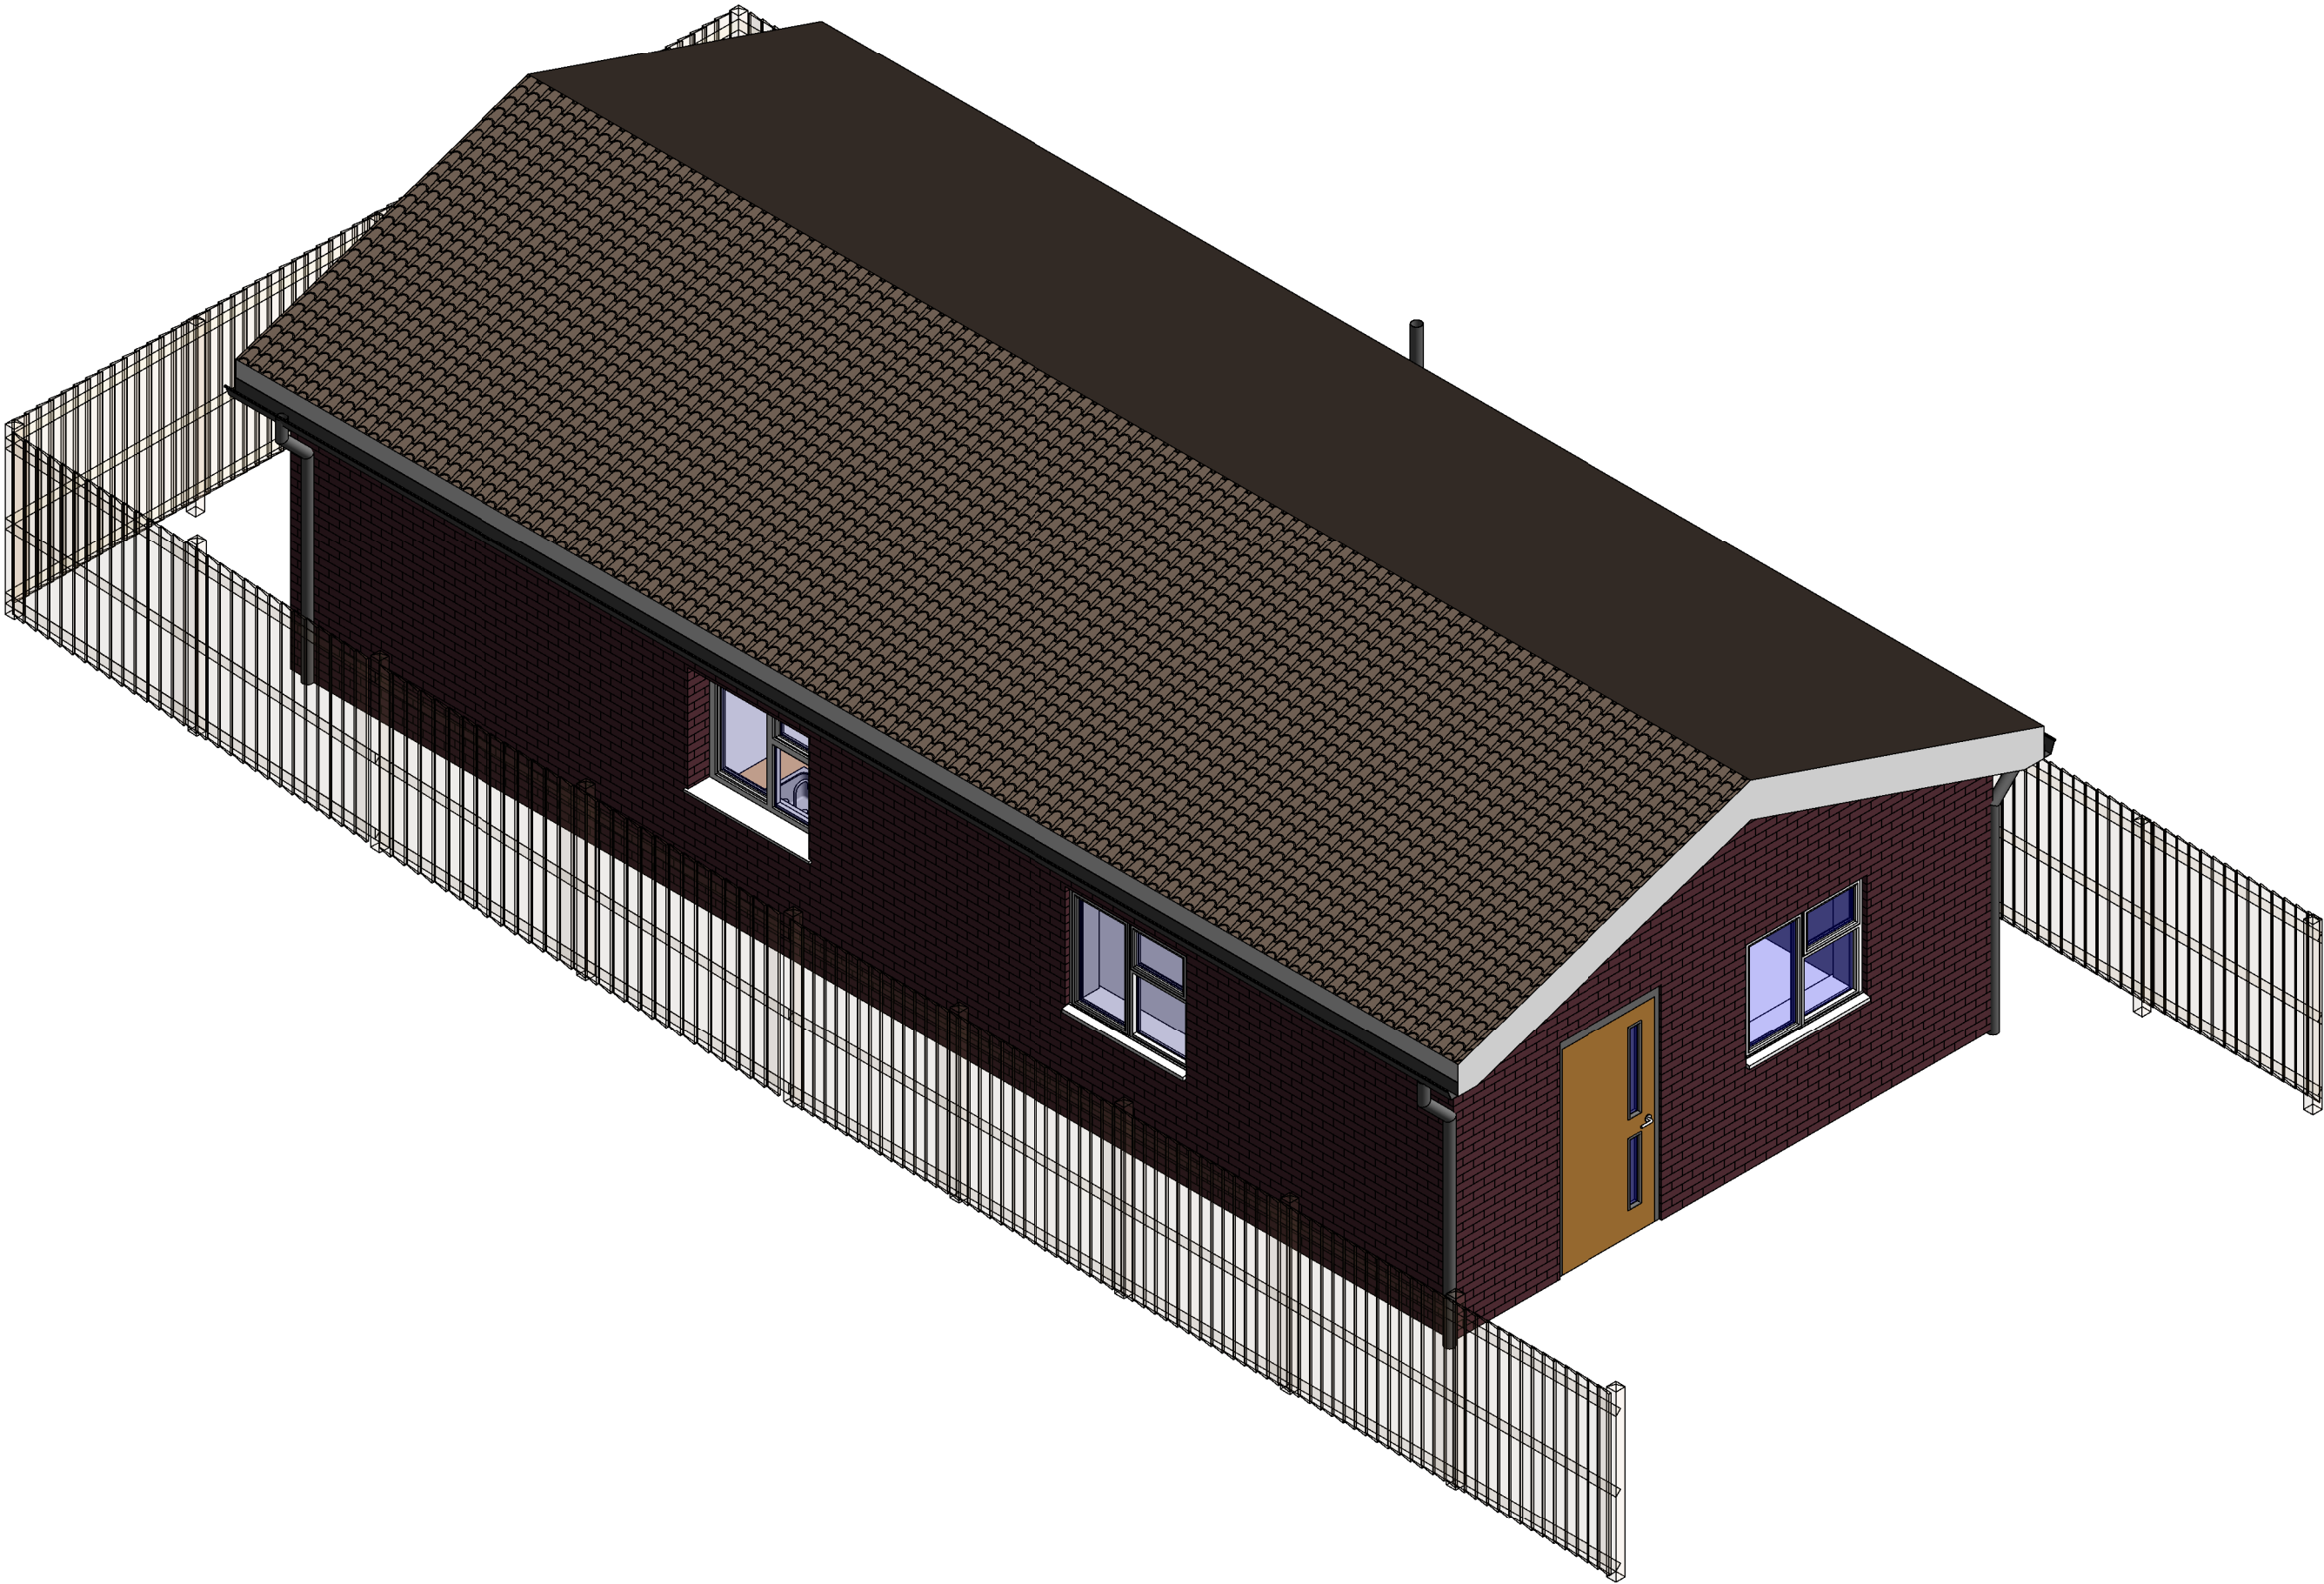

EXISTING FRONT PERSPECTIVE VIEW
1:50

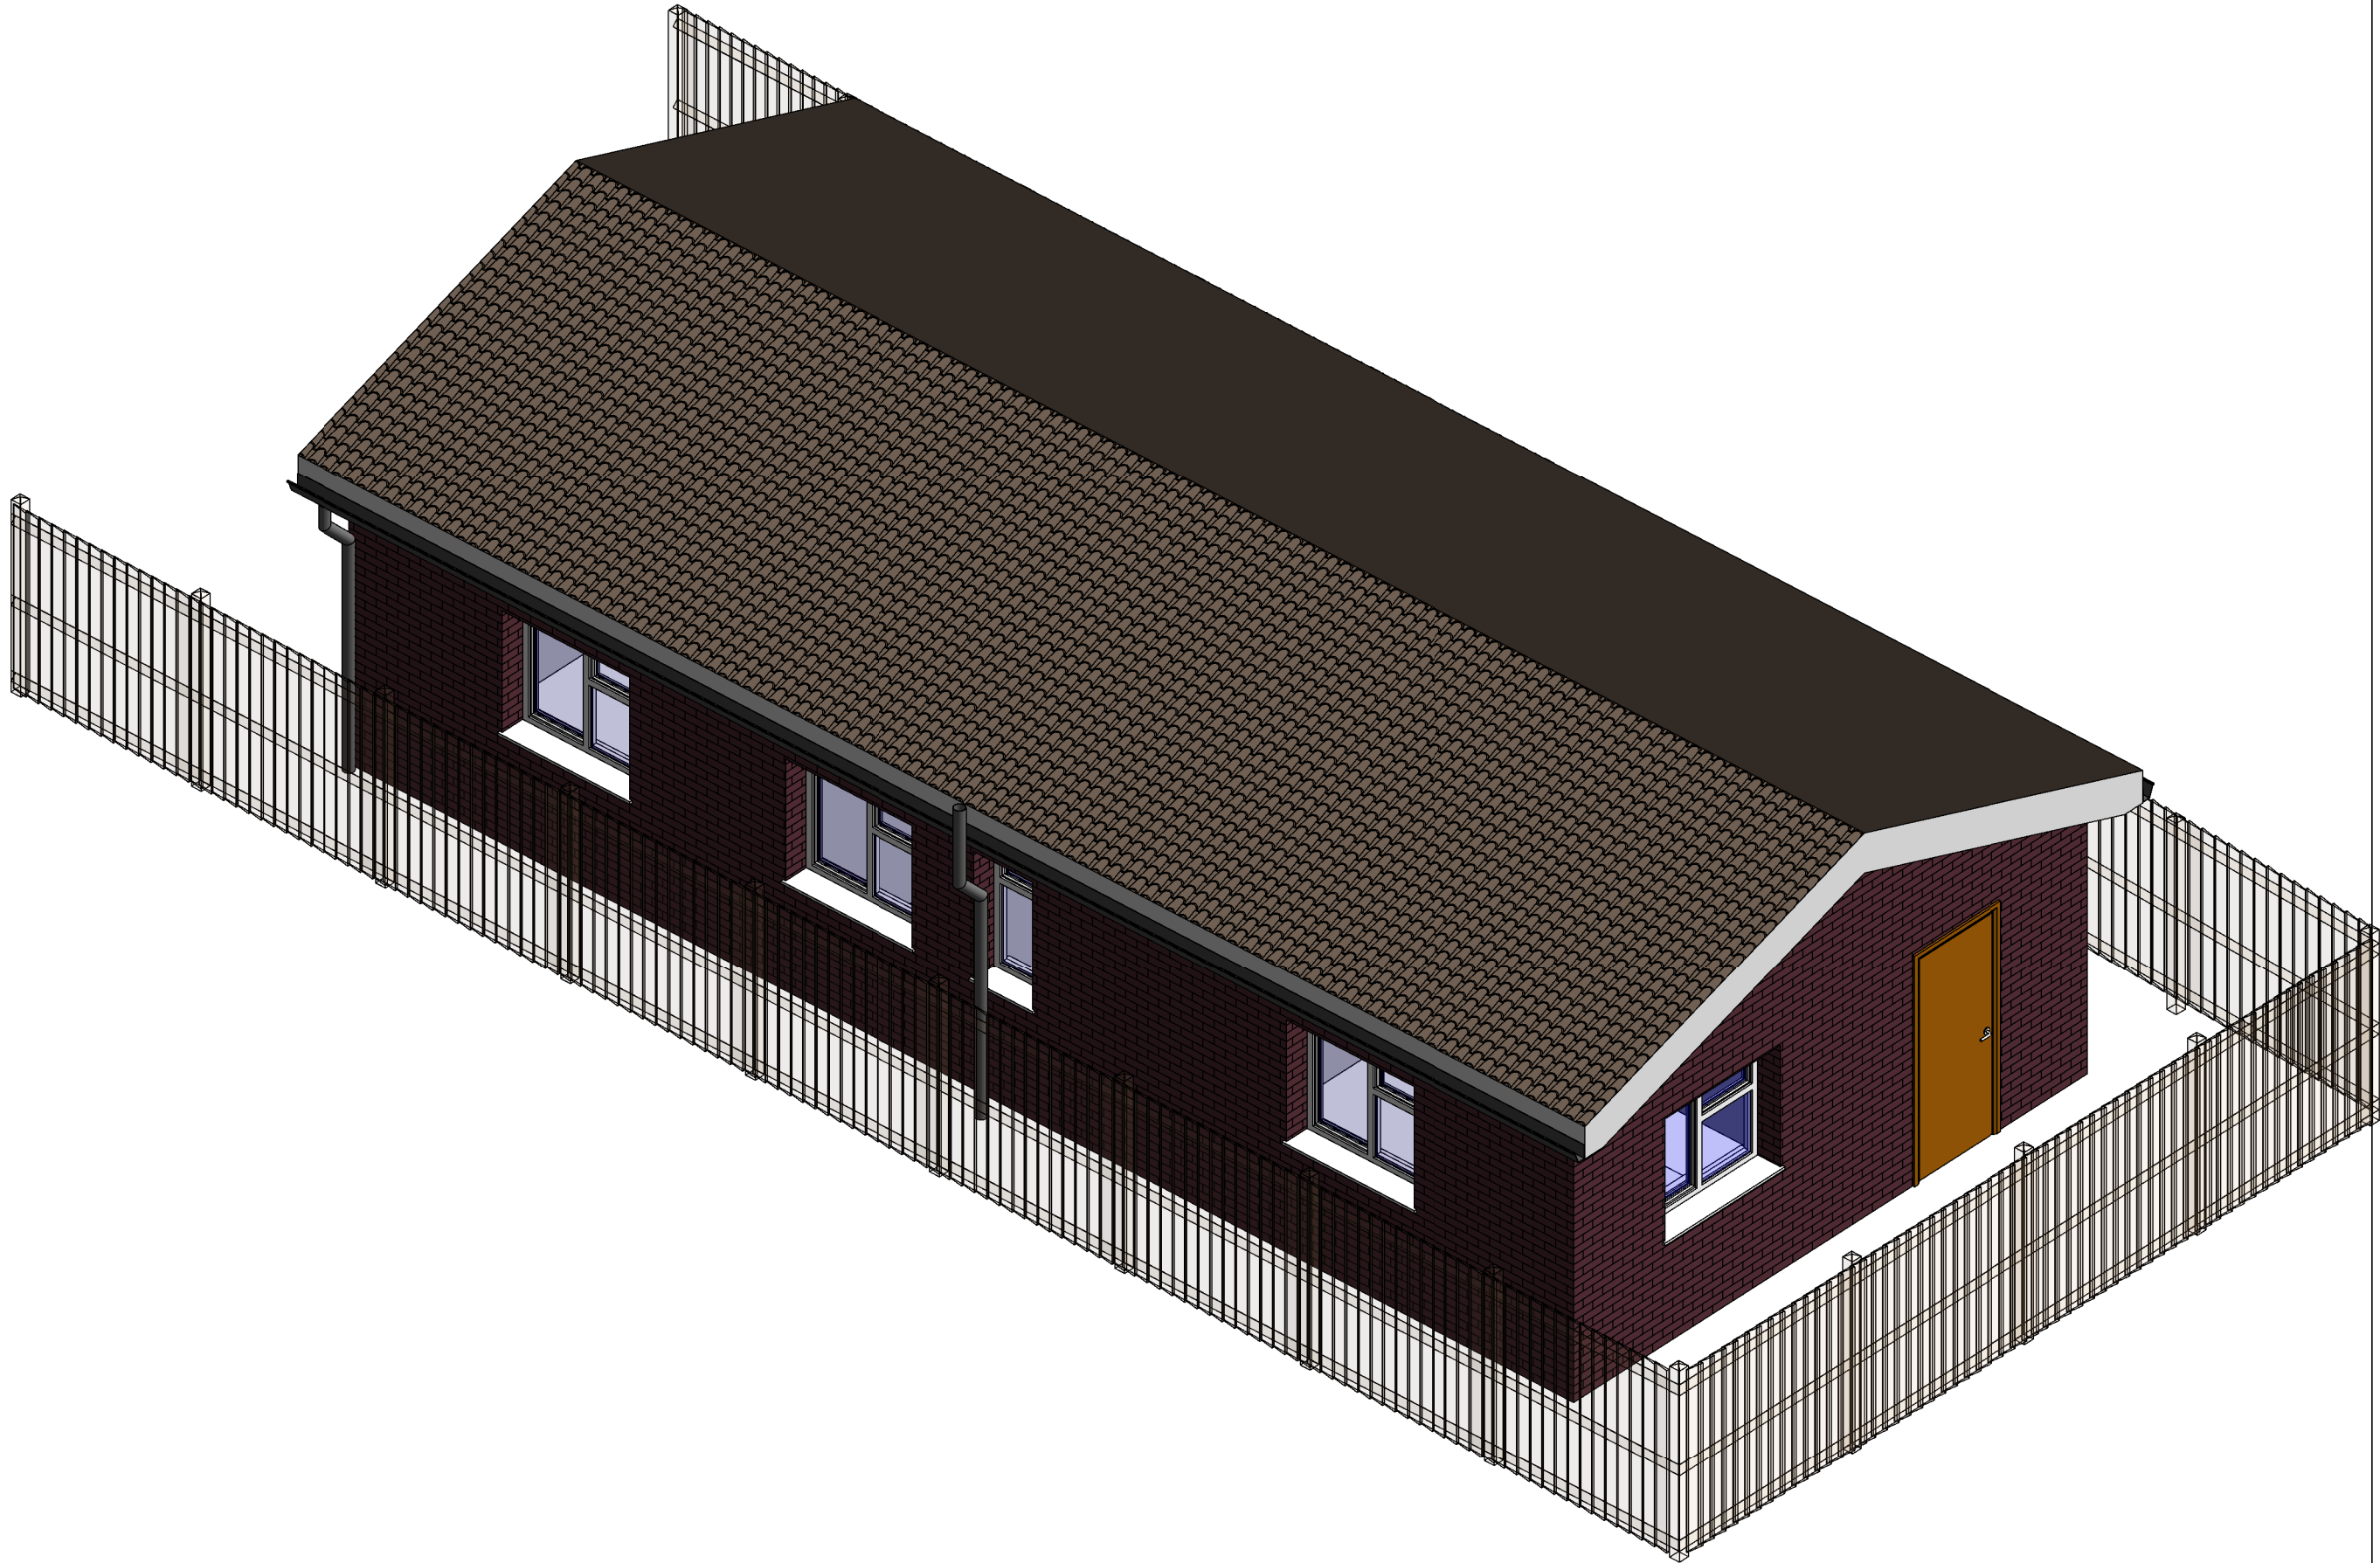

EXISTING REAR PERSPECTIVE VIEW
1:50

REV	DATE	DESCRIPTION
CLIENT ADDRESS		
560 Wokingham Rd, Earley, Reading RG6 7JB		
TITLE		
Perspective Views		
CLIENT		
Mr Riaz		
DRAWN BY JC	CHECKED BY RB	DATE 27.12.2024
SCALE (@ A1)		PROJECT NUMBER 560
DRAWING NUMBER PP-560-RG-03		REV