



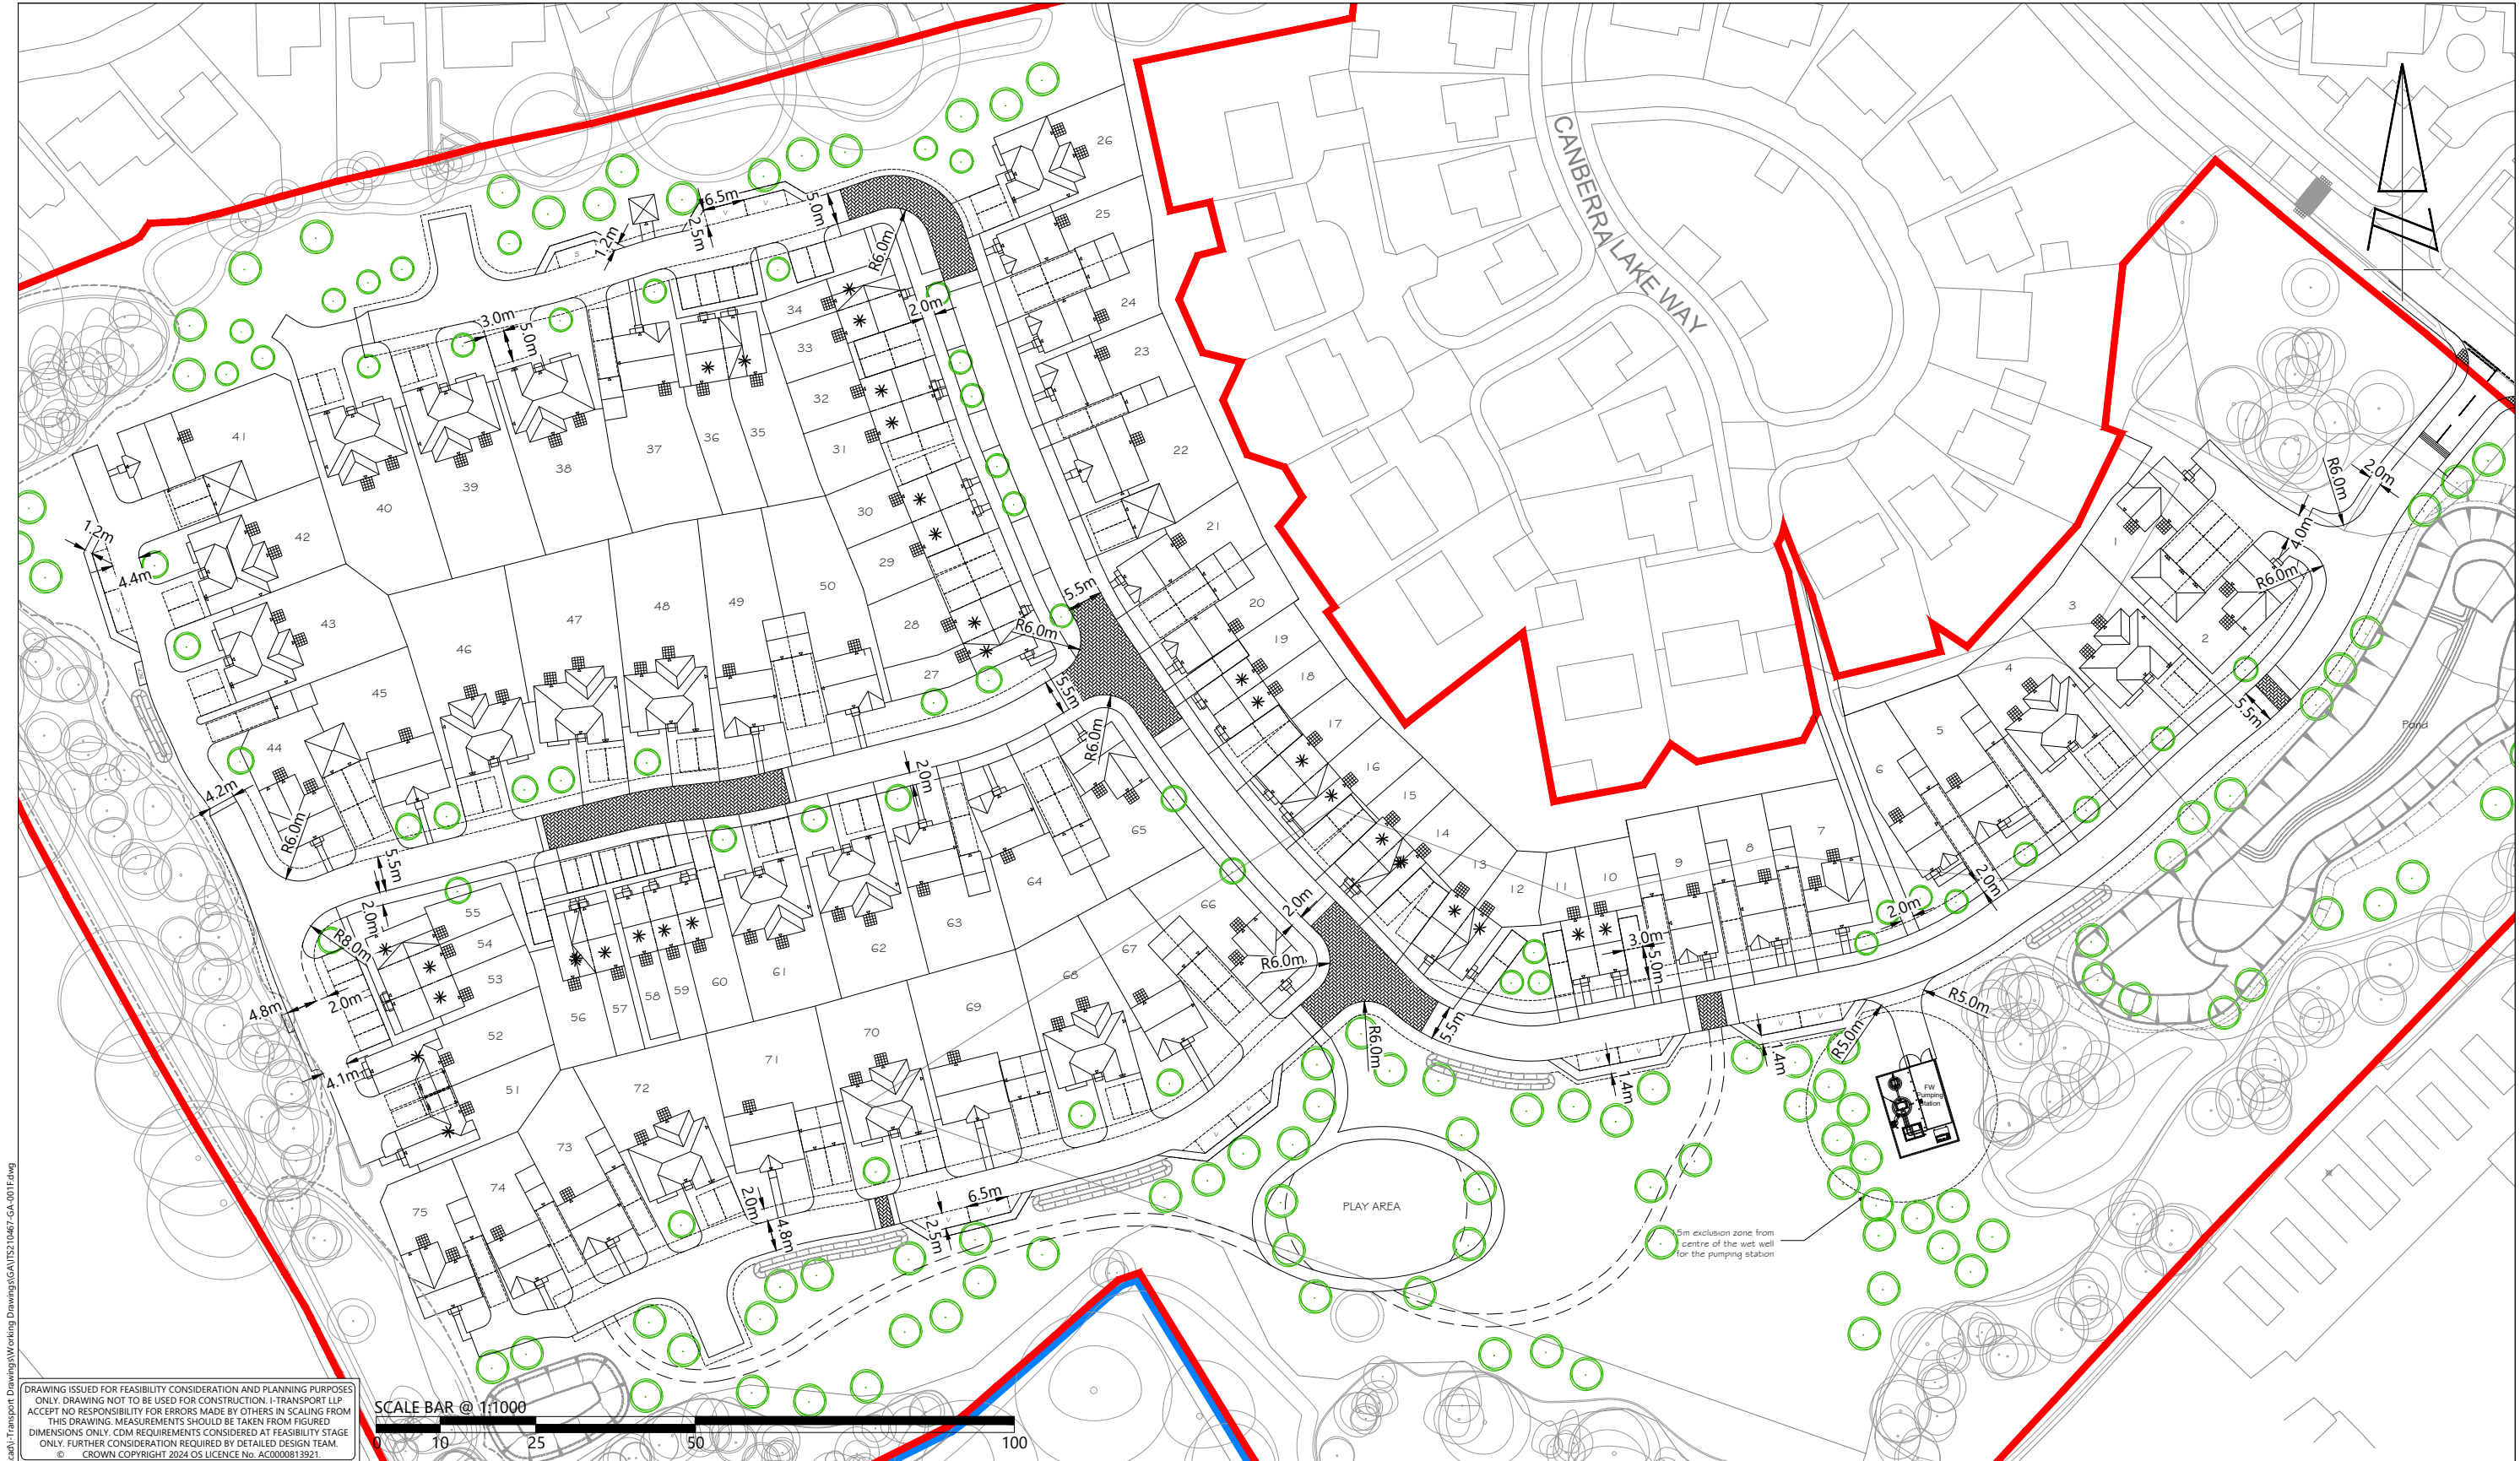

DRAWING ISSUED FOR FEASIBILITY CONSIDERATION AND PLANNING PURPOSES ONLY. DRAWING NOT TO BE USED FOR CONSTRUCTION. I-TRANSPORT LLP ACCEPTS NO RESPONSIBILITY FOR ERRORS MADE BY OTHERS IN SCALING FROM THIS DRAWING. MEASUREMENTS SHOULD BE TAKEN FROM FIGURED DIMENSIONS ONLY. CDM REQUIREMENTS CONSIDERED AT FEASIBILITY STAGE ONLY. FURTHER CONSIDERATION REQUIRED BY DETAILED DESIGN TEAM.
© CROWN COPYRIGHT 2024 OS LICENCE No. AC0000813921.

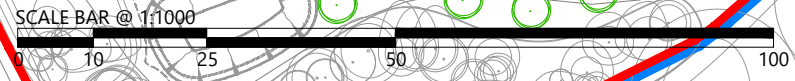

 Lakeside North Harbour, Building 1000, Lakeside North Harbour Western Road, Portsmouth, Hampshire, PO6 3EZ www.i-transport.co.uk		F	27.04.26	MM	SITE LAYOUT UPDATED	PL	SJ	TITLE: SITE LAYOUT REVIEW - GEOMETRY PLAN	DRAWN: MM	CHECKED: PL	APPROVED: SJ		
		E	26.03.26	MM	SITE LAYOUT UPDATED	PL	SJ						
		D	04.12.25	JD	SITE LAYOUT UPDATED	SJ	SJ						
		C	28.11.25	JD	SITE LAYOUT UPDATED	PL	SJ						
		B	11.11.25	MM	SITE LAYOUT UPDATED	PL	SJ						
A	06.11.25	MM	SITE LAYOUT UPDATED	PL	SJ								
REV	DATE	BY	DESCRIPTION	CHK	APD	PROJECT:	CLIENT:						
STATUS: FOR INFORMATION						LAND AT PARK LANE, CHARVIL	BELLWAY HOMES LIMITED (THAMES VALLEY)						
PROJECT No: ITS210467												SCALE @ A3: 1:1000	DATE: 29.10.25
DRAWING No: ITS210467-GA-001												REV: F	