


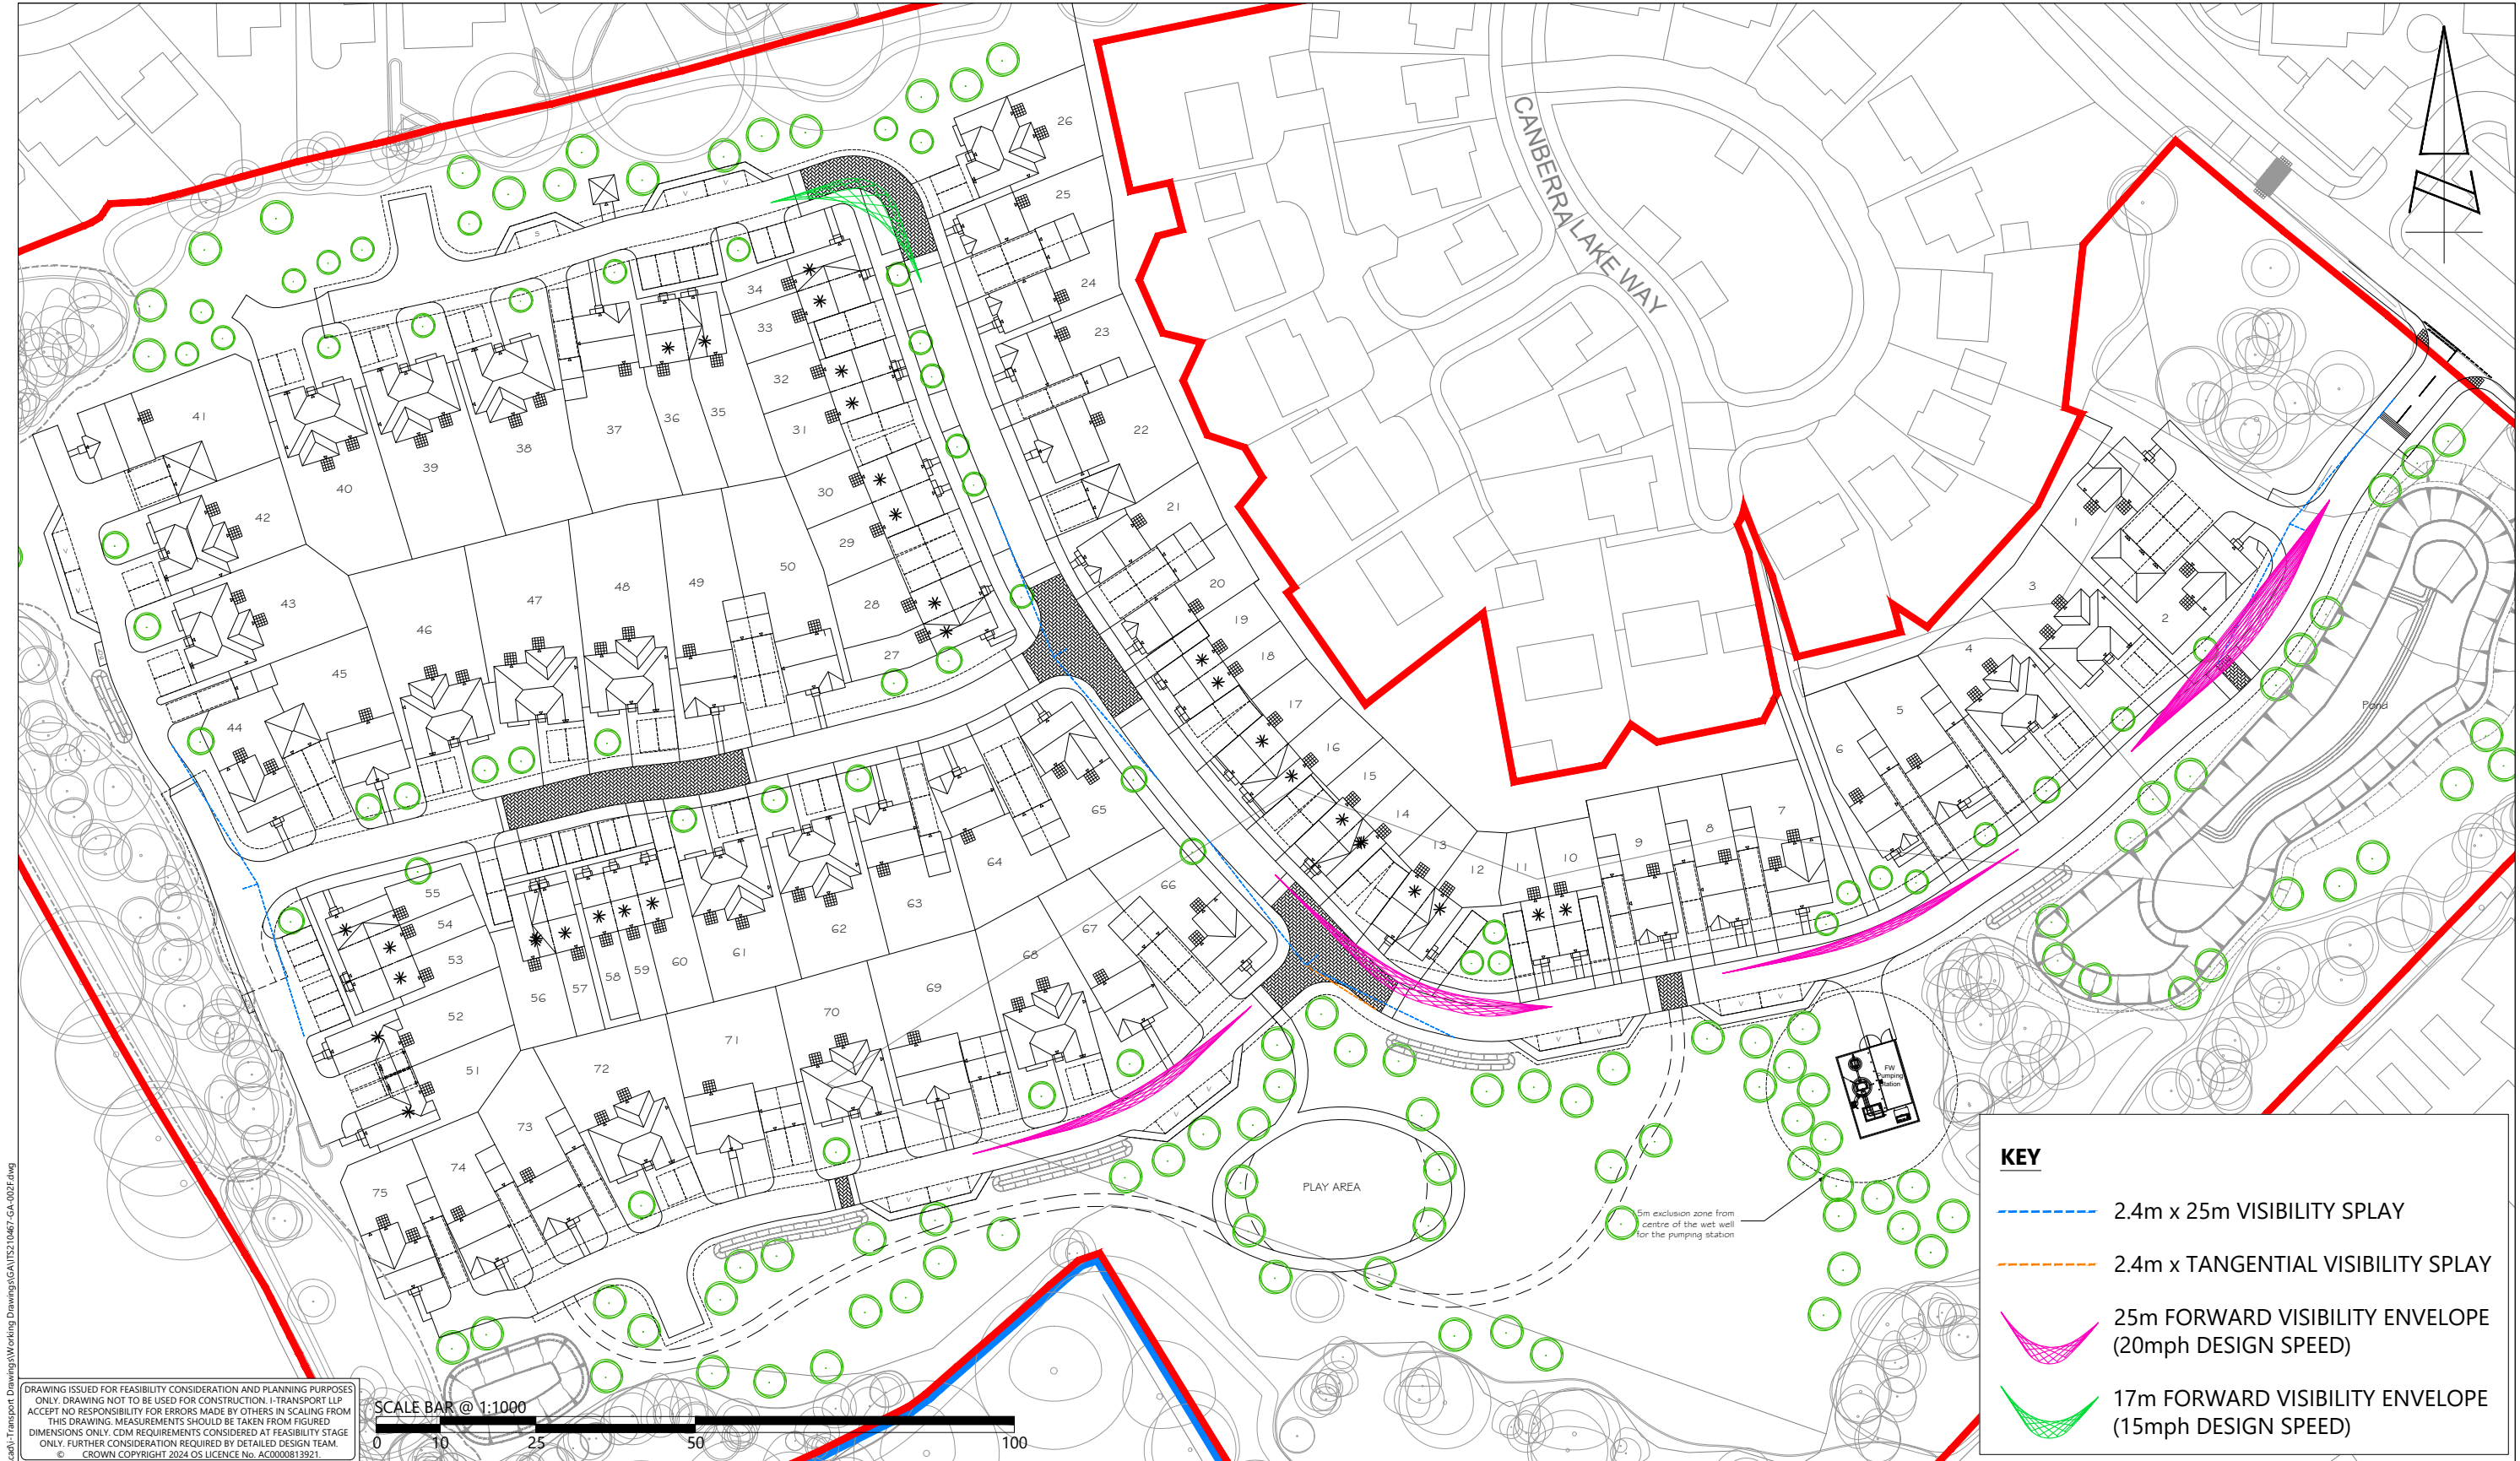

S:\Projects\210000 Series\210467\115 - Park Lane Charvil\Tech\Acad\1-Transport Drawings\Working Drawings\ITS210467-GA-002.dwg

DRAWING ISSUED FOR FEASIBILITY CONSIDERATION AND PLANNING PURPOSES ONLY. DRAWING NOT TO BE USED FOR CONSTRUCTION. I-TRANSPORT LLP ACCEPTS NO RESPONSIBILITY FOR ERRORS MADE BY OTHERS IN SCALING FROM THIS DRAWING. MEASUREMENTS SHOULD BE TAKEN FROM FIGURED DIMENSIONS ONLY. CDM REQUIREMENTS CONSIDERED AT FEASIBILITY STAGE ONLY. FURTHER CONSIDERATION REQUIRED BY DETAILED DESIGN TEAM.
© CROWN COPYRIGHT 2024. O.S. LICENCE No. AC0000813921.



KEY

2.4m x 25m VISIBILITY SPLAY

2.4m x TANGENTIAL VISIBILITY SPLAY

 Lakeside North Harbour, Building 1000, Lakeside North Harbour Western Road, Portsmouth, Hampshire, PO6 3EZ Tel: 03316 300366 www.i-transport.co.uk				<table><tr><td>F</td><td>27.04.26</td><td>MM</td><td>SITE LAYOUT UPDATED</td><td>PL</td><td>SJ</td></tr><tr><td>E</td><td>26.03.26</td><td>MM</td><td>SITE LAYOUT UPDATED</td><td>PL</td><td>SJ</td></tr><tr><td>D</td><td>04.12.25</td><td>JD</td><td>SITE LAYOUT UPDATED</td><td>SJ</td><td>SJ</td></tr><tr><td>C</td><td>28.11.25</td><td>JD</td><td>SITE LAYOUT UPDATED</td><td>PL</td><td>SJ</td></tr><tr><td>B</td><td>11.11.25</td><td>MM</td><td>SITE LAYOUT UPDATED</td><td>PL</td><td>SJ</td></tr><tr><td>A</td><td>06.11.25</td><td>MM</td><td>SITE LAYOUT UPDATED</td><td>PL</td><td>SJ</td></tr></table>		F	27.04.26	MM	SITE LAYOUT UPDATED	PL	SJ	E	26.03.26	MM	SITE LAYOUT UPDATED	PL	SJ	D	04.12.25	JD	SITE LAYOUT UPDATED	SJ	SJ	C	28.11.25	JD	SITE LAYOUT UPDATED	PL	SJ	B	11.11.25	MM	SITE LAYOUT UPDATED	PL	SJ	A	06.11.25	MM	SITE LAYOUT UPDATED	PL	SJ	TITLE: SITE LAYOUT REVIEW - VISIBILITY		<table><tr><td>DRAWN:</td><td>CHECKED:</td><td>APPROVED:</td></tr><tr><td>MM</td><td>PL</td><td>SJ</td></tr></table>		DRAWN:	CHECKED:	APPROVED:	MM	PL	SJ
F	27.04.26	MM	SITE LAYOUT UPDATED	PL	SJ	
E	26.03.26	MM	SITE LAYOUT UPDATED	PL	SJ	
D	04.12.25	JD	SITE LAYOUT UPDATED	SJ	SJ	
C	28.11.25	JD	SITE LAYOUT UPDATED	PL	SJ	
B	11.11.25	MM	SITE LAYOUT UPDATED	PL	SJ	
A	06.11.25	MM	SITE LAYOUT UPDATED	PL	SJ	
DRAWN:	CHECKED:	APPROVED:	
MM	PL	SJ	
<table><tr><td>REV</td><td>DATE</td><td>BY</td><td>DESCRIPTION</td><td>CHK</td><td>APD</td></tr><tr><td colspan="3">STATUS:</td><td>FOR INFORMATION</td><td colspan="2"></td></tr></table>		REV	DATE	BY	DESCRIPTION	CHK	APD	STATUS:			FOR INFORMATION			PROJECT: LAND AT PARK LANE, CHARVIL		CLIENT: BELLWAY HOMES LIMITED (THAMES VALLEY)		<table><tr><td>PROJECT No:</td><td>SCALE @ A3:</td><td>DATE:</td></tr><tr><td>ITS210467</td><td>1:1000</td><td>29.10.25</td></tr></table>		PROJECT No:	SCALE @ A3:	DATE:	ITS210467	1:1000	29.10.25																										
REV	DATE	BY	DESCRIPTION	CHK	APD	
STATUS:			FOR INFORMATION	
PROJECT No:	SCALE @ A3:	DATE:	
ITS210467	1:1000	29.10.25	
						DRAWING No:		ITS210467-GA-002		REV: F	