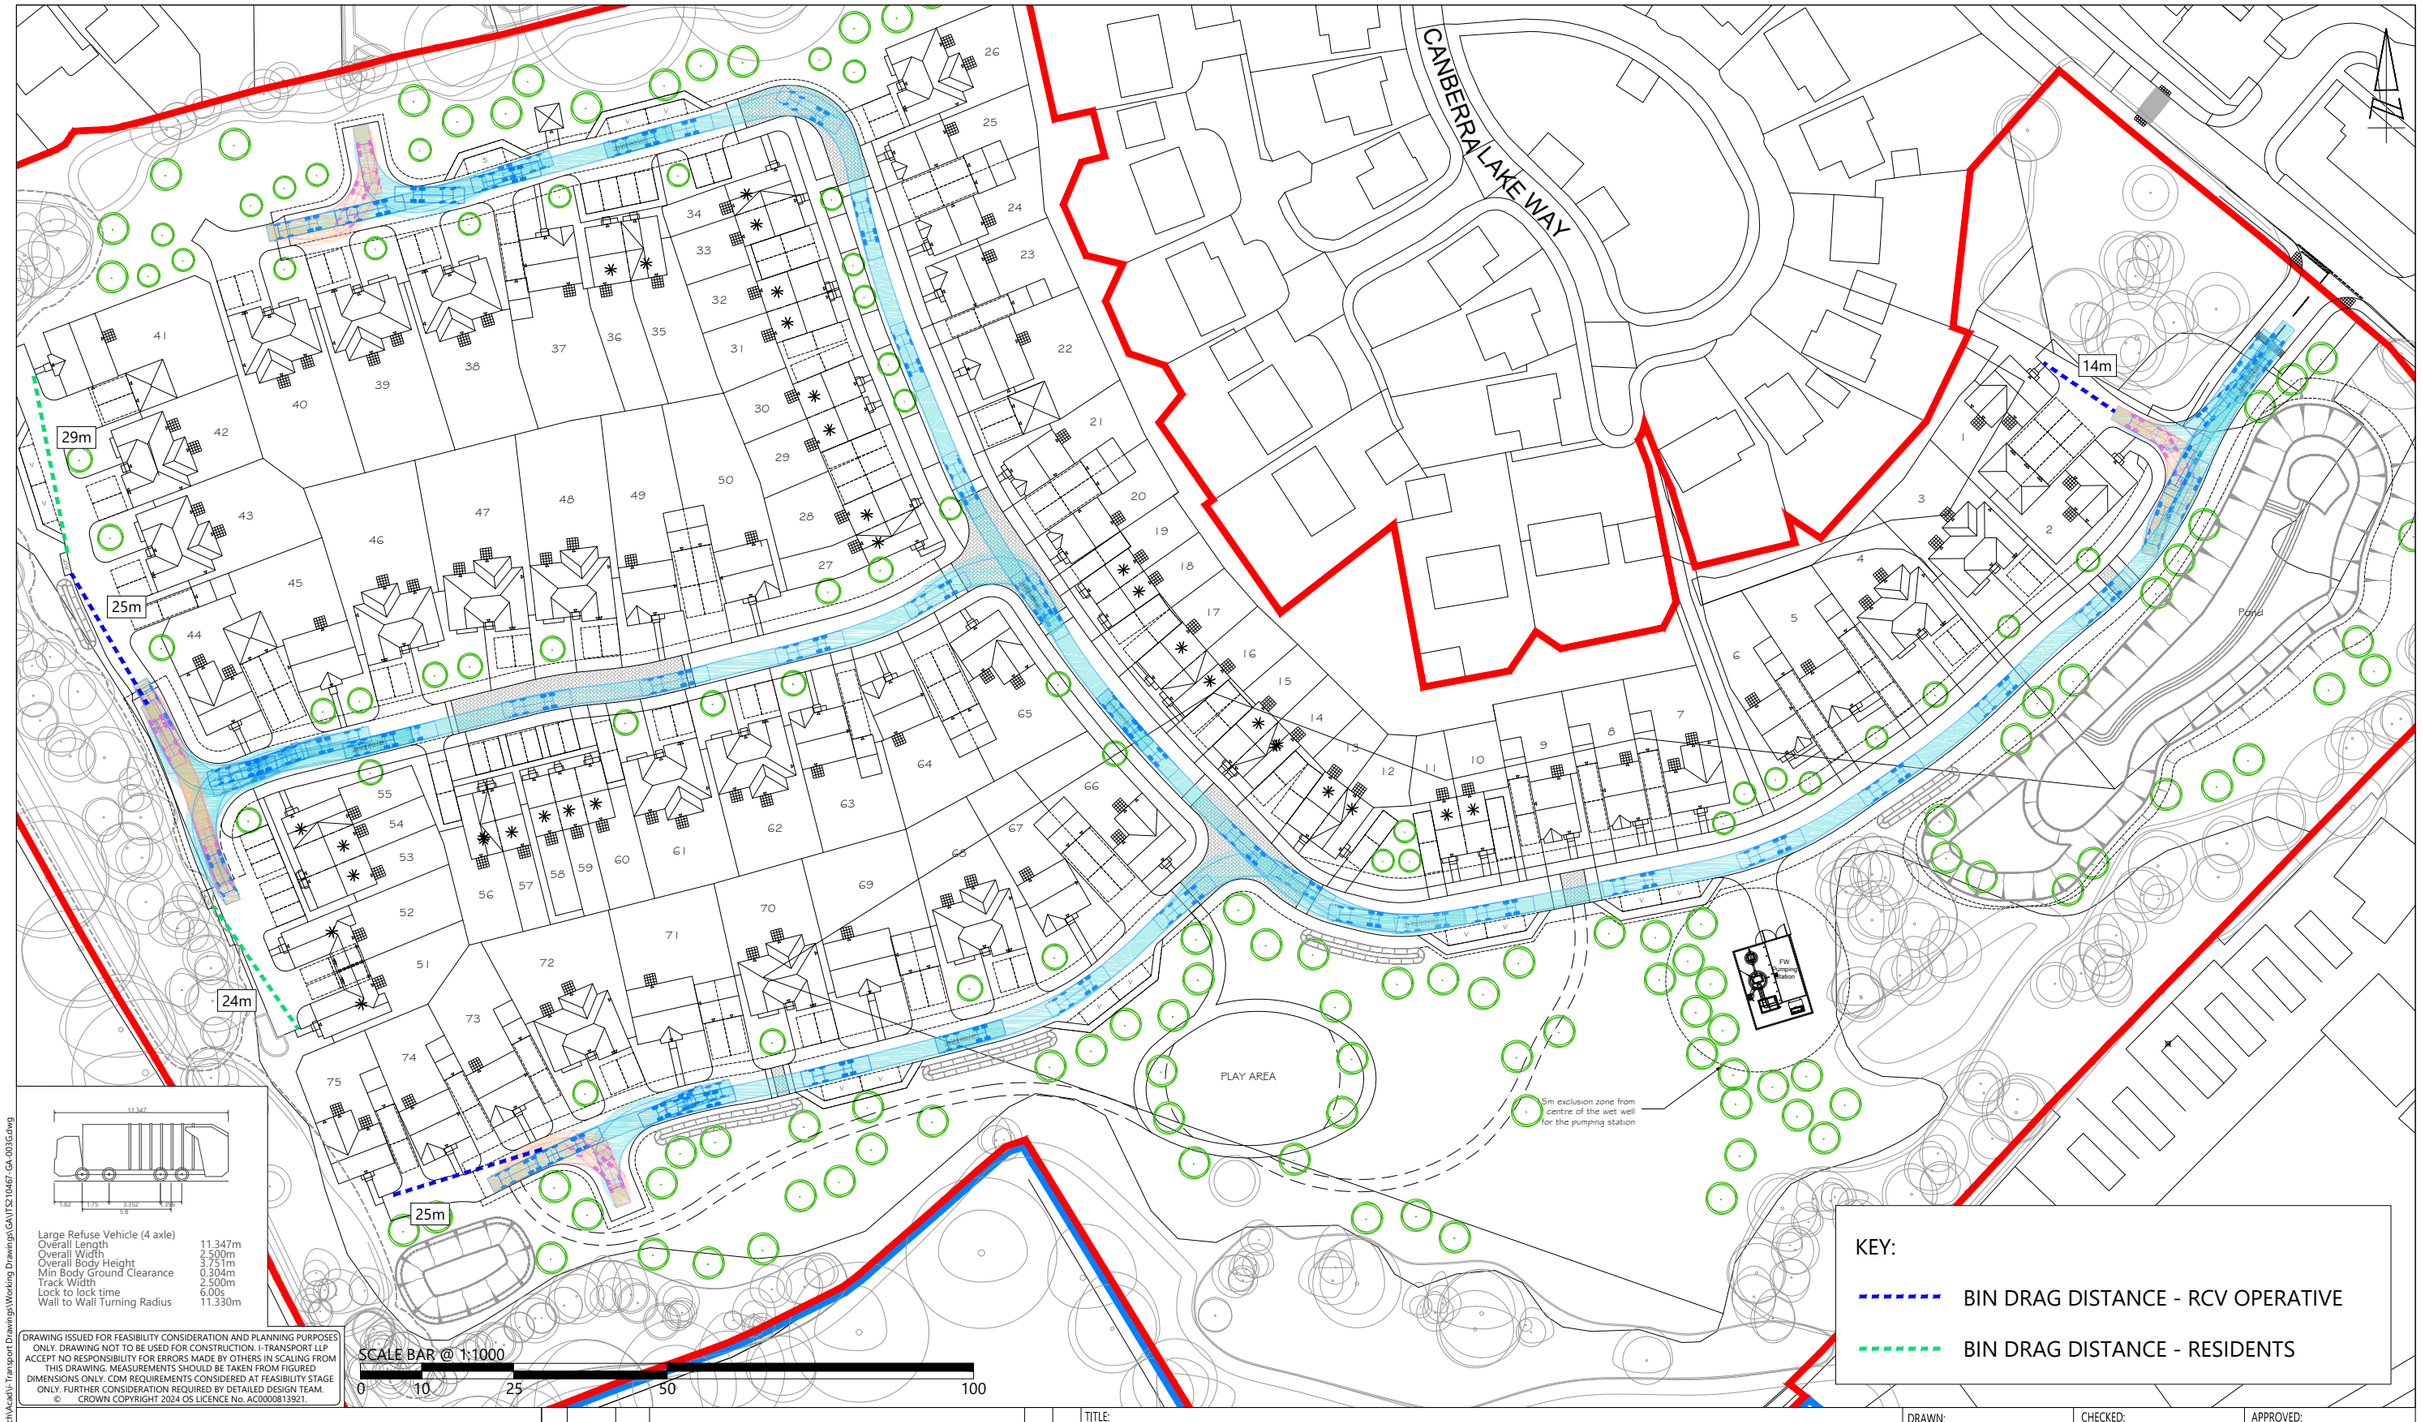


DRAWING ISSUED FOR FEASIBILITY CONSIDERATION AND PLANNING PURPOSES ONLY. DRAWING NOT TO BE USED FOR CONSTRUCTION. I-TRANSPORT LLP ACCEPT NO RESPONSIBILITY FOR ERRORS MADE BY OTHERS IN SCALING FROM THIS DRAWING. MEASUREMENTS SHOULD BE TAKEN FROM FIGURED DIMENSIONS ONLY. CDM REQUIREMENTS CONSIDERED AT FEASIBILITY STAGE ONLY. FURTHER CONSIDERATION REQUIRED BY DETAILED DESIGN TEAM.
© CROWN COPYRIGHT 2024 OS LICENCE No. AC0000813921.

i-Transport
Lakeside North Harbour, Building 1000, Lakeside North Harbour Western Road, Portsmouth, Hampshire, PO6 3EZ
Tel: 03316 300366
www.i-transport.co.uk

REV	DATE	BY	DESCRIPTION	CHK	APD
G	27.04.26	MM	SITE LAYOUT UPDATED	PL	SJ
F	26.03.26	MM	SITE LAYOUT UPDATED	PL	SJ
E	04.12.25	JD	SITE LAYOUT UPDATED	SJ	SJ
D	28.11.25	JD	SITE LAYOUT UPDATED	PL	SJ
C	18.11.25	MS	UPDATE TRACKING	PL	SJ
B	11.11.25	MM	SITE LAYOUT UPDATED	PL	SJ
A	06.11.25	MM	SITE LAYOUT UPDATED	PL	SJ

STATUS: FOR INFORMATION

TITLE: SITE LAYOUT REVIEW - SWEPT PATH ANALYSIS (REFUSE VEHICLE)

PROJECT: LAND AT PARK LANE, CHARVIL

CLIENT: BELLWAY HOMES LIMITED (THAMES VALLEY)

DRAWN:	CHECKED:	APPROVED:
MM	PL	SJ
PROJECT No:	SCALE @ A3:	DATE:
ITS210467	1:1000	29.10.25
DRAWING No:		REV:
ITS210467-GA-003		G

S:\Projects\210000 Series\210467\TS - Park Lane Charvil\Tech\Acad\i-Transport Drawings\Working Drawings\GA\ITS210467-GA-003G.dwg