


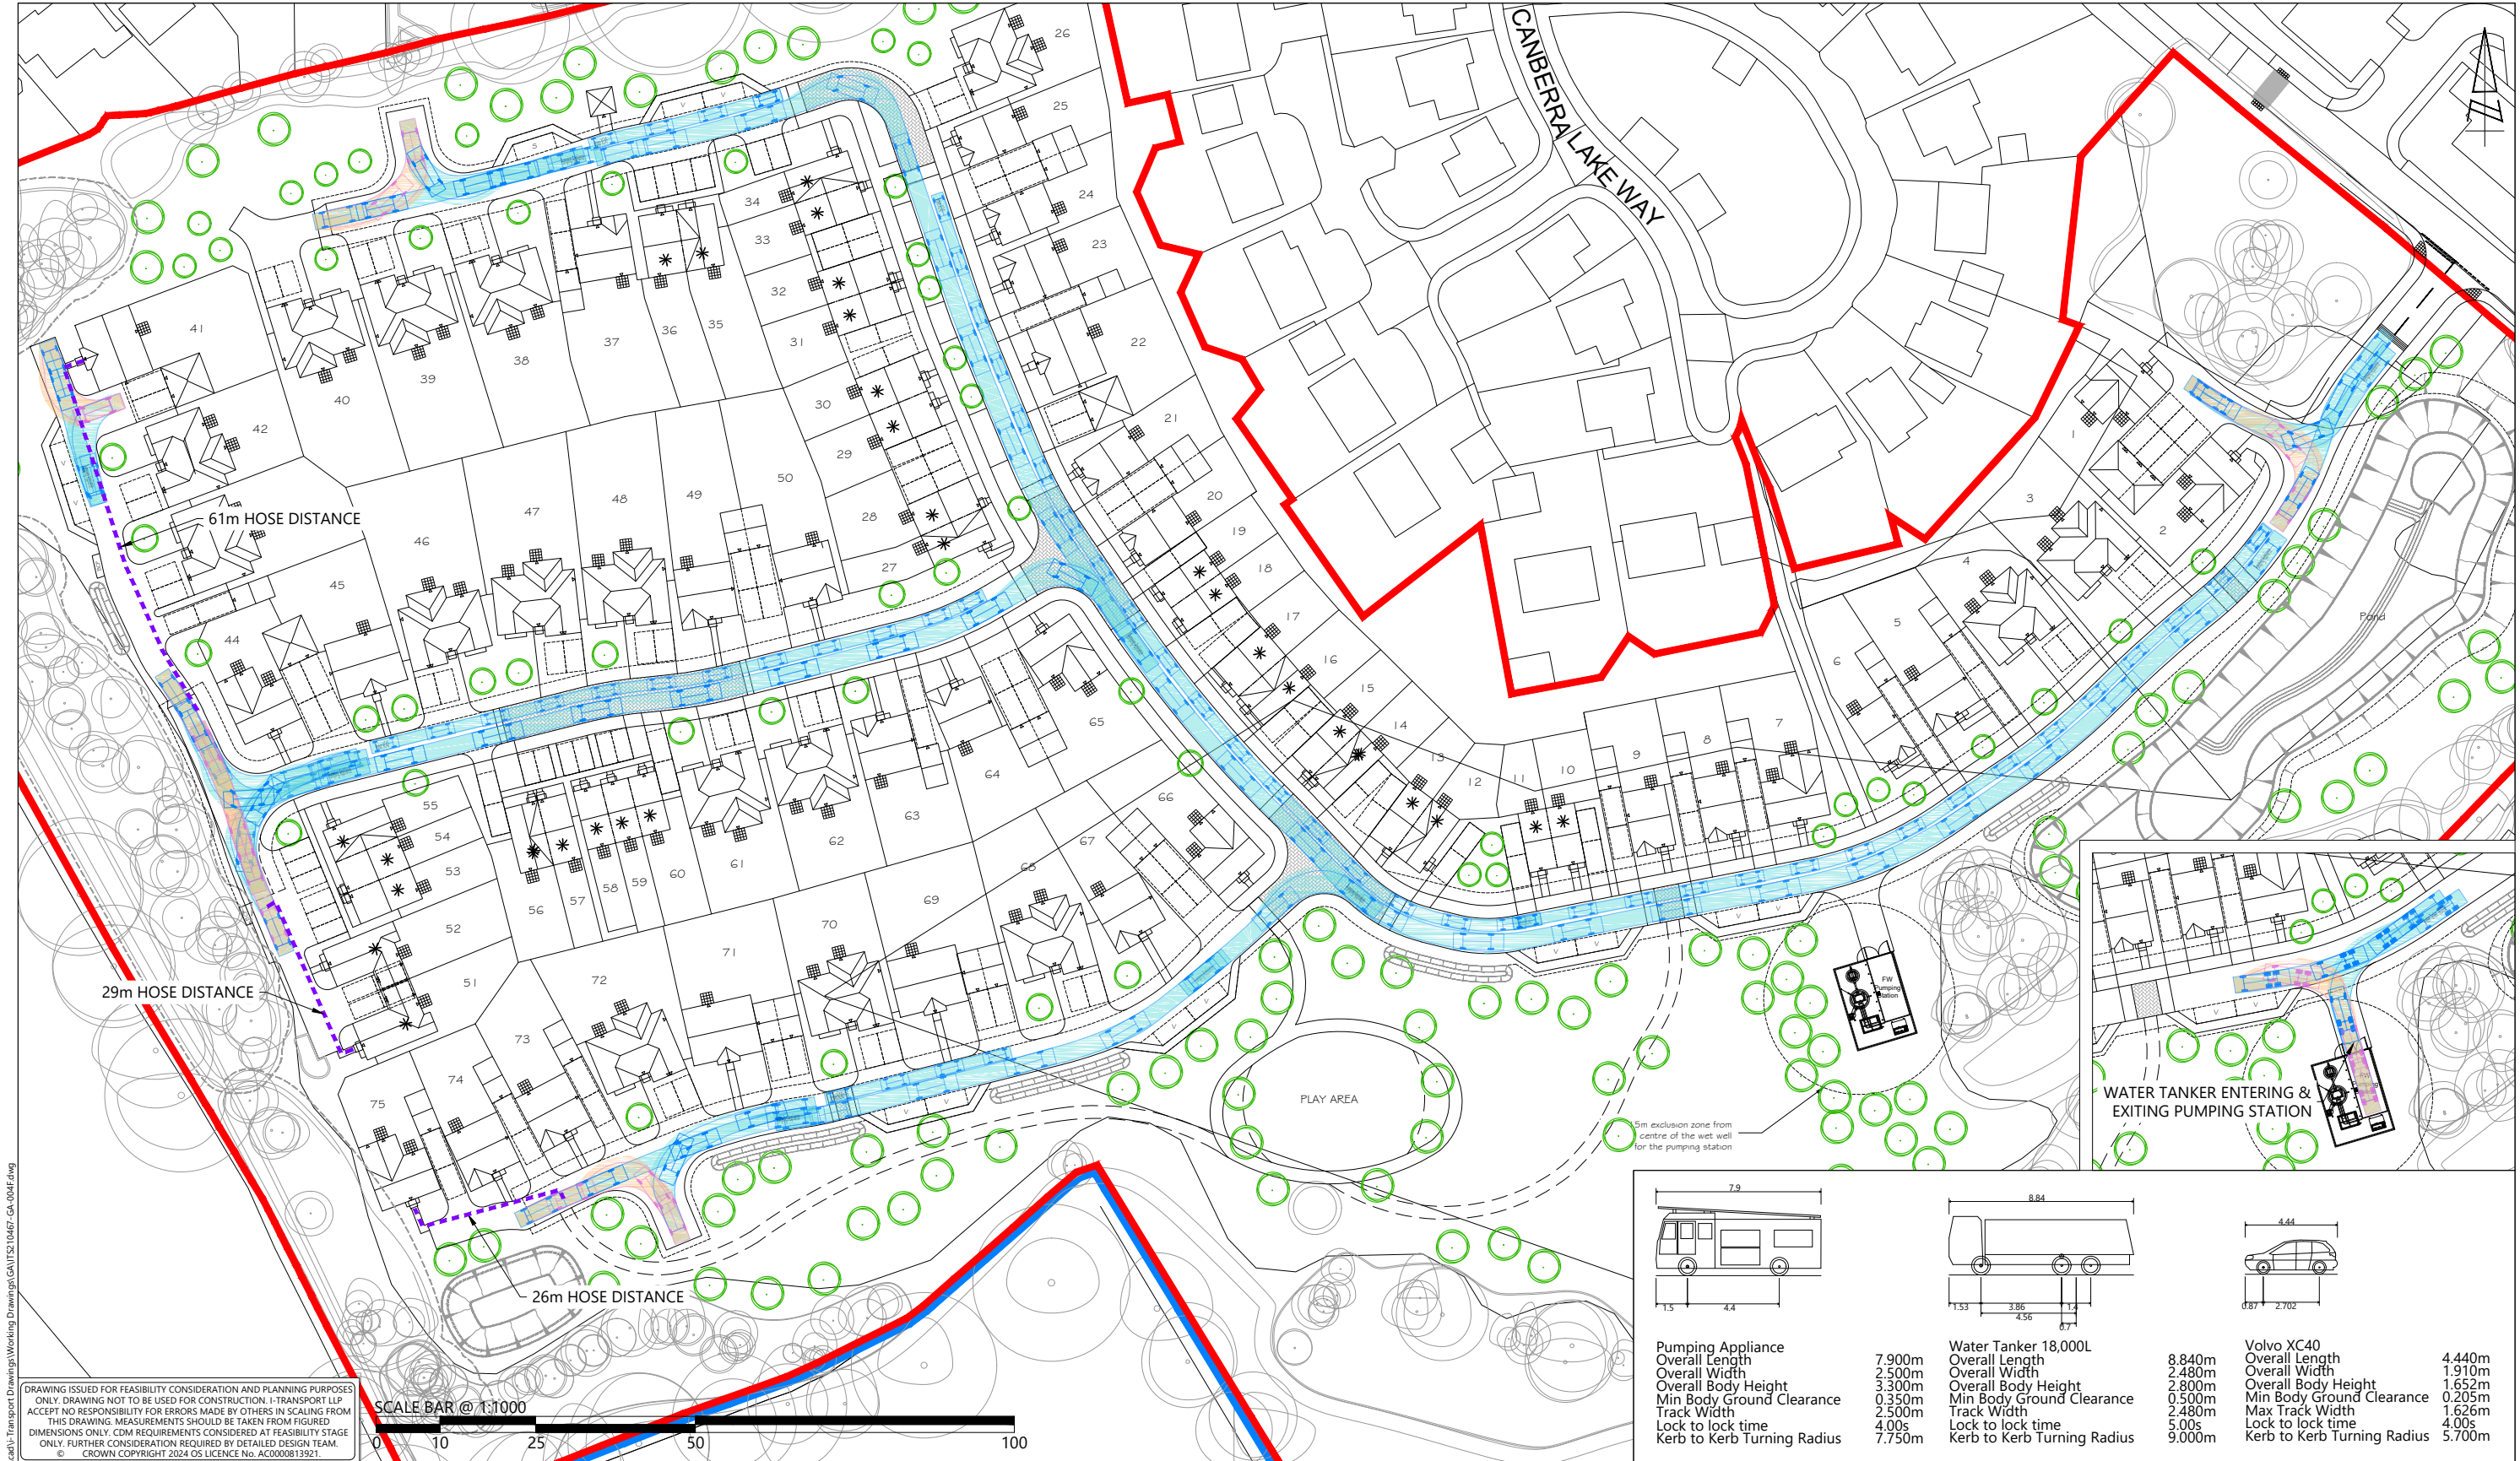

i-Transport Lakeside North Harbour, Building 1000, Lakeside North Harbour Western Road, Portsmouth, Hampshire, PO6 3EZ www.i-transport.co.uk Tel: 03316 300366				<table><tr><th>REV</th><th>DATE</th><th>BY</th><th>DESCRIPTION</th><th>CHK</th><th>APD</th></tr><tr><td>F</td><td>27.04.26</td><td>MM</td><td>SITE LAYOUT UPDATED</td><td>PL</td><td>SJ</td></tr><tr><td>E</td><td>26.03.26</td><td>MM</td><td>SITE LAYOUT UPDATED</td><td>PL</td><td>SJ</td></tr><tr><td>D</td><td>04.12.25</td><td>JD</td><td>SITE LAYOUT UPDATED</td><td>SJ</td><td>SJ</td></tr><tr><td>C</td><td>28.11.25</td><td>JD</td><td>SITE LAYOUT UPDATED</td><td>PL</td><td>SJ</td></tr><tr><td>B</td><td>11.11.25</td><td>MM</td><td>SITE LAYOUT UPDATED</td><td>PL</td><td>SJ</td></tr><tr><td>A</td><td>06.11.25</td><td>MM</td><td>SITE LAYOUT UPDATED</td><td>PL</td><td>SJ</td></tr></table>	REV	DATE	BY	DESCRIPTION	CHK	APD	F	27.04.26	MM	SITE LAYOUT UPDATED	PL	SJ	E	26.03.26	MM	SITE LAYOUT UPDATED	PL	SJ	D	04.12.25	JD	SITE LAYOUT UPDATED	SJ	SJ	C	28.11.25	JD	SITE LAYOUT UPDATED	PL	SJ	B	11.11.25	MM	SITE LAYOUT UPDATED	PL	SJ	A	06.11.25	MM	SITE LAYOUT UPDATED	PL	SJ	<table><tr><th>TITLE:</th><td colspan="2">SITE LAYOUT REVIEW - SWEPT PATH ANALYSIS (FIRE TENDER, WATER TANKER AND CAR)</td></tr><tr><th>PROJECT:</th><td>LAND AT PARK LANE, CHARVIL</td><td>CLIENT: BELLWAY HOMES LIMITED (THAMES VALLEY)</td></tr></table>	TITLE:	SITE LAYOUT REVIEW - SWEPT PATH ANALYSIS (FIRE TENDER, WATER TANKER AND CAR)		PROJECT:	LAND AT PARK LANE, CHARVIL	CLIENT: BELLWAY HOMES LIMITED (THAMES VALLEY)	<table><tr><th>DRAWN:</th><td>MM</td><th>CHECKED:</th><td>PL</td><th>APPROVED:</th><td>SJ</td></tr><tr><th>PROJECT No:</th><td>ITS210467</td><th>SCALE @ A3:</th><td>1:1000</td><th>DATE:</th><td>29.10.25</td></tr><tr><th>DRAWING No:</th><td colspan="4">ITS210467-GA-004</td><th>REV:</th><td>F</td></tr></table>	DRAWN:	MM	CHECKED:	PL	APPROVED:	SJ	PROJECT No:	ITS210467	SCALE @ A3:	1:1000	DATE:	29.10.25	DRAWING No:	ITS210467-GA-004				REV:	F
REV	DATE	BY	DESCRIPTION	CHK	APD	
F	27.04.26	MM	SITE LAYOUT UPDATED	PL	SJ	
E	26.03.26	MM	SITE LAYOUT UPDATED	PL	SJ	
D	04.12.25	JD	SITE LAYOUT UPDATED	SJ	SJ	
C	28.11.25	JD	SITE LAYOUT UPDATED	PL	SJ	
B	11.11.25	MM	SITE LAYOUT UPDATED	PL	SJ	
A	06.11.25	MM	SITE LAYOUT UPDATED	PL	SJ	
TITLE:	SITE LAYOUT REVIEW - SWEPT PATH ANALYSIS (FIRE TENDER, WATER TANKER AND CAR)	
PROJECT:	LAND AT PARK LANE, CHARVIL	CLIENT: BELLWAY HOMES LIMITED (THAMES VALLEY)	
DRAWN:	MM	CHECKED:	PL	APPROVED:	SJ	
PROJECT No:	ITS210467	SCALE @ A3:	1:1000	DATE:	29.10.25	
DRAWING No:	ITS210467-GA-004				REV:	F	
STATUS: FOR INFORMATION	