

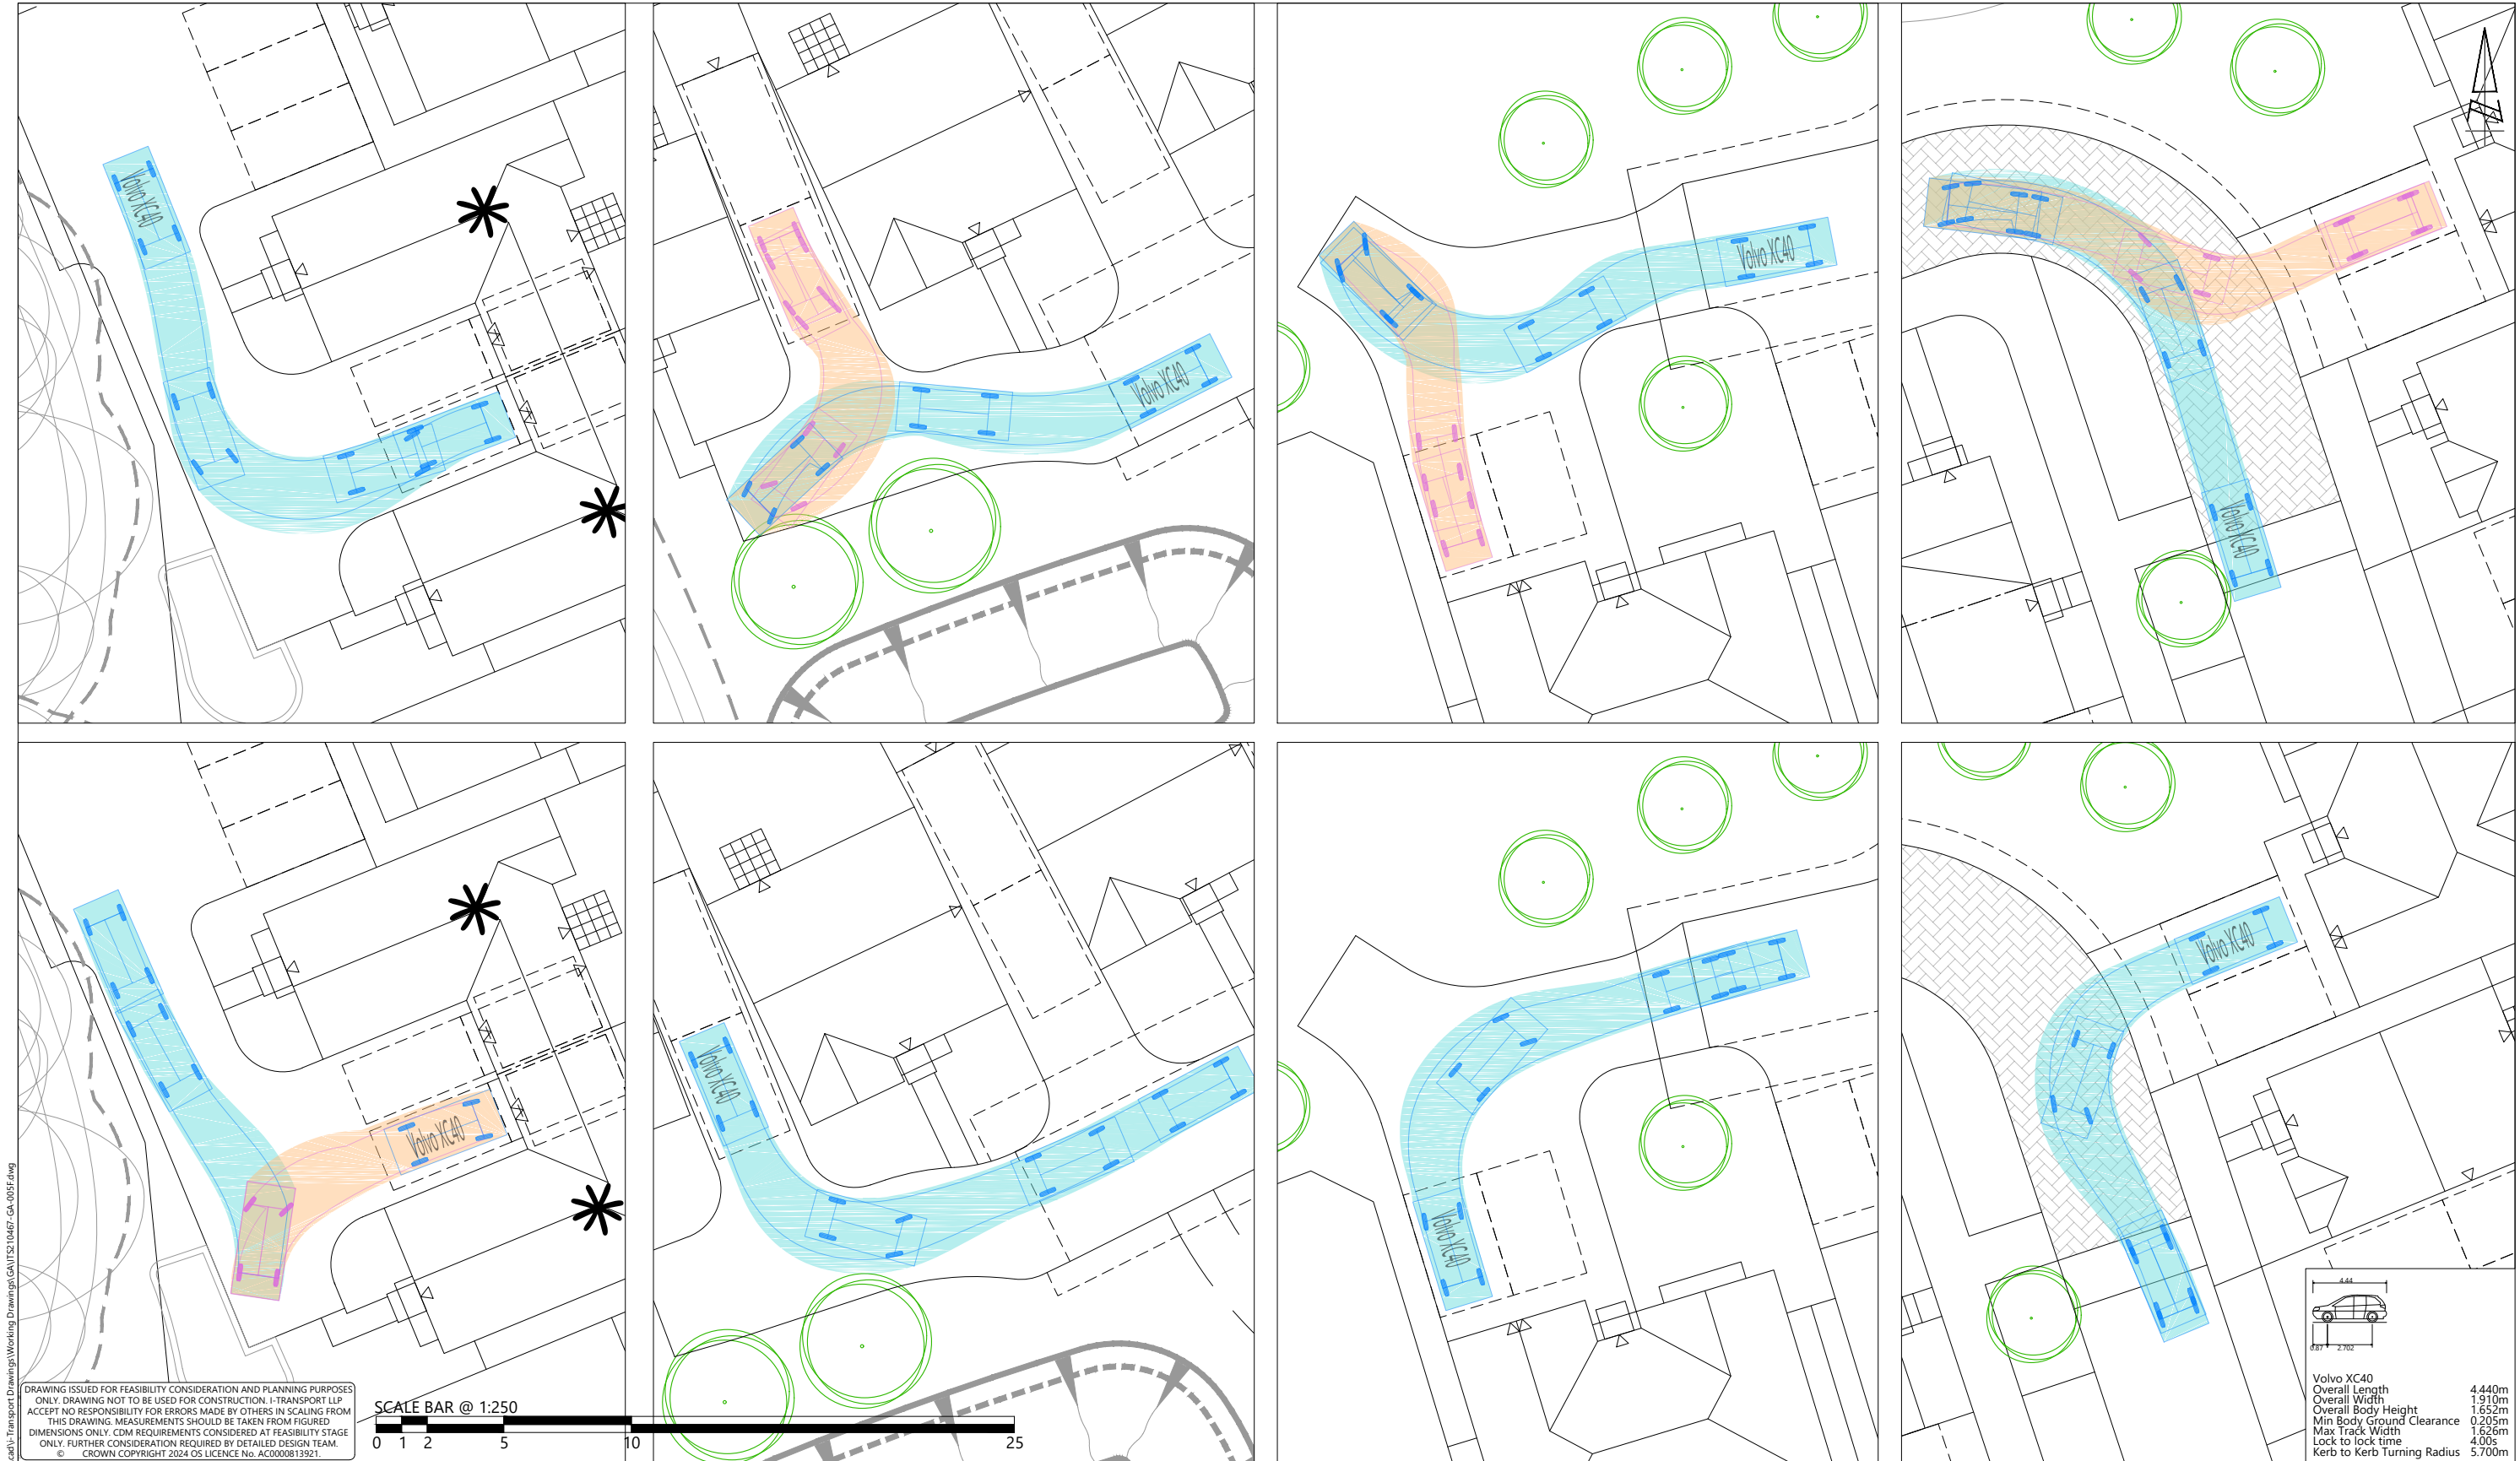


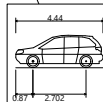

S:\Projects\210000 Series\210467\ITS - Park Lane Charvil\Tech\Acad\i-Transport Drawings\Working Drawings\GA\ITS210467-GA-005.dwg

DRAWING ISSUED FOR FEASIBILITY CONSIDERATION AND PLANNING PURPOSES ONLY. DRAWING NOT TO BE USED FOR CONSTRUCTION. I-TRANSPORT LLP ACCEPTS NO RESPONSIBILITY FOR ERRORS MADE BY OTHERS IN SCALING FROM THIS DRAWING. MEASUREMENTS SHOULD BE TAKEN FROM FIGURED DIMENSIONS ONLY. COM REQUIREMENTS CONSIDERED AT FEASIBILITY STAGE ONLY. FURTHER CONSIDERATION REQUIRED BY DETAILED DESIGN TEAM. © CROWN COPYRIGHT 2024 OS LICENCE No. AC0000813921.

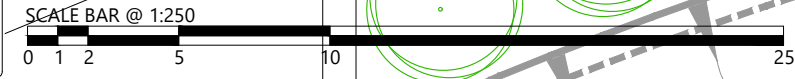

Volvo XC40
Overall Length 4.440m
Overall Width 1.910m
Overall Body Height 1.652m
Min Body Ground Clearance 0.205m
Max Track Width 1.626m
Lock to lock time 4.00s
Kerb to Kerb Turning Radius 5.700m

 Lakeside North Harbour, Building 1000, Lakeside North Harbour Western Road, Portsmouth, Hampshire, PO6 3EZ Tel: 03316 300366 www.i-transport.co.uk		F 27.04.26 E 26.03.26 D 04.12.25 C 28.11.25 B 11.11.25 A 06.11.25		MM SITE LAYOUT UPDATED MM SITE LAYOUT UPDATED JD SITE LAYOUT UPDATED JD SITE LAYOUT UPDATED MM SITE LAYOUT UPDATED MM SITE LAYOUT UPDATED		PL SJ PL SJ PL SJ PL SJ PL SJ PL SJ		TITLE: SITE LAYOUT REVIEW - SWEEP PATH ANALYSIS (CAR)			DRAWN: MM		CHECKED: PL		APPROVED: SJ	
		REV	DATE	BY	DESCRIPTION	CHK	APD	PROJECT: LAND AT PARK LANE, CHARVIL	CLIENT: BELLWAY HOMES LIMITED (THAMES VALLEY)	PROJECT No: ITS210467	SCALE @ A3: 1:250	DATE: 29.10.25	DRAWING No: ITS210467-GA-005	REV: F		
		STATUS:		FOR INFORMATION												