


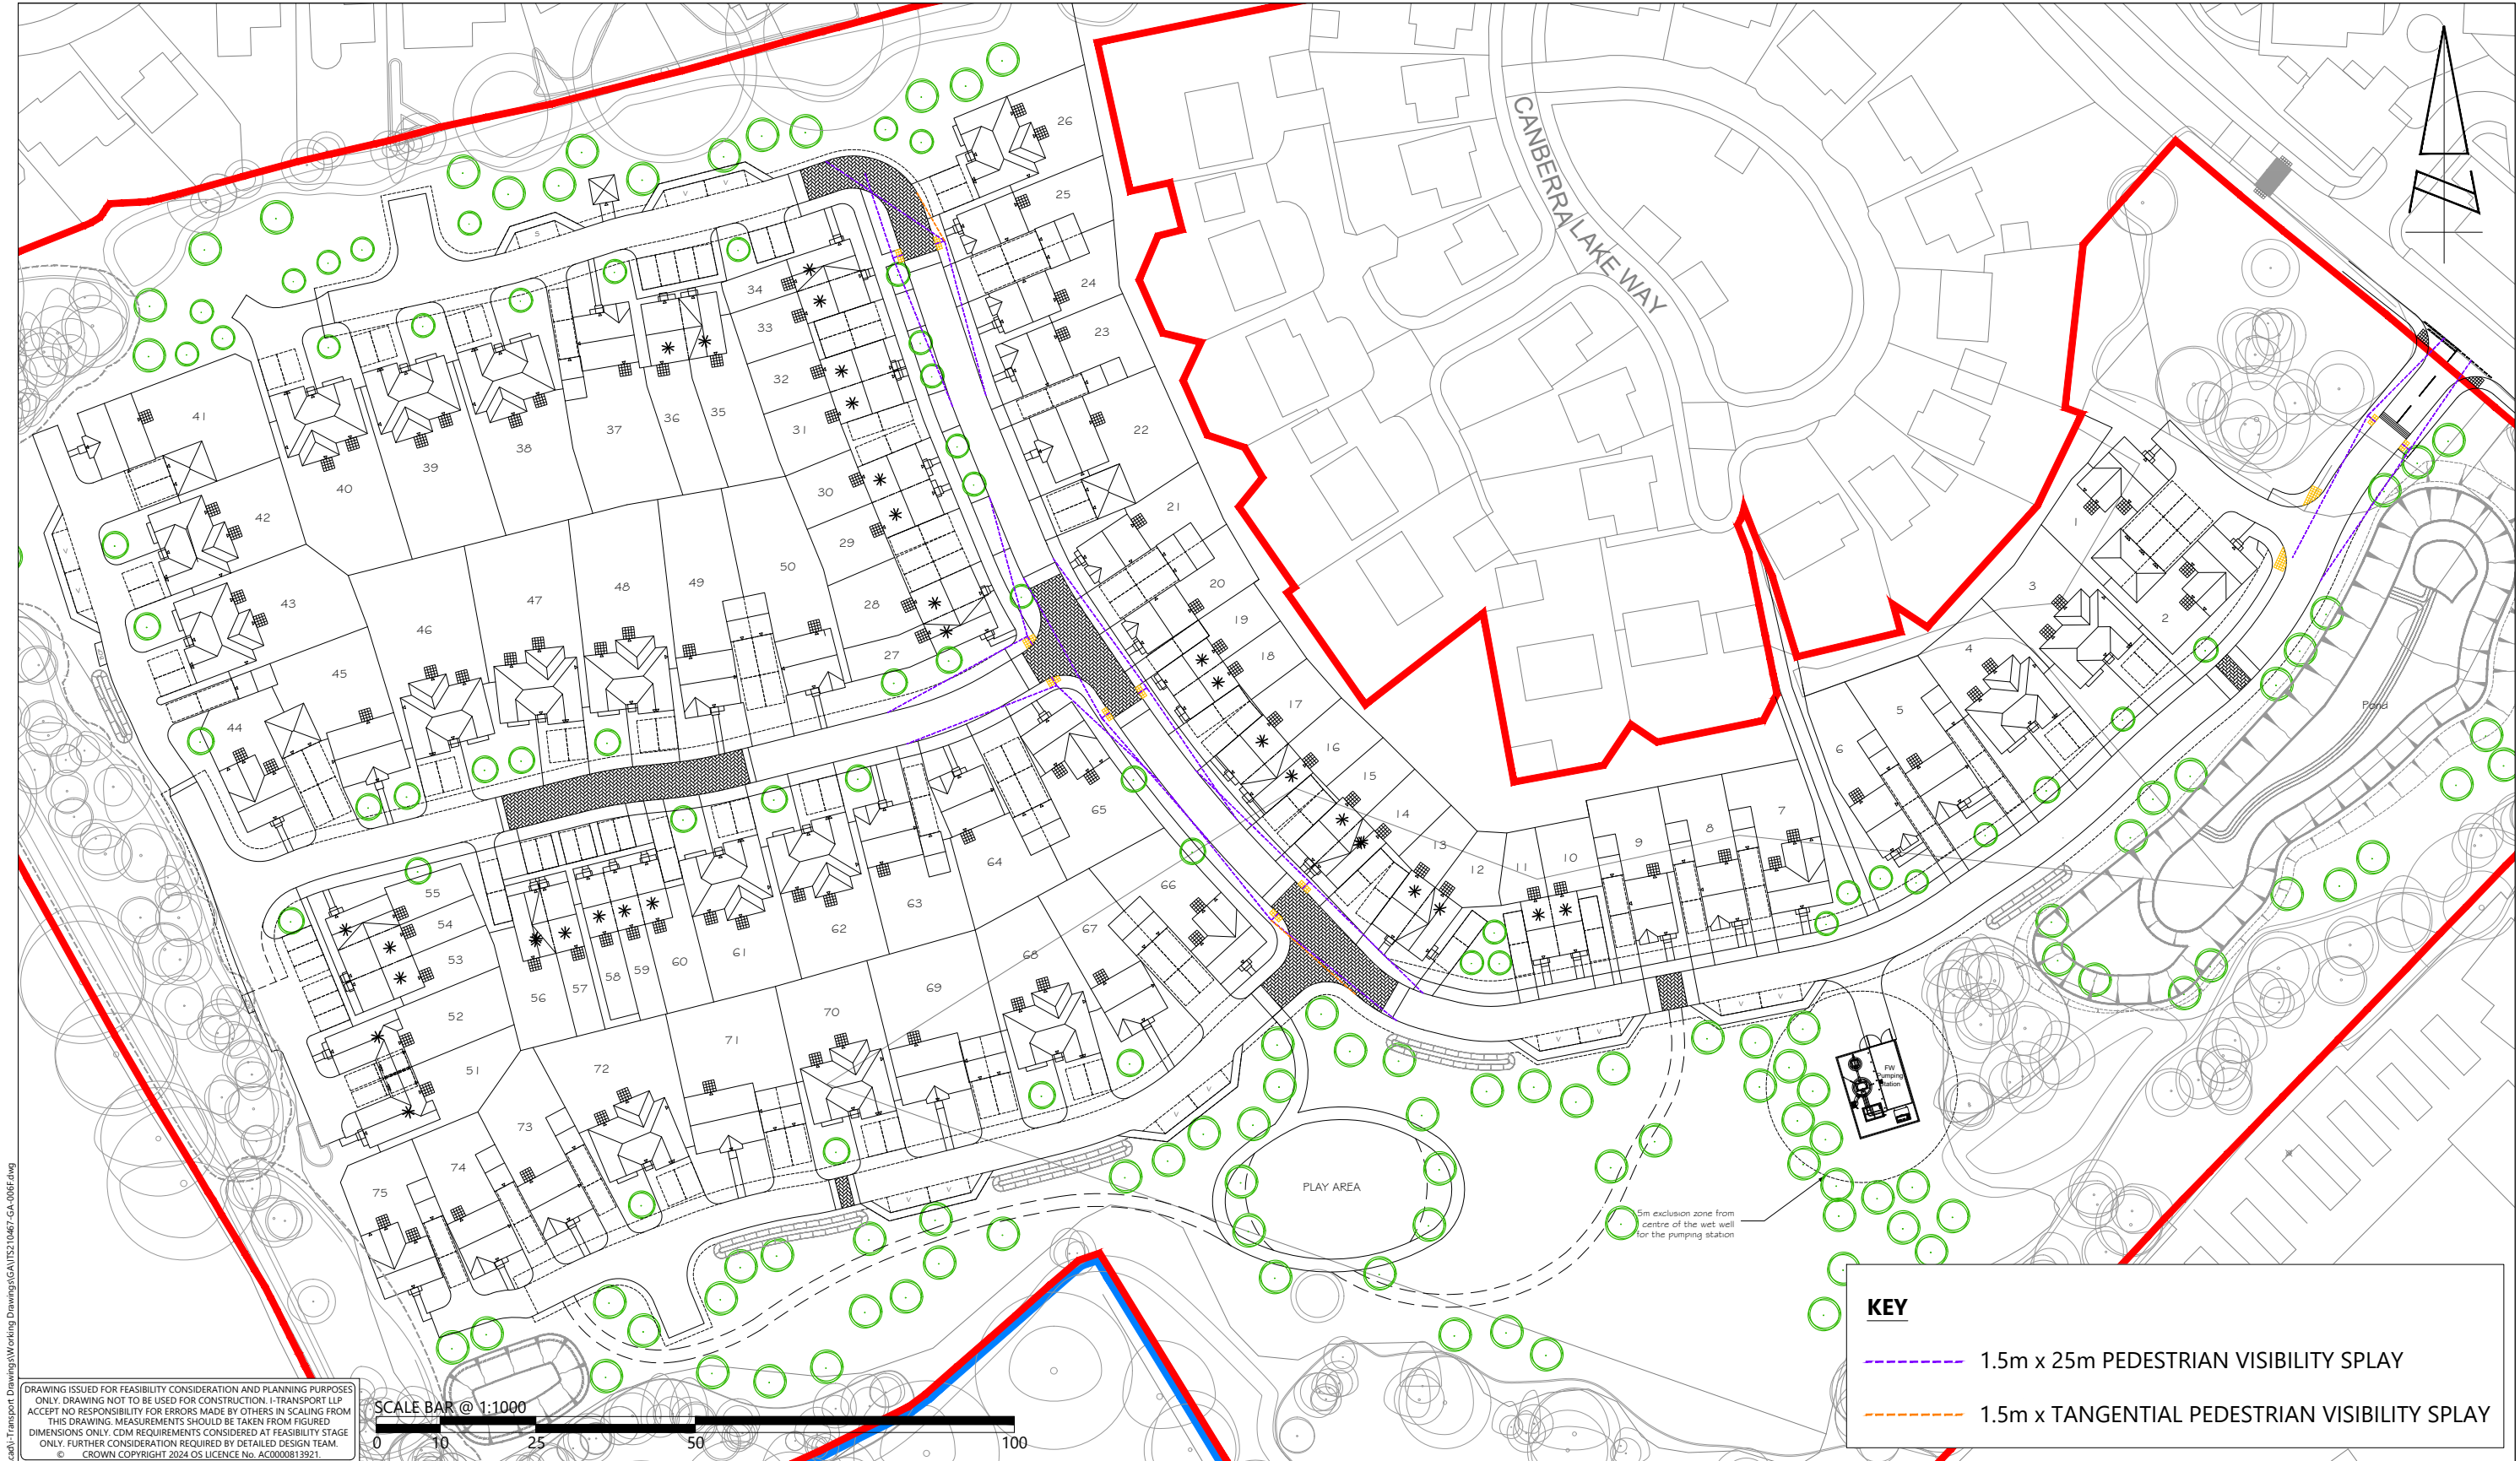

S:\Projects\210000 Series\210467\115 - Park Lane Charvil\Tech\Acad\1-Transport Drawings\Working Drawings\GA\ITS210467-GA-006.dwg

DRAWING ISSUED FOR FEASIBILITY CONSIDERATION AND PLANNING PURPOSES ONLY. DRAWING NOT TO BE USED FOR CONSTRUCTION. I-TRANSPORT LLP ACCEPTS NO RESPONSIBILITY FOR ERRORS MADE BY OTHERS IN SCALING FROM THIS DRAWING. MEASUREMENTS SHOULD BE TAKEN FROM FIGURED DIMENSIONS ONLY. CDM REQUIREMENTS CONSIDERED AT FEASIBILITY STAGE ONLY. FURTHER CONSIDERATION REQUIRED BY DETAILED DESIGN TEAM.
© CROWN COPYRIGHT 2024 OS LICENCE No. AC0000813921.

SCALE BAR @ 1:1000

0 10 25 50 100

KEY

--- 1.5m x 25m PEDESTRIAN VISIBILITY SPLAY

--- 1.5m x TANGENTIAL PEDESTRIAN VISIBILITY SPLAY



Lakeside North Harbour, Building 1000, Lakeside
North Harbour Western Road, Portsmouth,
Hampshire, PO6 3EZ
Tel: 03316 300366
www.i-transport.co.uk

F	27.04.26	MM	SITE LAYOUT UPDATED
E	20.04.26	MM	SITE LAYOUT UPDATED
D	26.03.26	MM	SITE LAYOUT UPDATED
C	04.12.25	JD	SITE LAYOUT UPDATED
B	28.11.25	JD	SITE LAYOUT UPDATED
A	11.11.25	MM	SITE LAYOUT UPDATED

REV	DATE	BY	DESCRIPTION
-----	------	----	-------------

STATUS:

FOR INFORMATION

PL	SJ
PL	SJ
PL	SJ
SJ	SJ
PL	SJ
PL	SJ

CHK	APD
-----	-----

TITLE:

SITE LAYOUT REVIEW - PEDESTRIAN CROSSINGS AND PEDESTRIAN VISIBILITY

PROJECT:

LAND AT PARK LANE, CHARVIL

CLIENT:

BELLWAY HOMES LIMITED (THAMES VALLEY)

DRAWN:

MM

CHECKED:

PL

APPROVED:

SJ

PROJECT No:

ITS210467

SCALE @ A3:

1:1000

DATE:

06.11.25

DRAWING No:

ITS210467-GA-006

REV:

F