



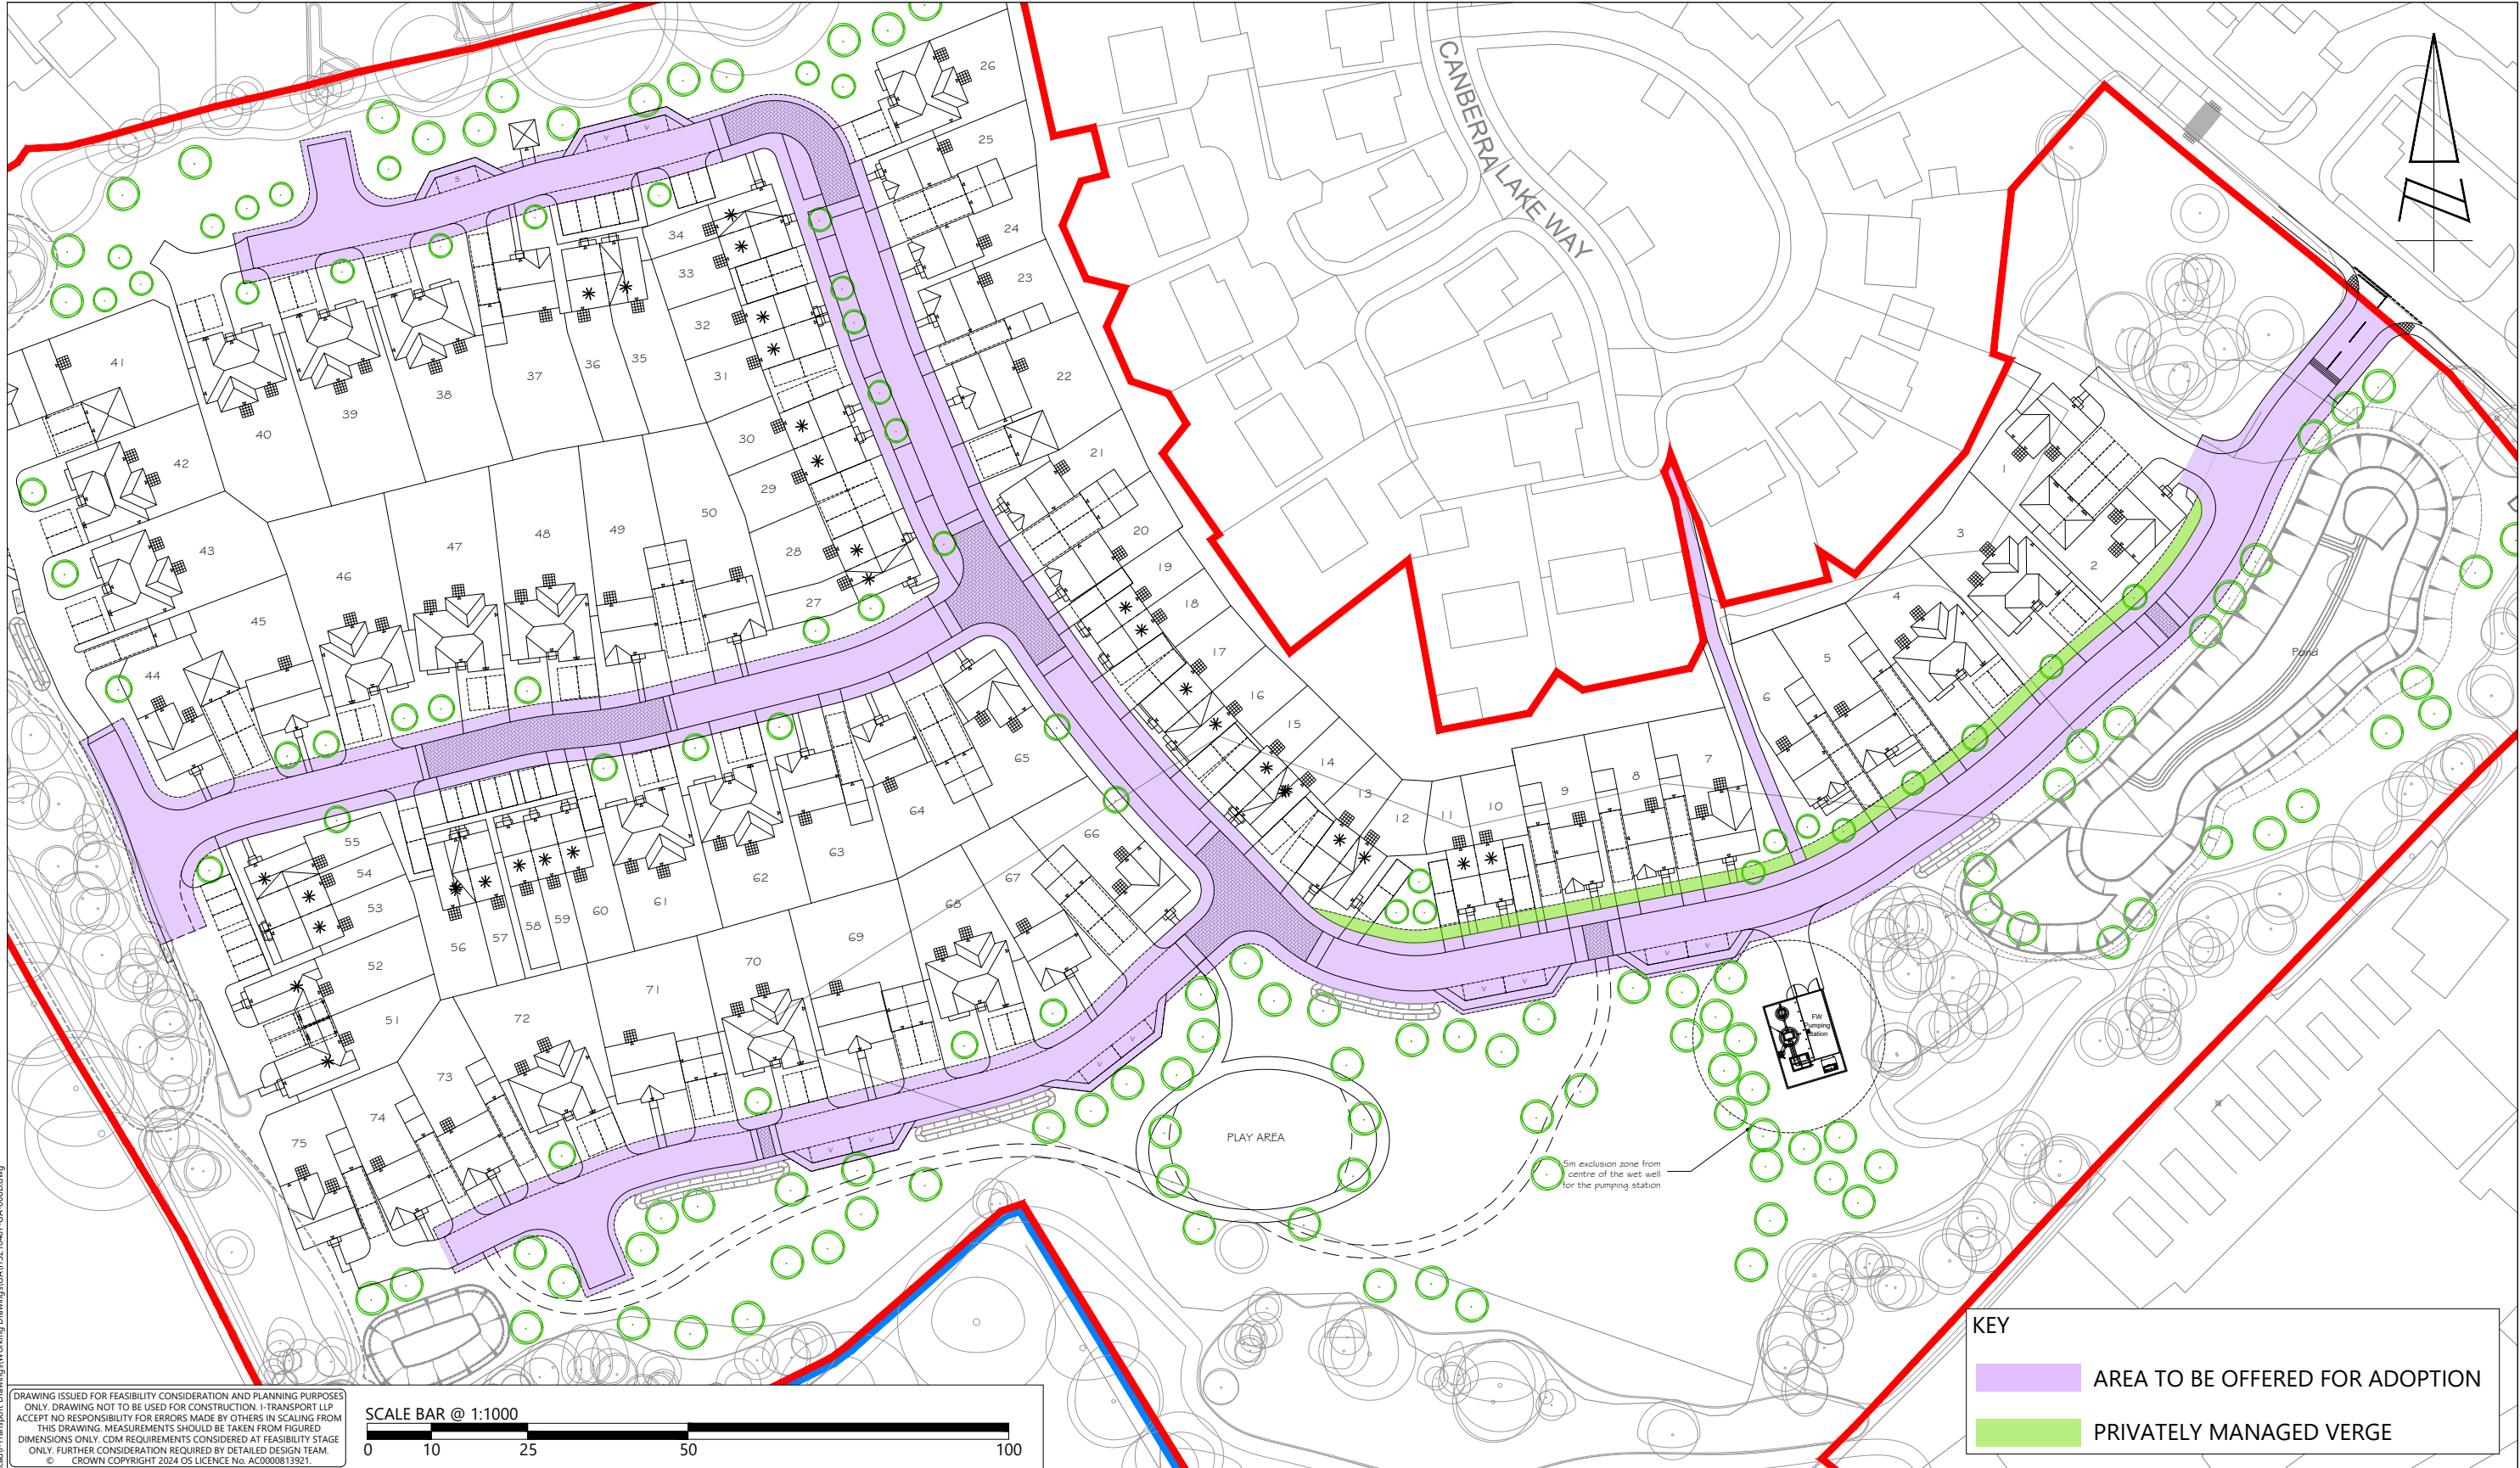

DRAWING ISSUED FOR FEASIBILITY CONSIDERATION AND PLANNING PURPOSES ONLY. DRAWING NOT TO BE USED FOR CONSTRUCTION. I-TRANSPORT LLP ACCEPTS NO RESPONSIBILITY FOR ERRORS MADE BY OTHERS IN SCALING FROM THIS DRAWING. MEASUREMENTS SHOULD BE TAKEN FROM FIGURED DIMENSIONS ONLY. CDM REQUIREMENTS CONSIDERED AT FEASIBILITY STAGE ONLY. FURTHER CONSIDERATION REQUIRED BY DETAILED DESIGN TEAM. © CROWN COPYRIGHT 2024 OS LICENCE No. AC0000813921

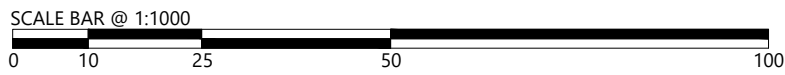

KEY		
	AREA TO BE OFFERED FOR ADOPTION	
	PRIVATELY MANAGED VERGE	

 Lakeside North Harbour, Building 1000, Lakeside North Harbour Western Road, Portsmouth, Hampshire, PO6 3EZ Tel: 03316 300366 www.i-transport.co.uk										D C B A	27.04.26 20.04.26 26.03.26 04.12.25	MM MM MM JD	SITE LAYOUT UPDATED SITE LAYOUT UPDATED SITE LAYOUT UPDATED SITE LAYOUT UPDATED	PL PL PL SJ	SJ SJ SJ SJ	INDICATIVE ADOPTION PLAN				DRAWN: JD		CHECKED: PL		APPROVED: SJ	
REV		DATE		BY		DESCRIPTION				CHK	APD	PROJECT: LAND AT PARK LANE, CHARVIL				CLIENT: BELLWAY HOMES LIMITED (THAMES VALLEY)				PROJECT No: ITS210467		SCALE @ A3: 1:1000		DATE: 20.11.25	
STATUS: FOR INFORMATION																		DRAWING No: ITS210467-GA-008				REV: D			