


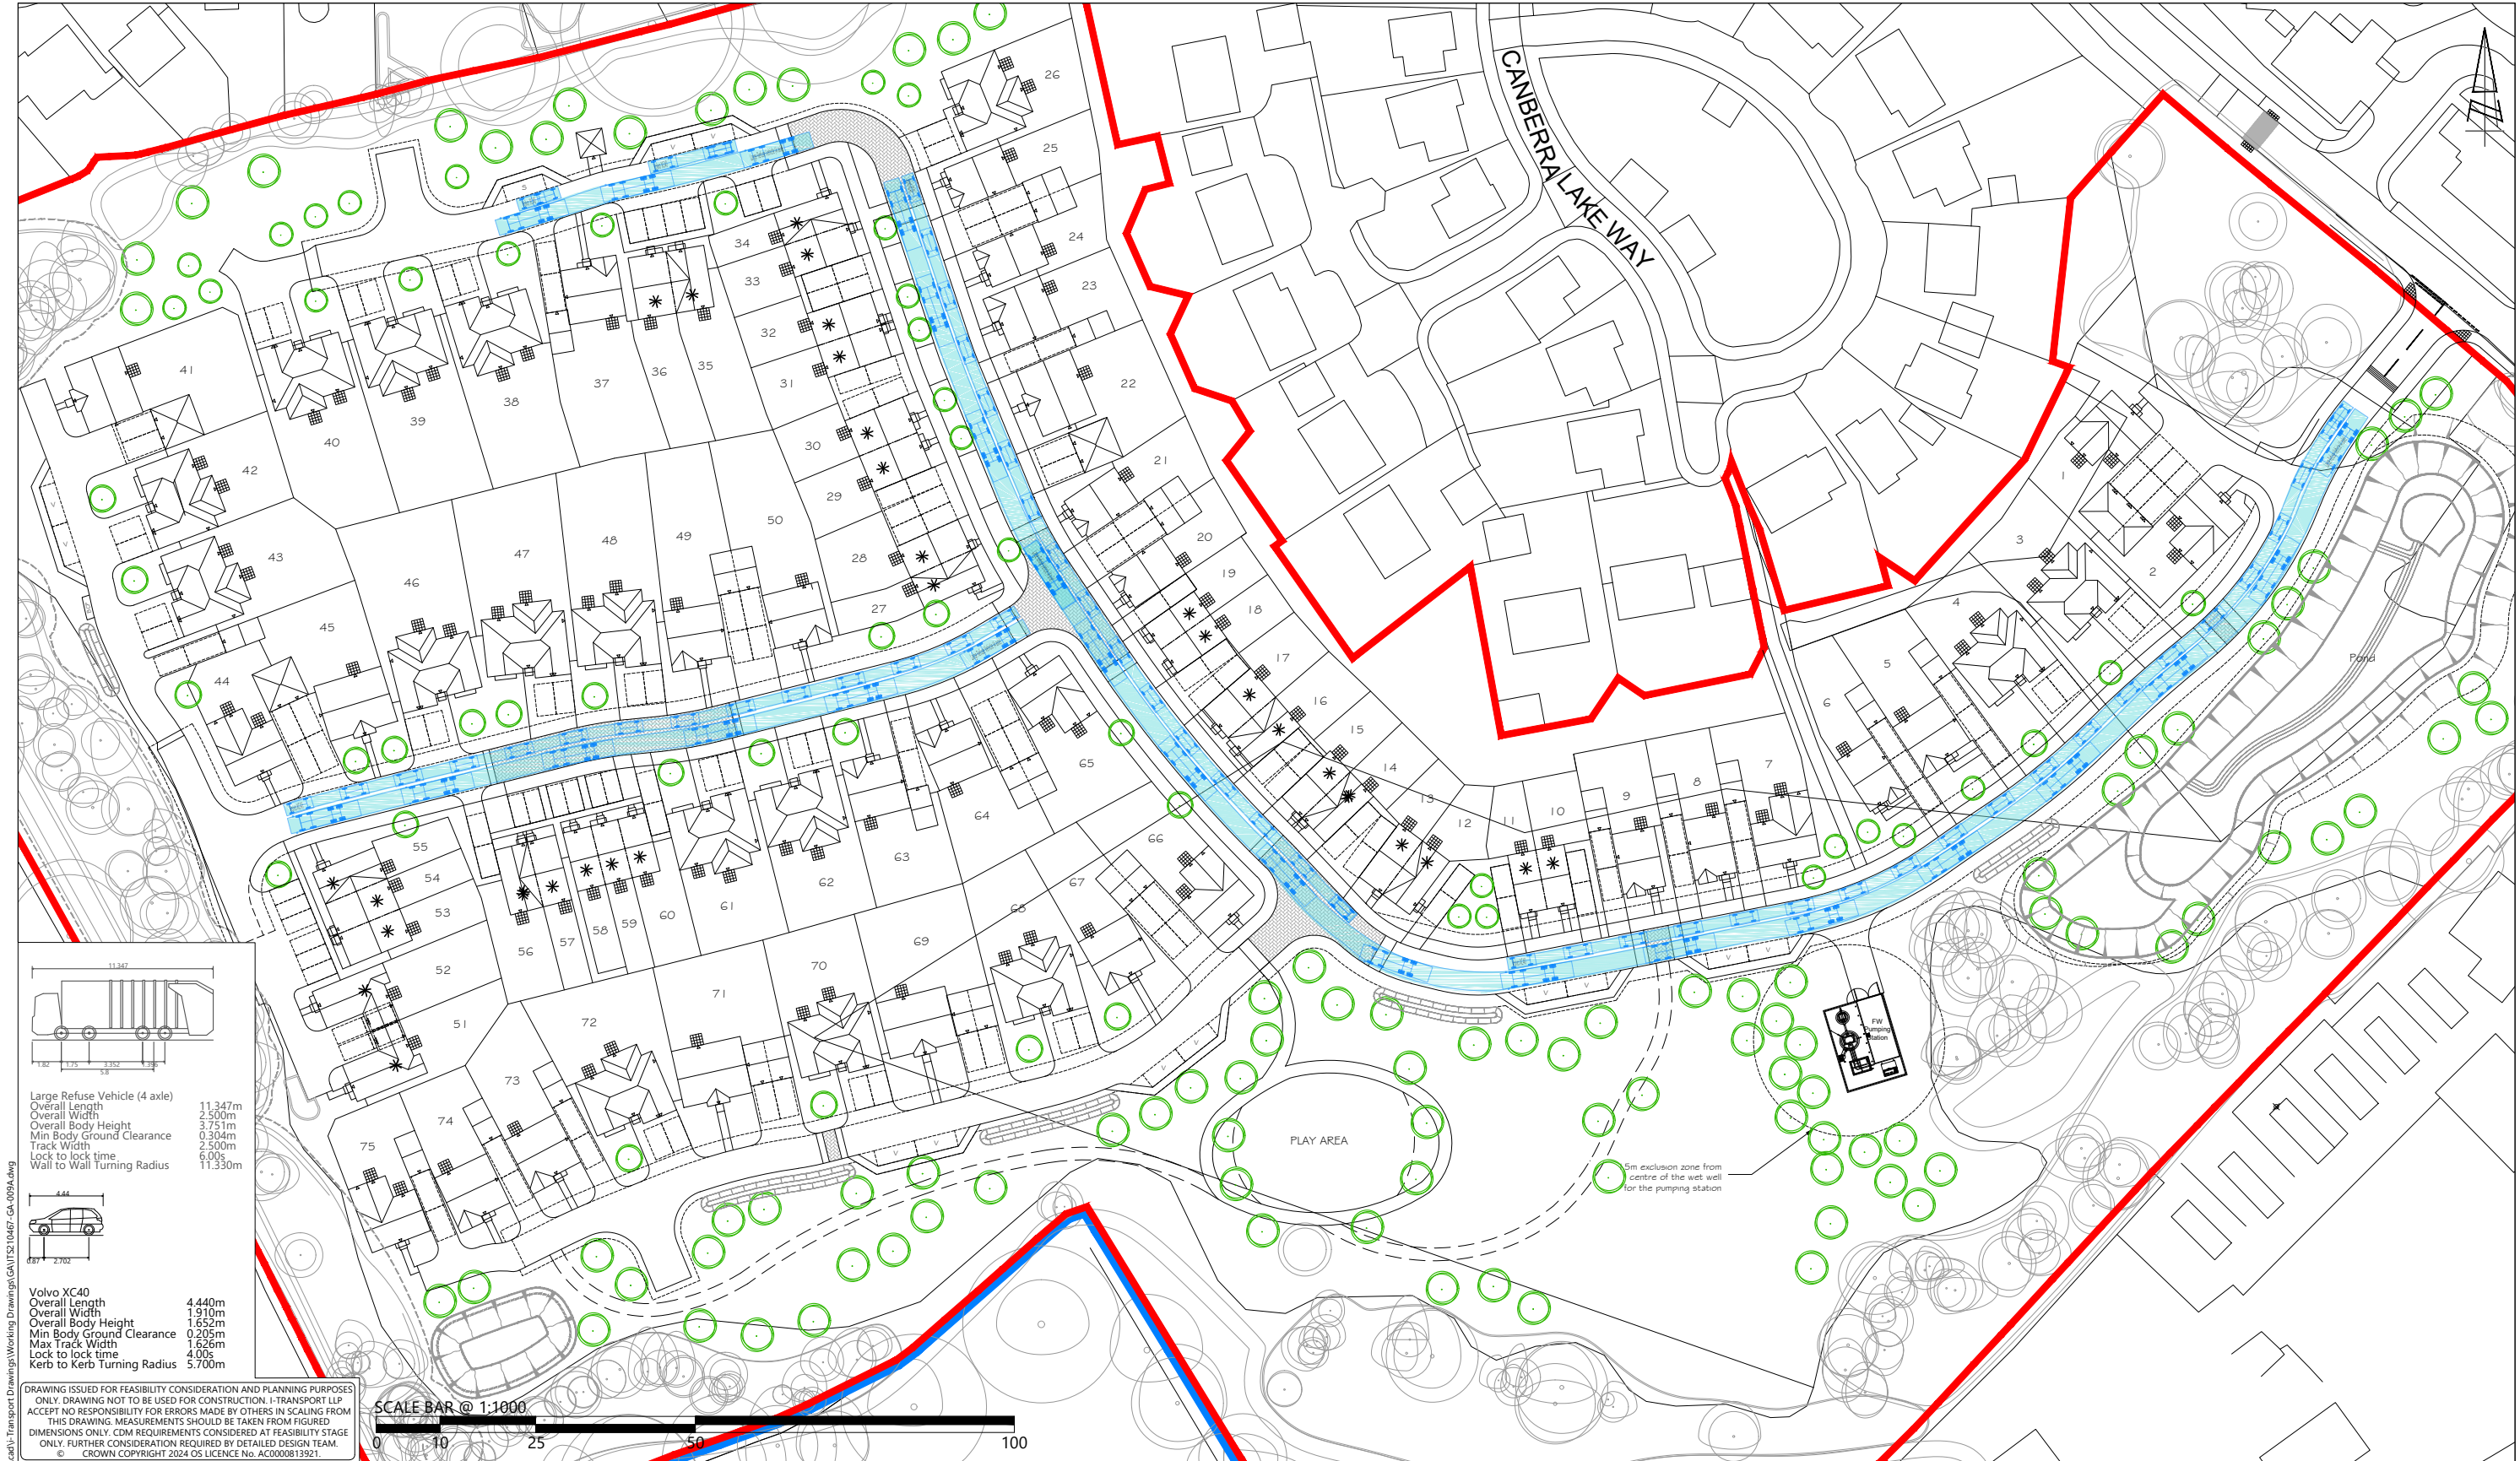

 Lakeside North Harbour, Building 1000, Lakeside North Harbour Western Road, Portsmouth, Hampshire, PO6 3EZ Tel: 03316 300366 www.i-transport.co.uk				A 27.04.26 MM SITE LAYOUT UPDATED		PL SJ	TITLE: SITE LAYOUT REVIEW - SWEEP PATH ANALYSIS (REFUSE VEHICLE / CAR)		DRAWN: MM	CHECKED: PL	APPROVED: SJ
REV	DATE	BY	DESCRIPTION	CHK	APD	PROJECT:	CLIENT:	PROJECT No: ITS210467	SCALE @ A3: 1:1000	DATE: 26.03.26	REV: A
STATUS: FOR INFORMATION						LAND AT PARK LANE, CHARVIL	BELLWAY HOMES LIMITED (THAMES VALLEY)	DRAWING No: ITS210467-GA-009			