


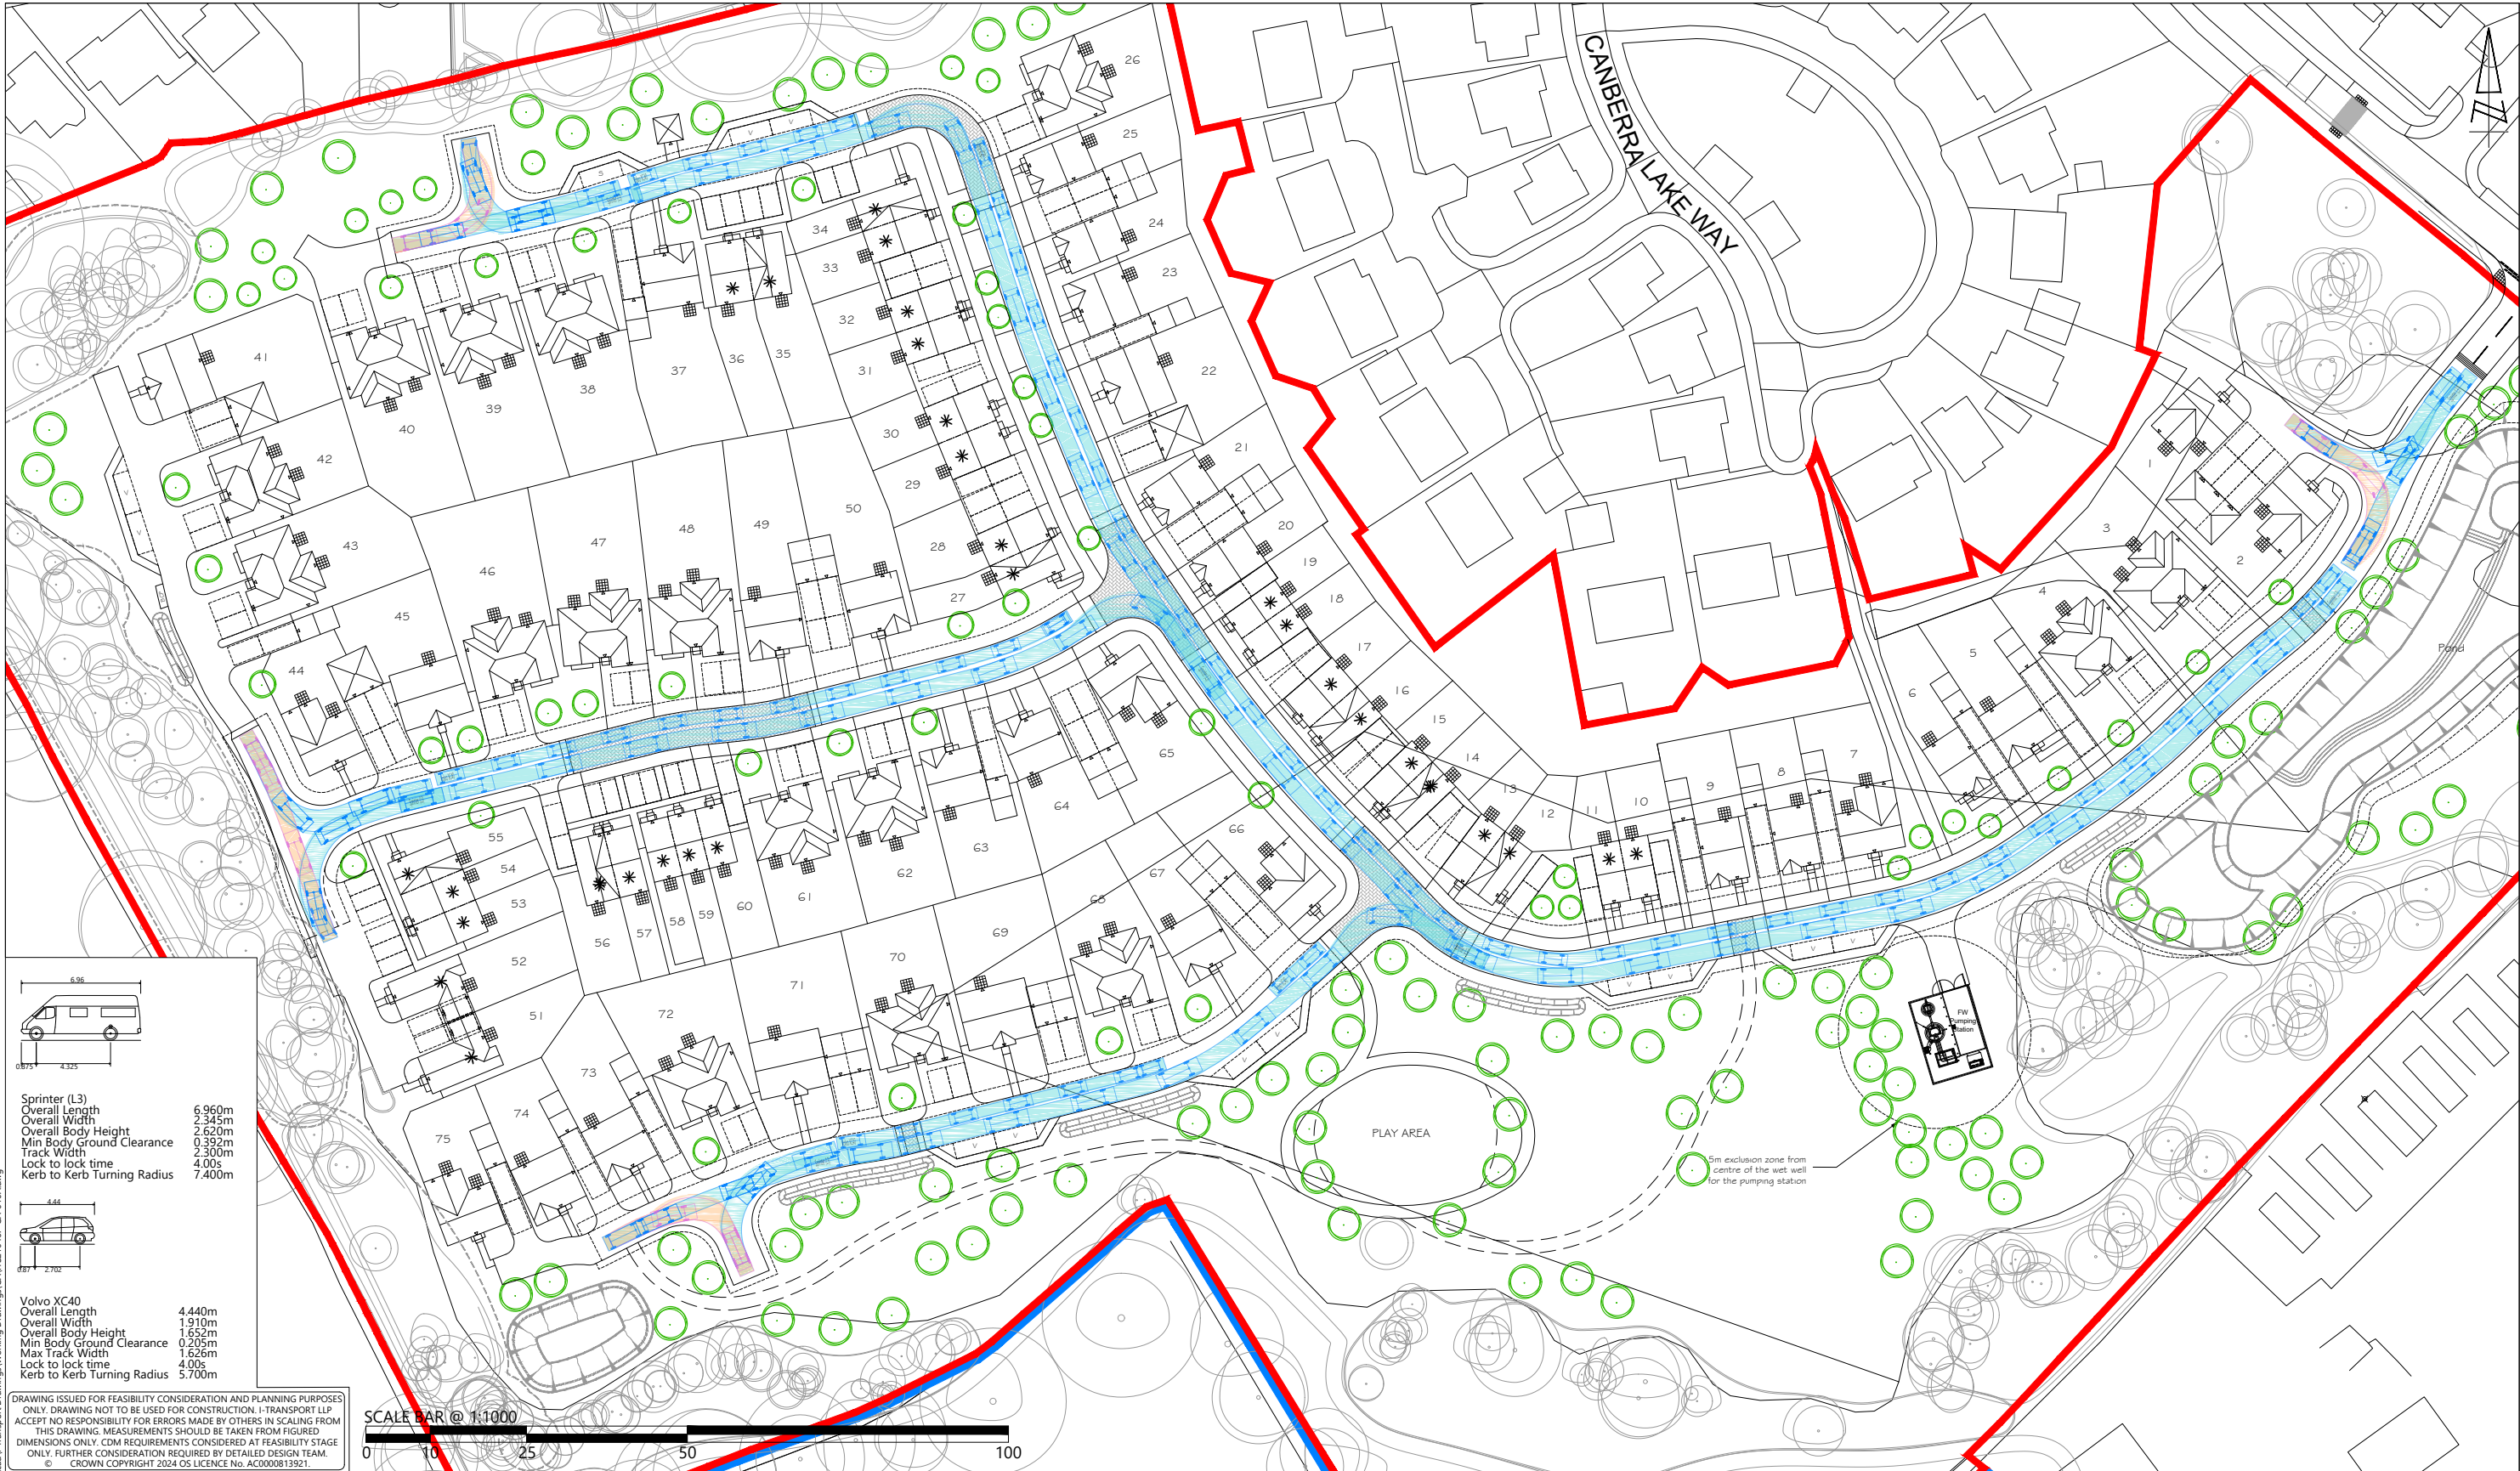

 Lakeside North Harbour, Building 1000, Lakeside North Harbour Western Road, Portsmouth, Hampshire, PO6 3EZ Tel: 03316 300366 www.i-transport.co.uk				TITLE: SITE LAYOUT REVIEW - SWEEP PATH ANALYSIS (SPRINTER VAN / CAR)				DRAWN: MM		CHECKED: PL		APPROVED: SJ	
A 27.04.26 MM SITE LAYOUT UPDATED				PROJECT: LAND AT PARK LANE, CHARVIL				PROJECT No: ITS210467		SCALE @ A3: 1:1000		DATE: 26.03.26	
REV DATE BY DESCRIPTION				CLIENT: BELLWAY HOMES LIMITED (THAMES VALLEY)				DRAWING No: ITS210467-GA-010		REV: A			
STATUS: FOR INFORMATION													