

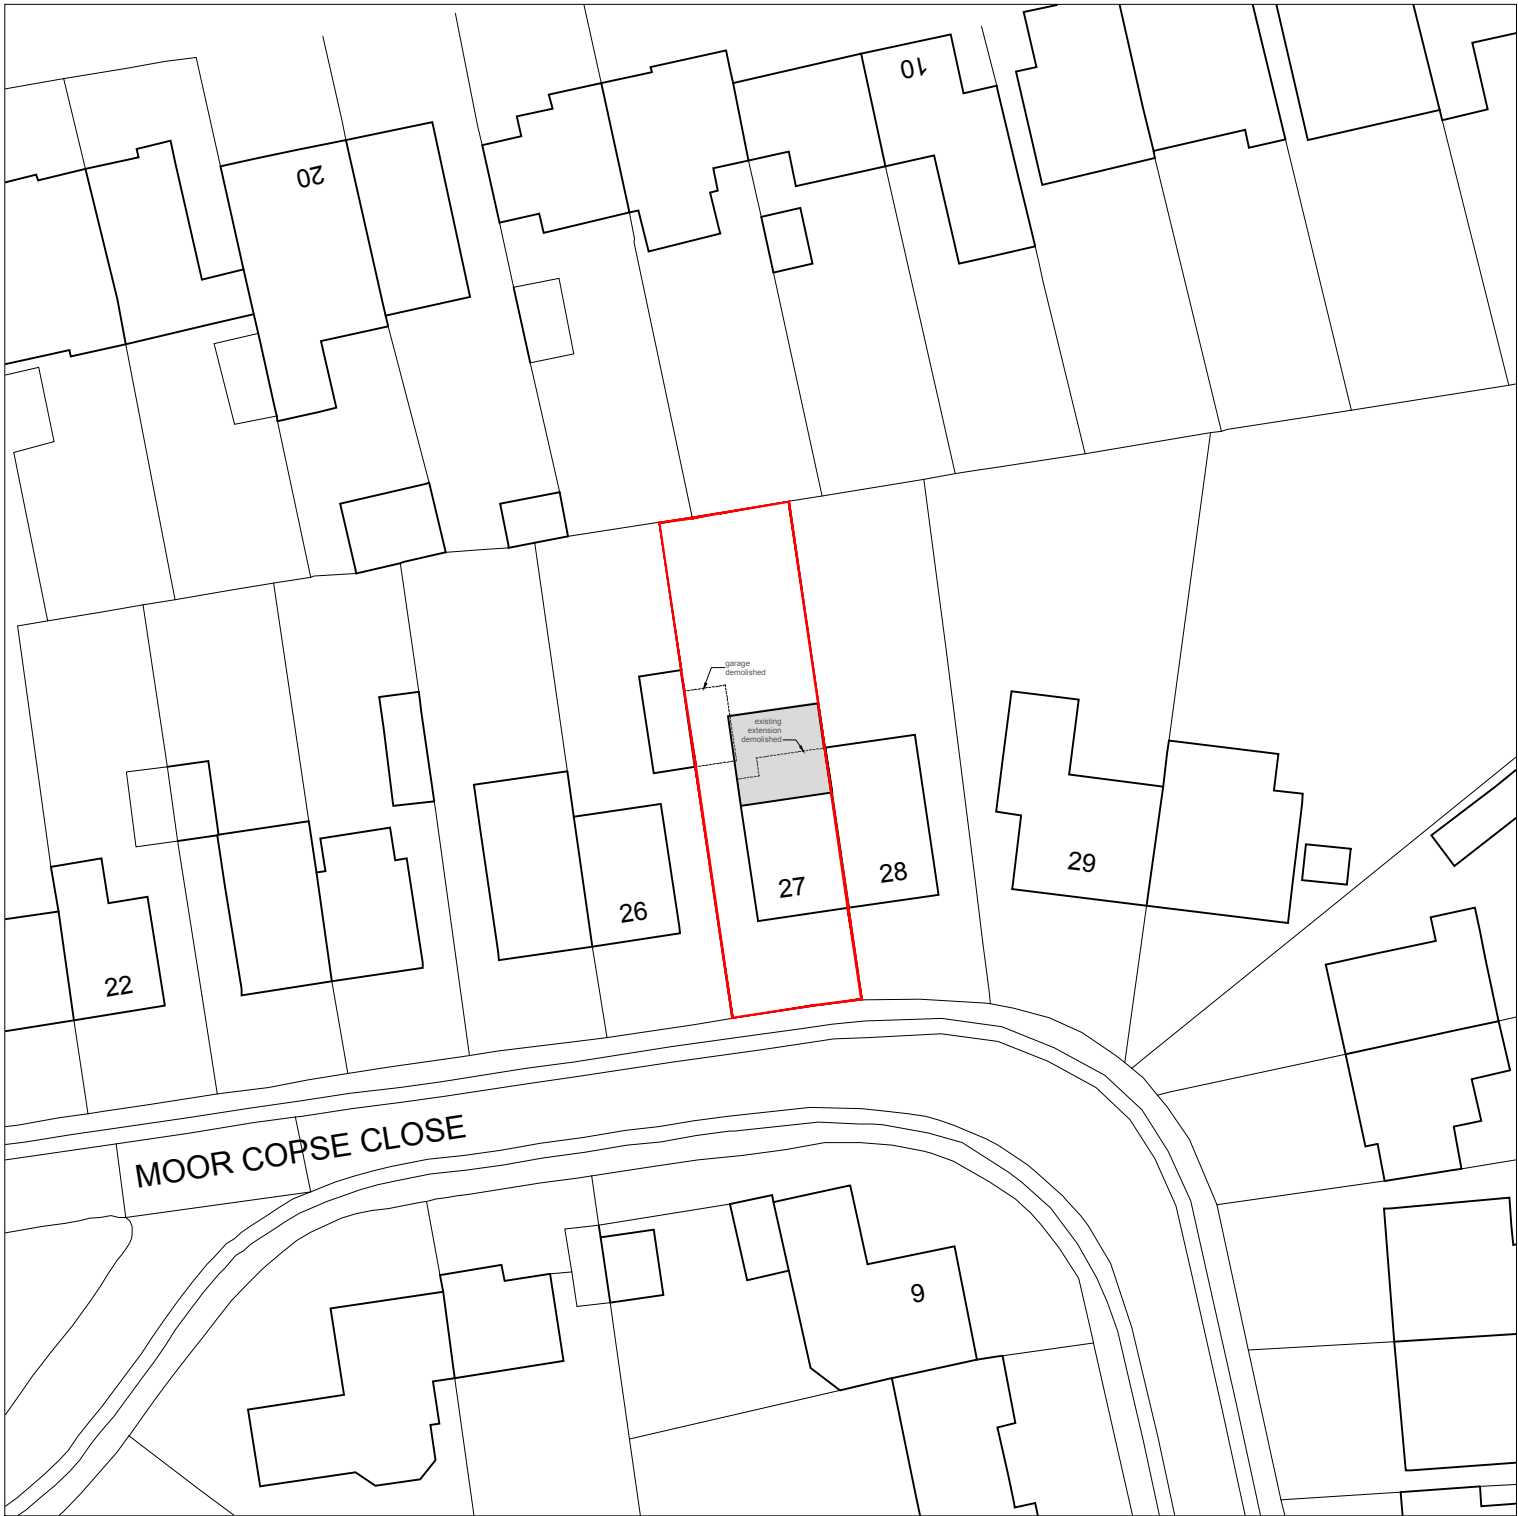


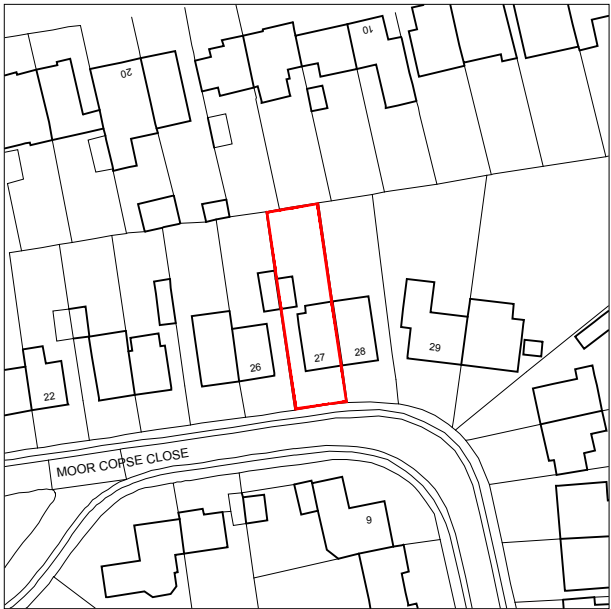


Crown copyright and database rights 2026 Ordnance Survey licence number 0100031673

BLOCK PLAN
SCALE 1 : 500

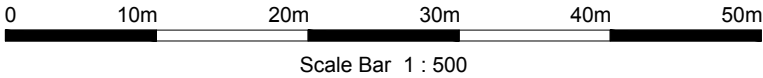

LOCATION PLAN
SCALE 1 : 1250

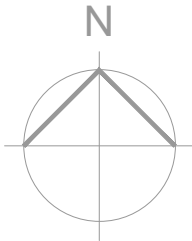

NOTES

© *SpaceOffice* - THIS DRAWING AND DESIGN REMAINS THE COPYRIGHT AND INTELLECTUAL PROPERTY OF OF SPACE OFFICE LIMITED (*SpaceOffice*) AND SHALL NOT BE COPIED IN ANY FORMAT WITHOUT APPROVAL.

THIS DRAWING IS TO BE READ IN CONJUNCTION WITH ALL OTHER DRAWINGS AND DOCUMENTS PROVIDED. THE CONTRACTOR MUST CHECK ALL DIMENSIONS ON SITE BEFORE PLACING ORDERS FOR MATERIALS OR SHOP FABRICATIONS OR COMMENCING WORKS ON SITE. ANY DISCREPANCIES SHOULD BE NOTIFIED BEFORE PROCEEDING.



email: mail@spaceoffice.com mobile: 07974 707832

Client:
MR NABEEL MAHMOOD

Project:
SINGLE STOREY REAR EXTENSION

Location:
**27 MOOR COPSE CLOSE
EARLEY, READING RG6 7NA**

Drawing Title:
LOCATION PLAN AND BLOCK PLAN

Date: FEB 2026	Sheet Size: A3	Drawn: MC
--------------------------	--------------------------	---------------------

Drawing No: P2604-01	Revision:
--------------------------------	-----------