

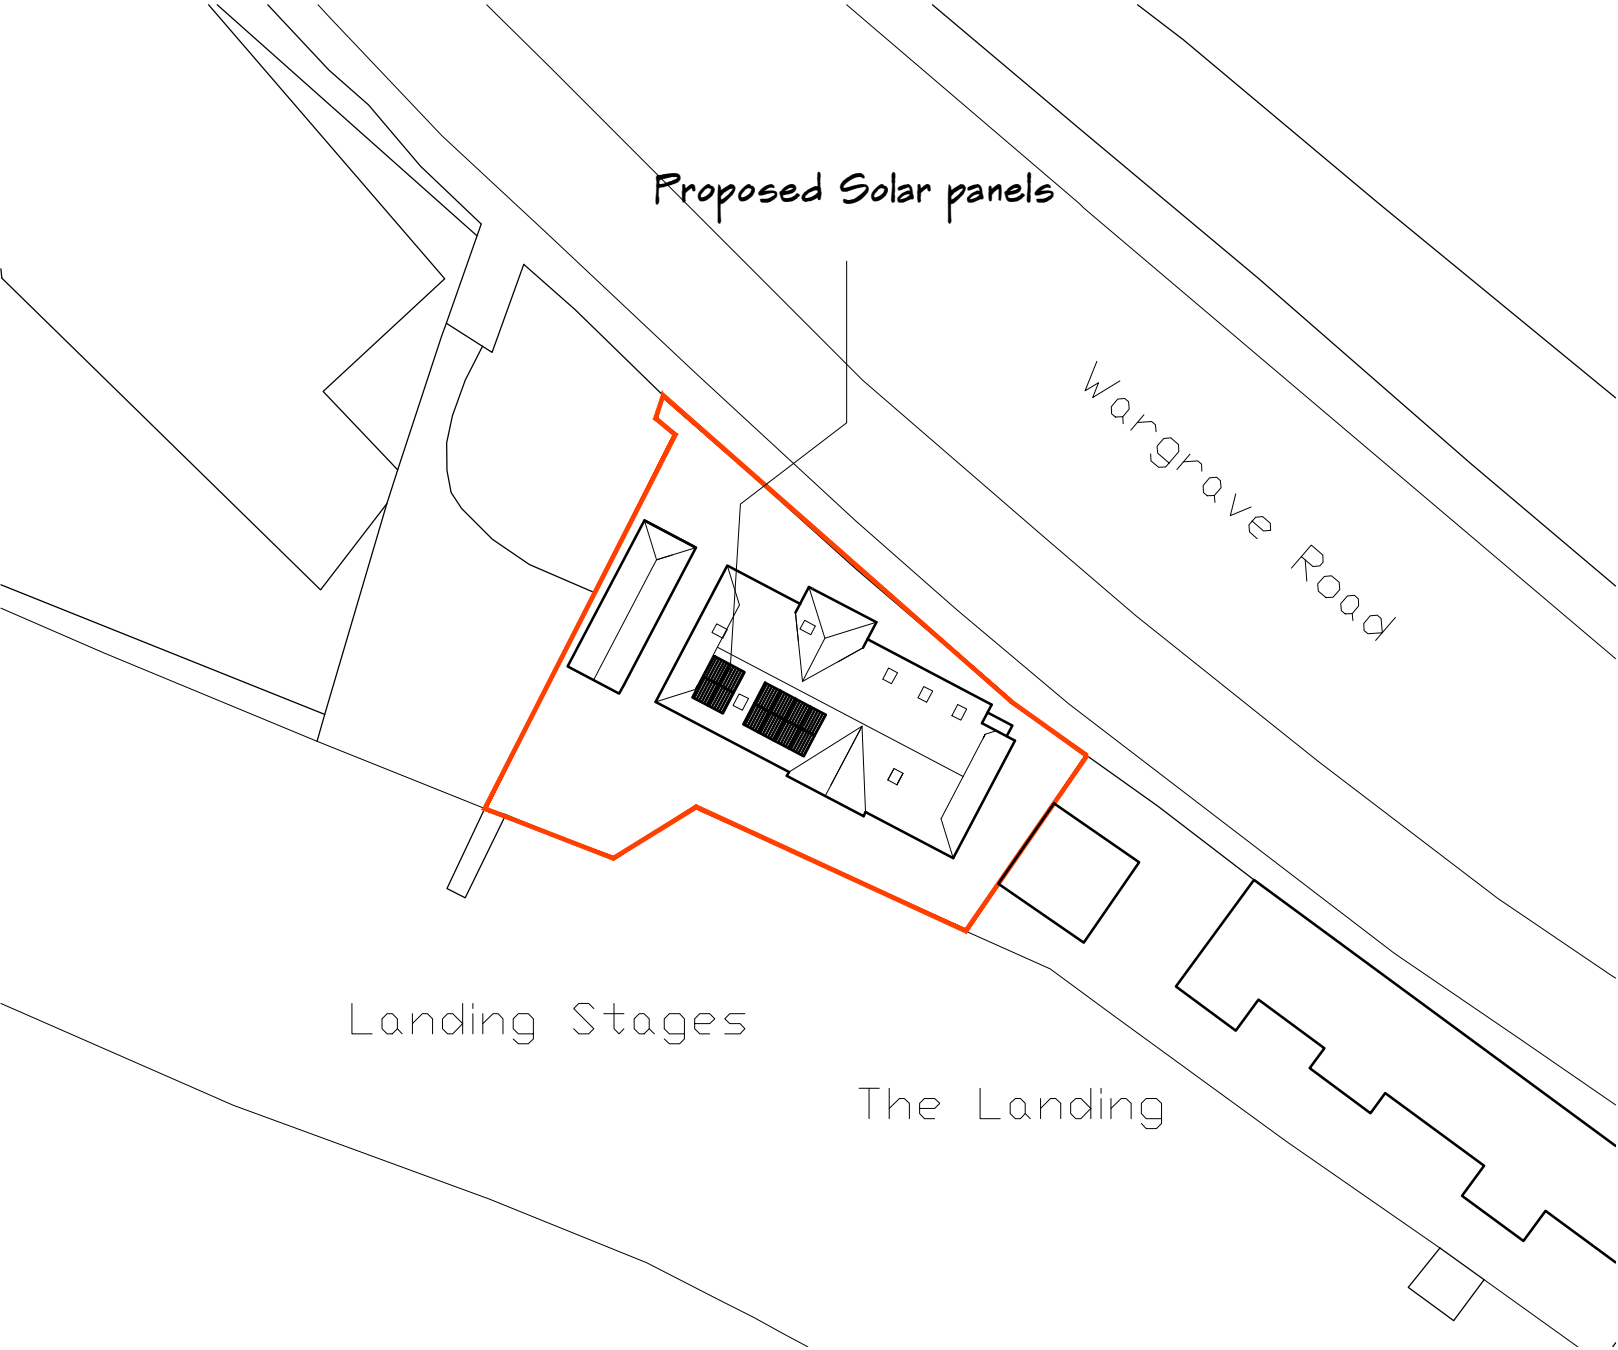




REV	COMMENTS	DATE

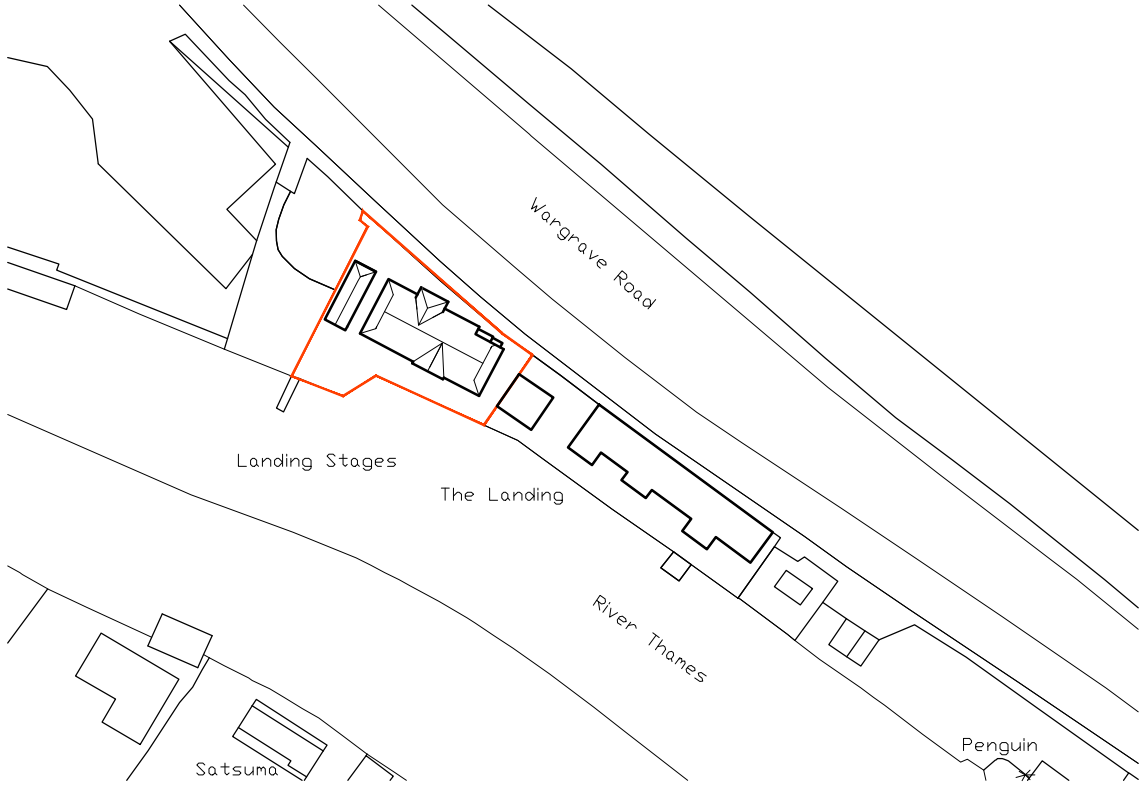

Block Plan 1:500

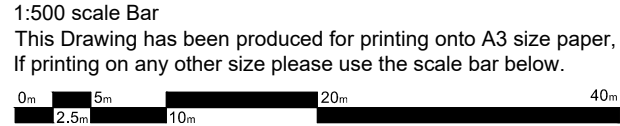

Location Plan 1:1250

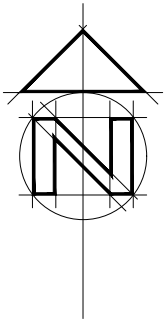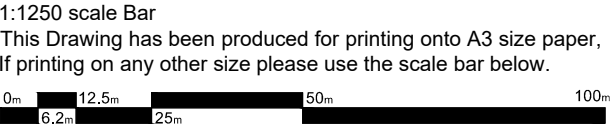



SHAUN•TANNER

ARCHITECTURE & PLANNING

www.stlarchitecture.co.uk
studio@stlarchitecture.co.uk
0118 989 0808

CLIENT	Mr & Mrs D. Svendsen				
PROJECT	Kilgerran, Wargrave Road, Henley on Thames.				
DRAWING	PROPOSED BLOCK AND LOCATION PLAN				
STATUS	planning				DATE Mar 2025
SCALE	1:500/1250 @ A3	DRAWN CD	CHECKED	NO 3797/210	REV -
THIS DRAWING MUST NOT BE SCALED UNLESS ISSUED FOR PLANNING PURPOSES. ALL DIMENSIONS ARE TO BE VERIFIED PRIOR TO SETTING OUT.					