


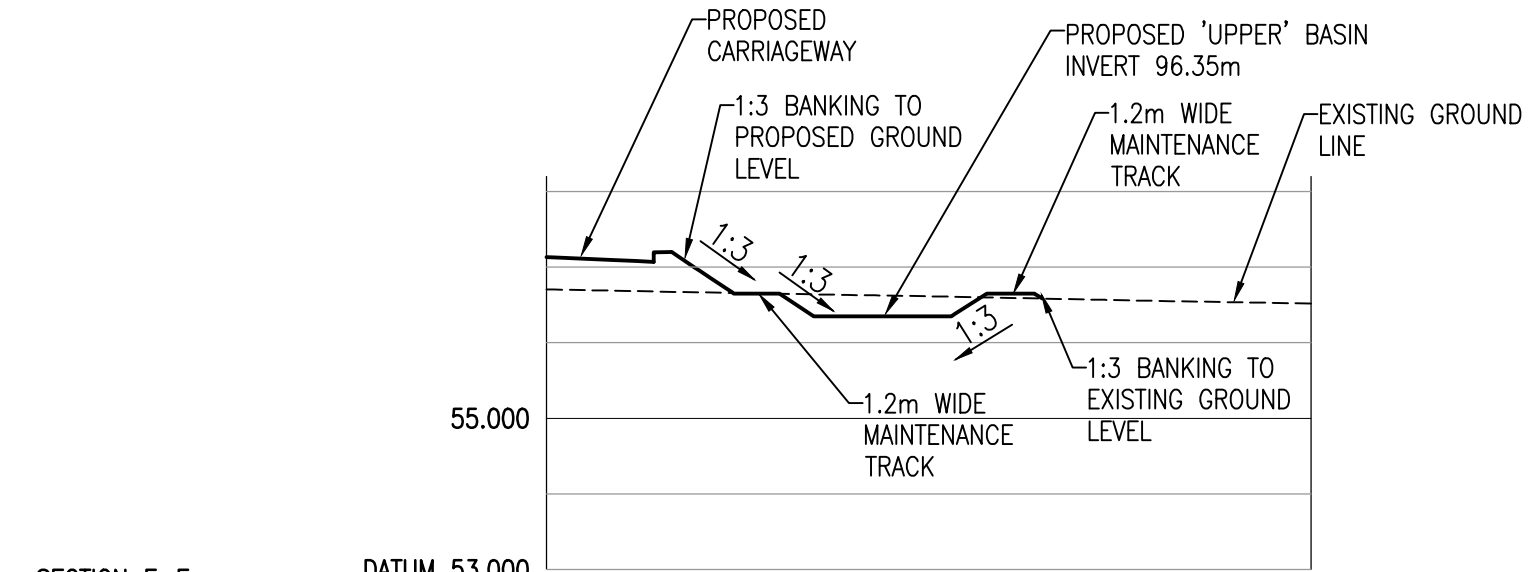


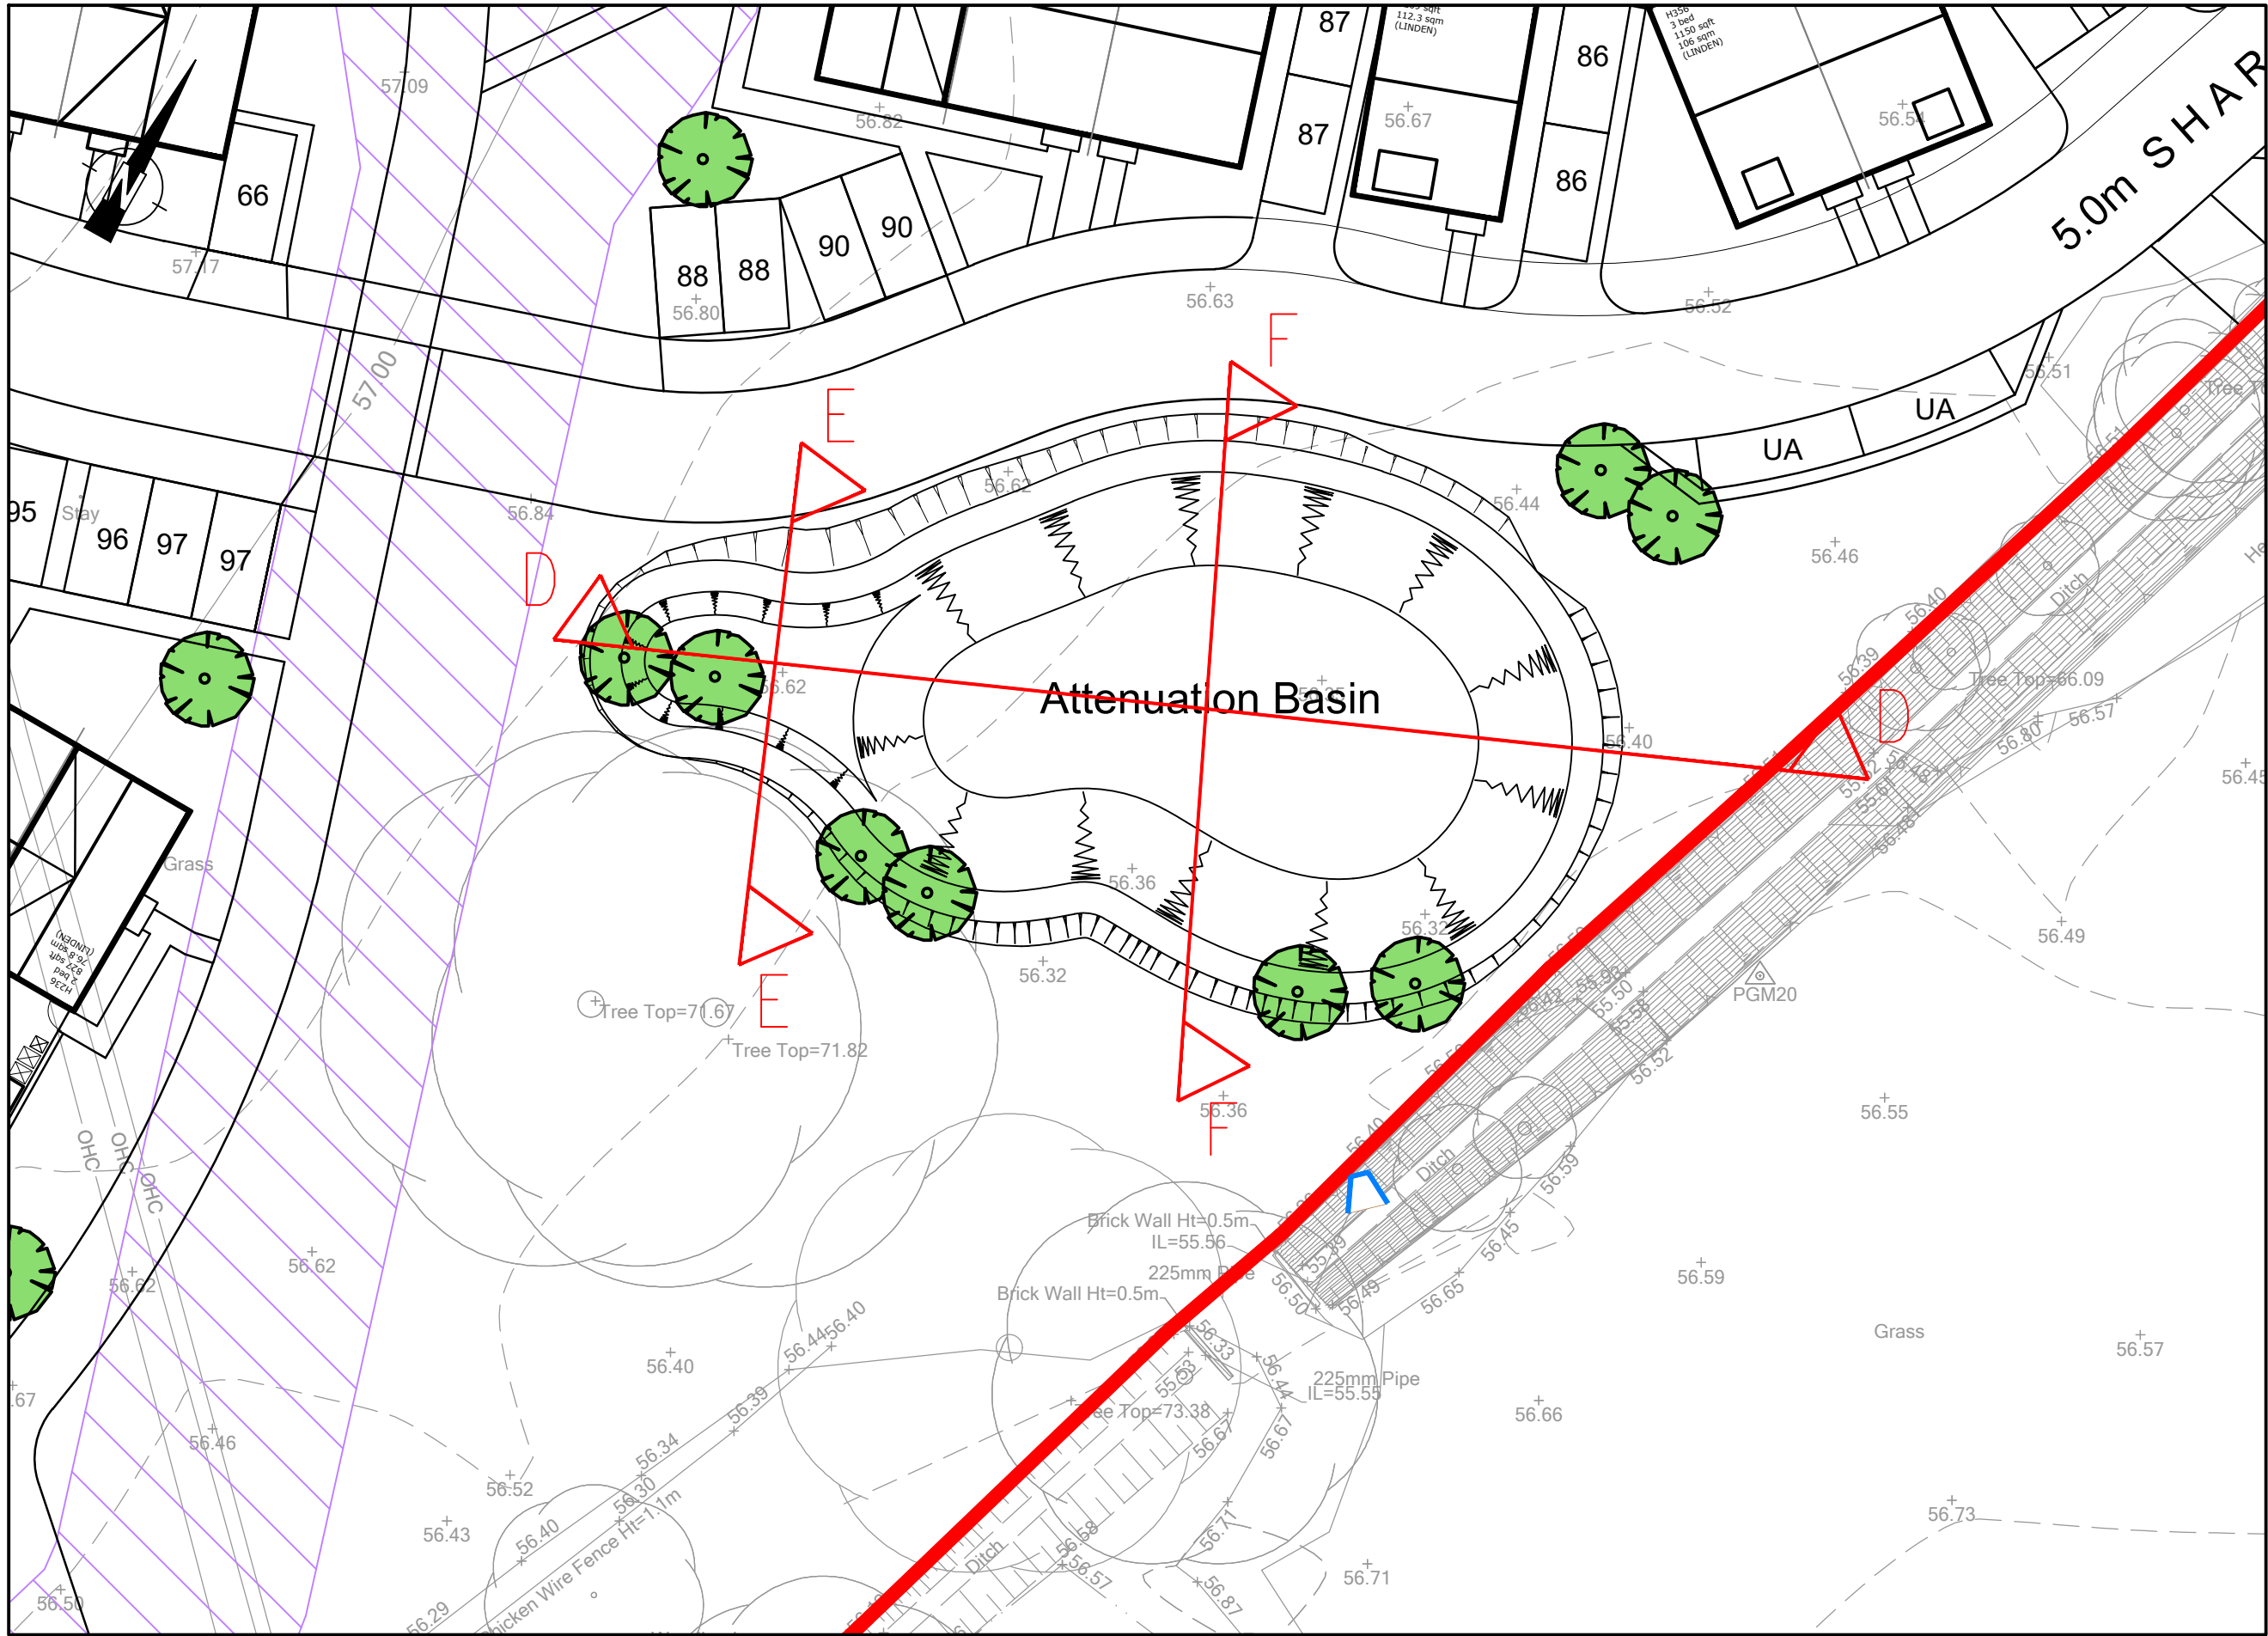

SECTION E-E		DATUM 53.000									
CHAINAGE	0.000	2.636	3.306	5.000	10.000	13.116	15.000	20.000	20.228		
PROPOSED GROUND LEVEL	57.130	57.070	57.200	56.650	56.350	56.584					
EXISTING GROUND LEVEL	56.705		56.658		56.615		56.565	56.520	56.518		

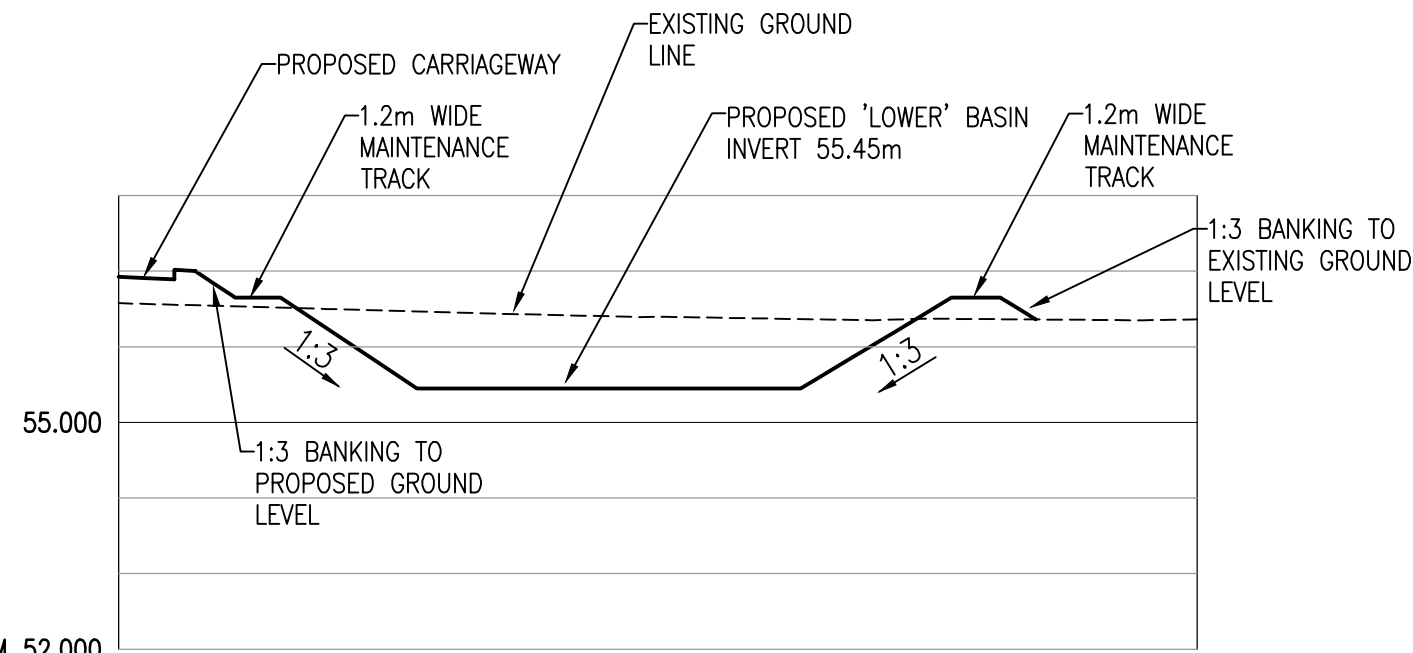

SECTION F-F		DATUM 52.000												
CHAINAGE	0.000	1.470	2.028	5.000	10.000	15.000	20.000	24.259	25.000	28.526				
PROPOSED GROUND LEVEL	56.927	56.892	57.000	56.411	55.450	55.450	56.035	56.361						
EXISTING GROUND LEVEL	56.577		56.507		56.438	56.391	56.353	56.359	56.362					

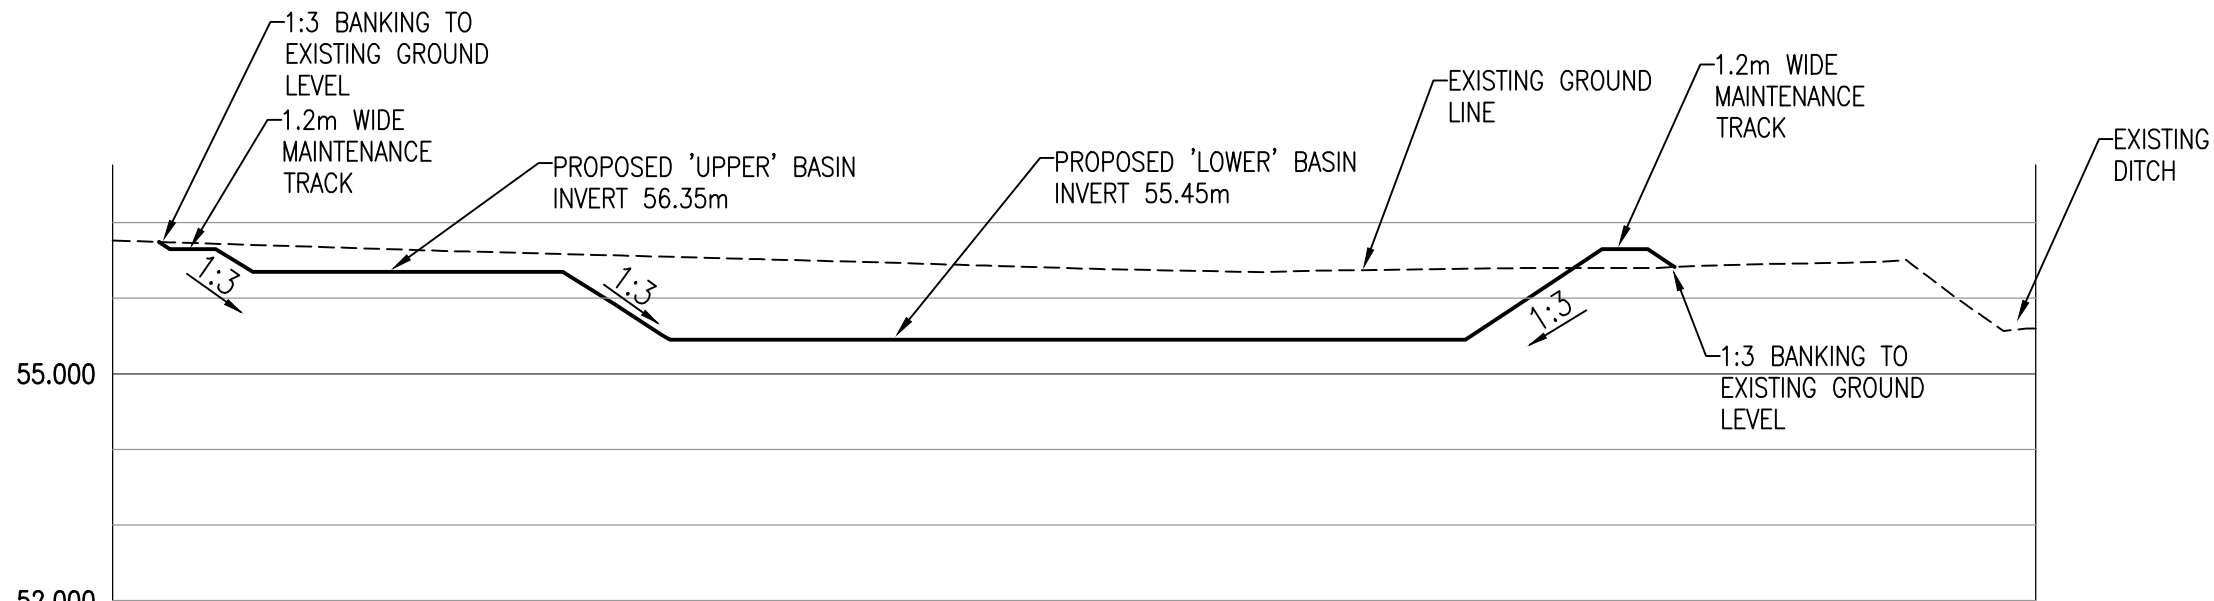

SECTION D-D		DATUM 52.000														
CHAINAGE	0.000	1.228	5.000	10.000	15.000	20.000	25.000	30.000	35.000	40.000	41.327	45.000	50.000	50.883		
PROPOSED GROUND LEVEL	56.744		56.350	56.350	55.450	55.450	55.450	55.450	55.450	56.650	56.411					
EXISTING GROUND LEVEL	56.763		56.685	56.609	56.543	56.477	56.402	56.349	56.384	56.400		56.461	55.577	55.600		

- NOTES:
- DO NOT SCALE FROM THIS DRAWING.
 - ALL DIMENSIONS ARE IN METRES, UNLESS STATED OTHERWISE.
 - THIS DRAWING IS TO BE READ IN CONJUNCTION WITH ALL RELEVANT SCHEME DRAWINGS AND SPECIFICATIONS.

PRELIMINARY ISSUE

SO	P02	UPDATED TO SUIT LATEST SITE LAYOUT	HF	TA	10.04.25
ST	Rev	Description	Dwn	Chk	Date
REVISIONS					
Preliminary Issue		Submitted for S104			
Planning Issue		Issued for Tender			
Submitted for S38		Issued for Construction			
Submitted for S278		As Built			
DRAWING STATUS					



Stuart Michael Associates Ltd
Coombe House, Coombe Square, Thatcham, Berkshire RG19 4JF
T: 01635 867 711 E: mail@stuartmichael.co.uk
F: 01635 861 715 W: www.stuartmichael.co.uk



FINCHWOOD PARCELS 11,
12 & 13

PARCEL 11 AND 12
BASIN SECTIONS
SHEET 2 OF 2

DATE	30 MARCH 2025	DRAWN	HF	CHECKED	TA	SCALE	1:500	SHEET	01
DRAWN	7292.016	DATE	P02	DATE	SO				

This drawing is the copyright of Stuart Michael Associates Limited. It may not be reproduced or amended without the written approval of Stuart Michael Associates