
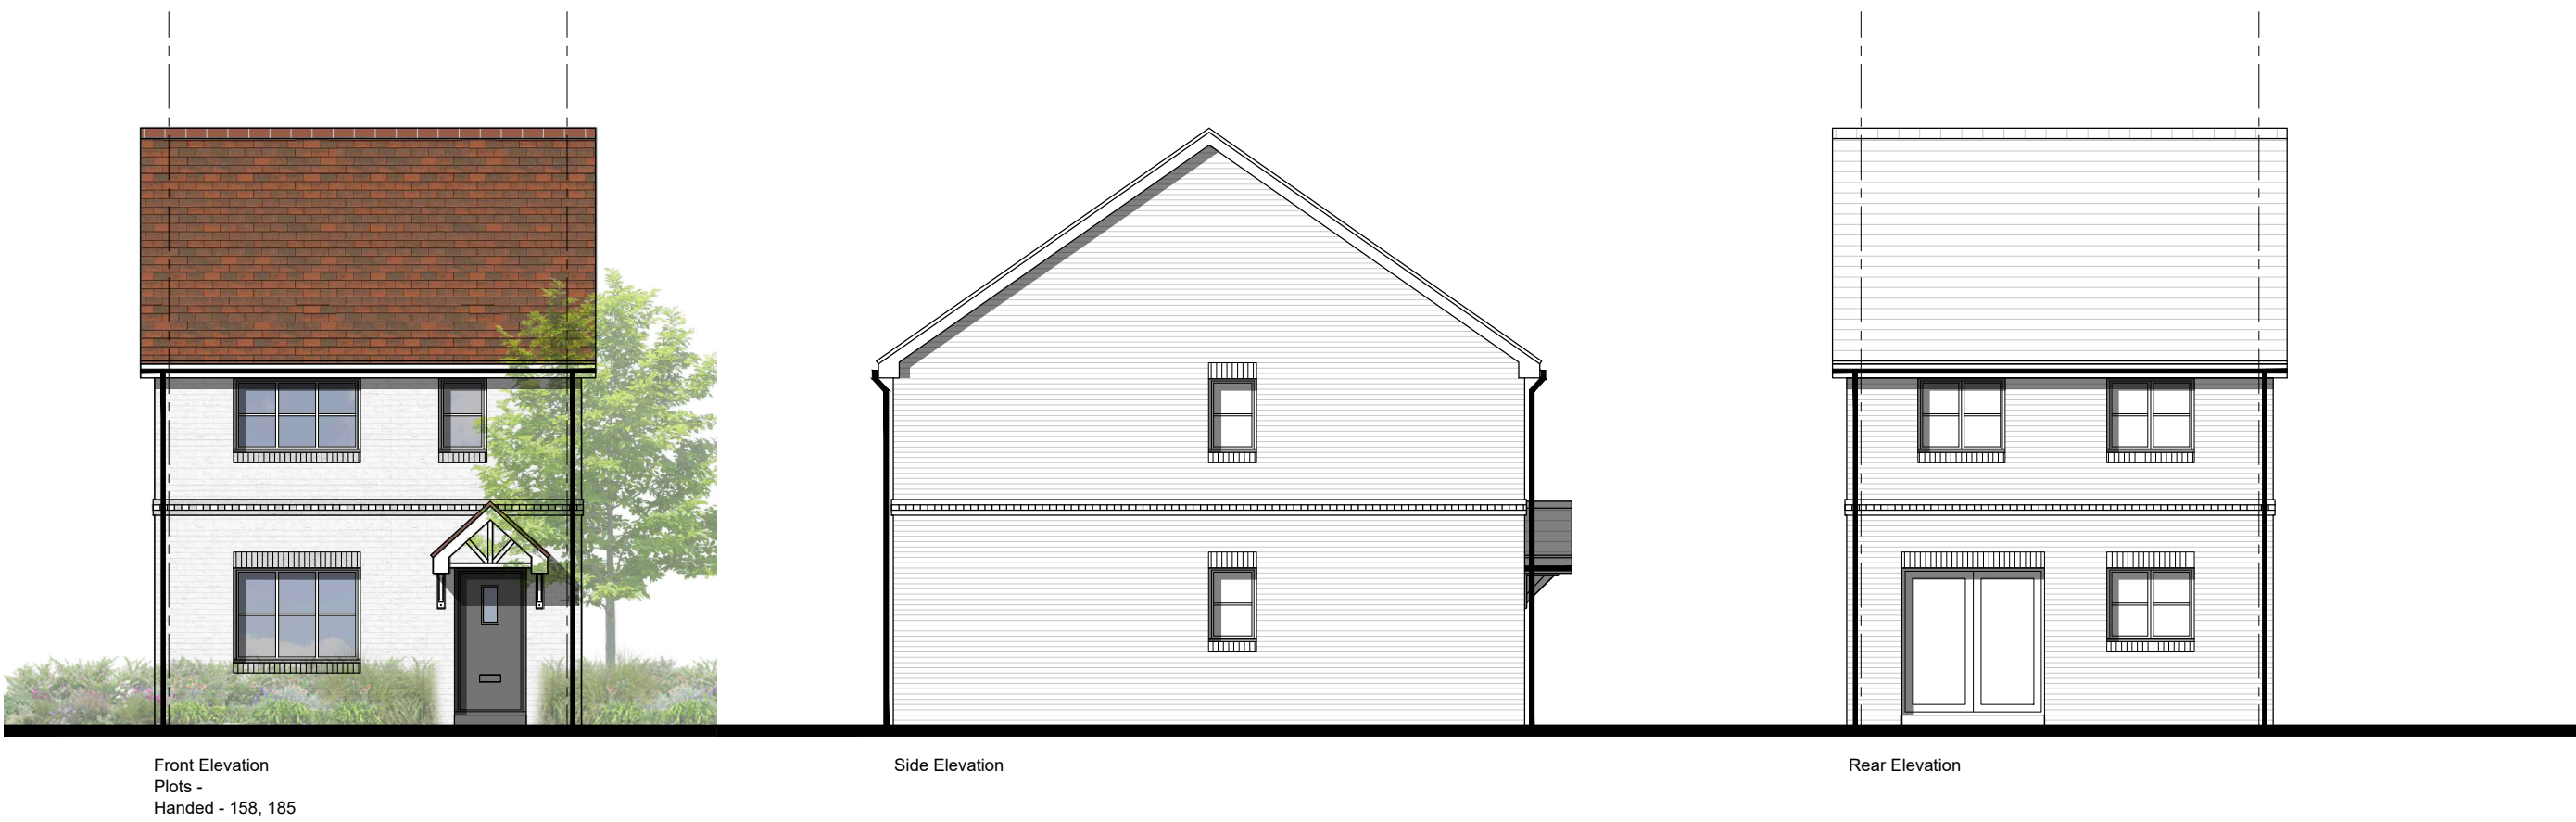
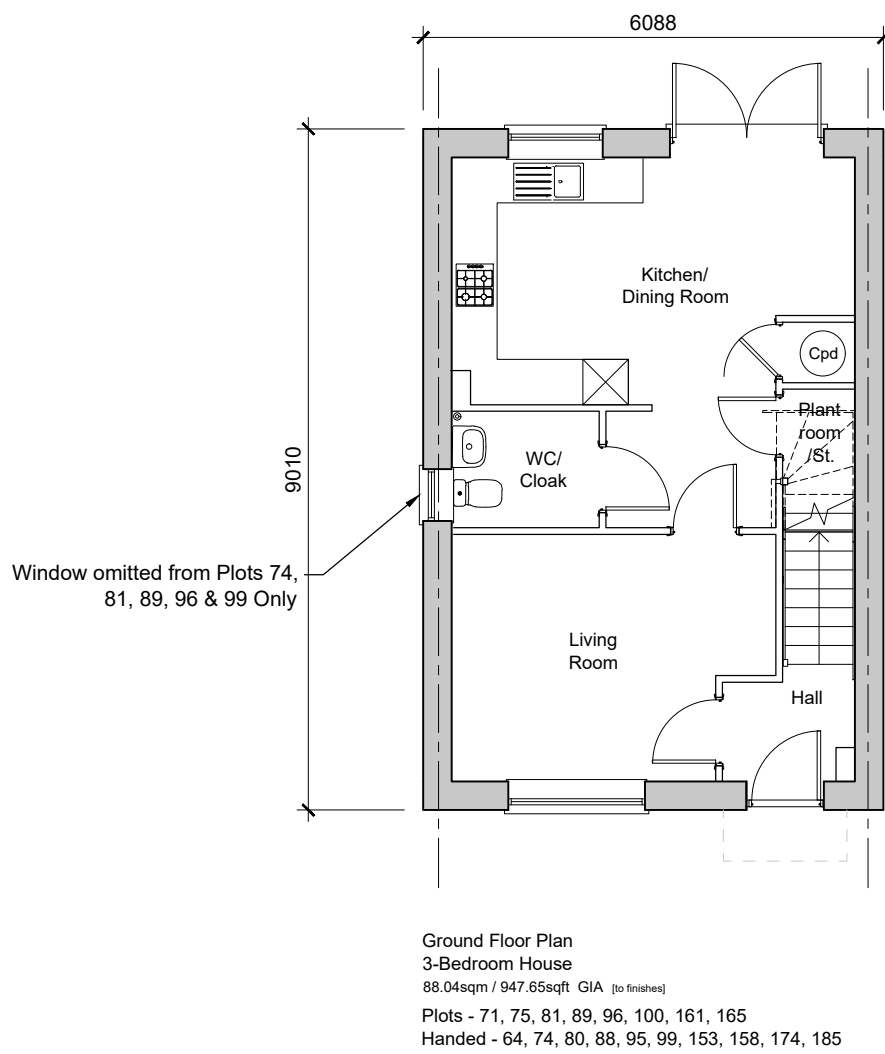
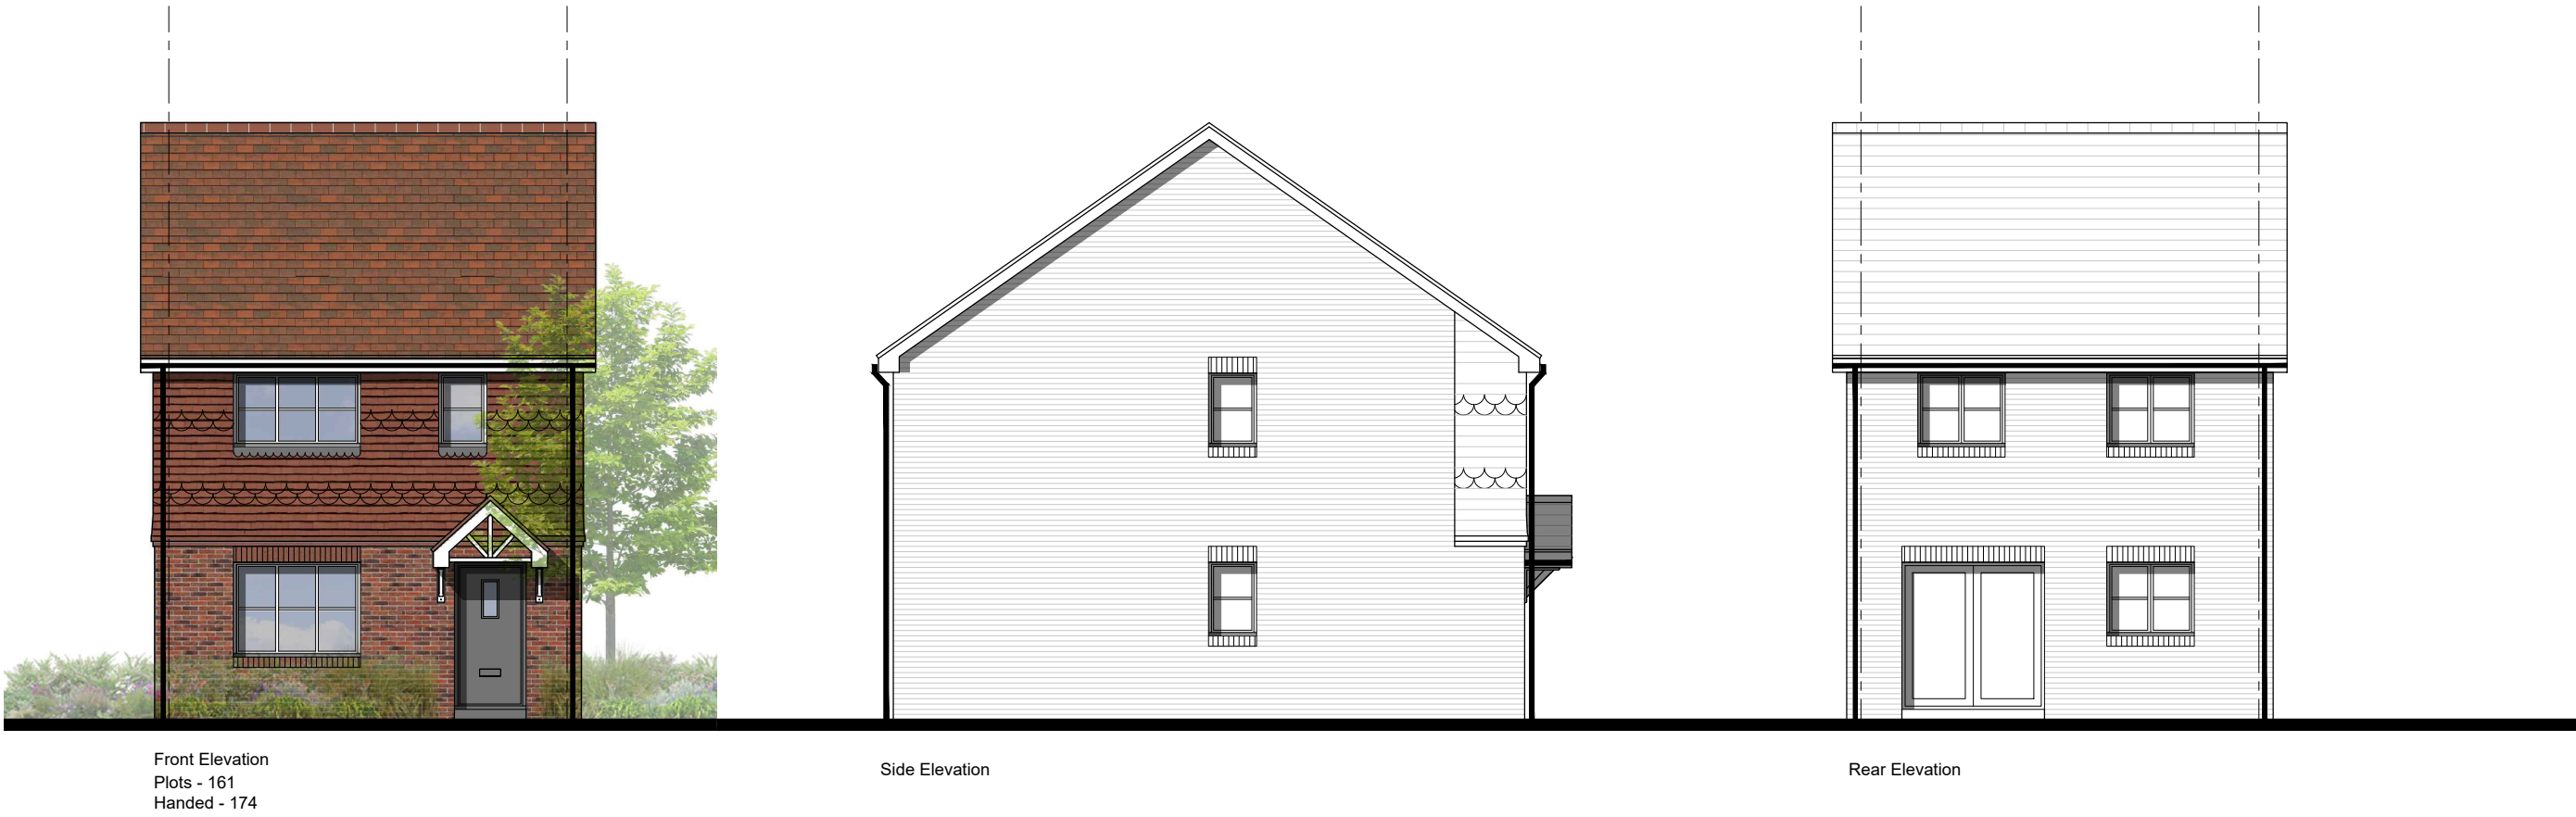


Elevations

Plans

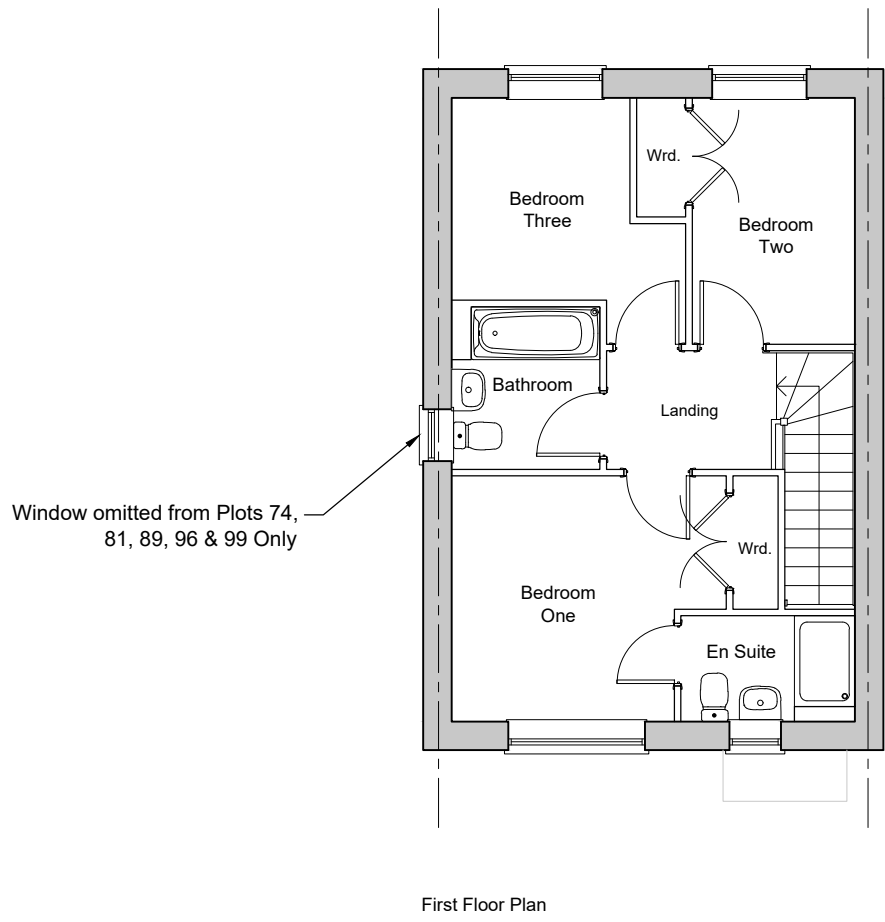

C	10.04.25	Updates for Submission	KP	DP
B	02.04.25	Updates for Submission	EB	DP
A	12.03.25	House Type Replaced and ASHP cylinder added	EB	DP
/	14.11.24	First Issue	KB	DP

Rev	Date	Revision Details	Dr	Ch
-----	------	------------------	----	----

London: 76 Great Suffolk Street
London, SE1 0BL
T 0207 928 2773 E london@ecearchitecture.com

Sussex: 64 - 68 Brighton Road, Worthing
West Sussex, BN11 2EN
T 01903 248777 E sussex@ecearchitecture.com

Bristol: Westworks, Beacon Tower
Colston Street, Bristol, BS1 4XE
T 0117 214 1101 E bristol@ecewestworks.com

ECE Architecture
www.ecearchitecture.com

Client's Name
Vistry Group

Job Title
Parcels 11 & 12, Finchwood Park

Drawing Title
H341 Housetype Proposed Plans and Elevations - Sheet 01

Scale
1:100 @ A1 / 1:200 @ A3



Drawn	Checked	Date
KB	DP	14.11.24

Job No	Drawing No	Rev
7527	PL-33	C

Status
APPROVAL