
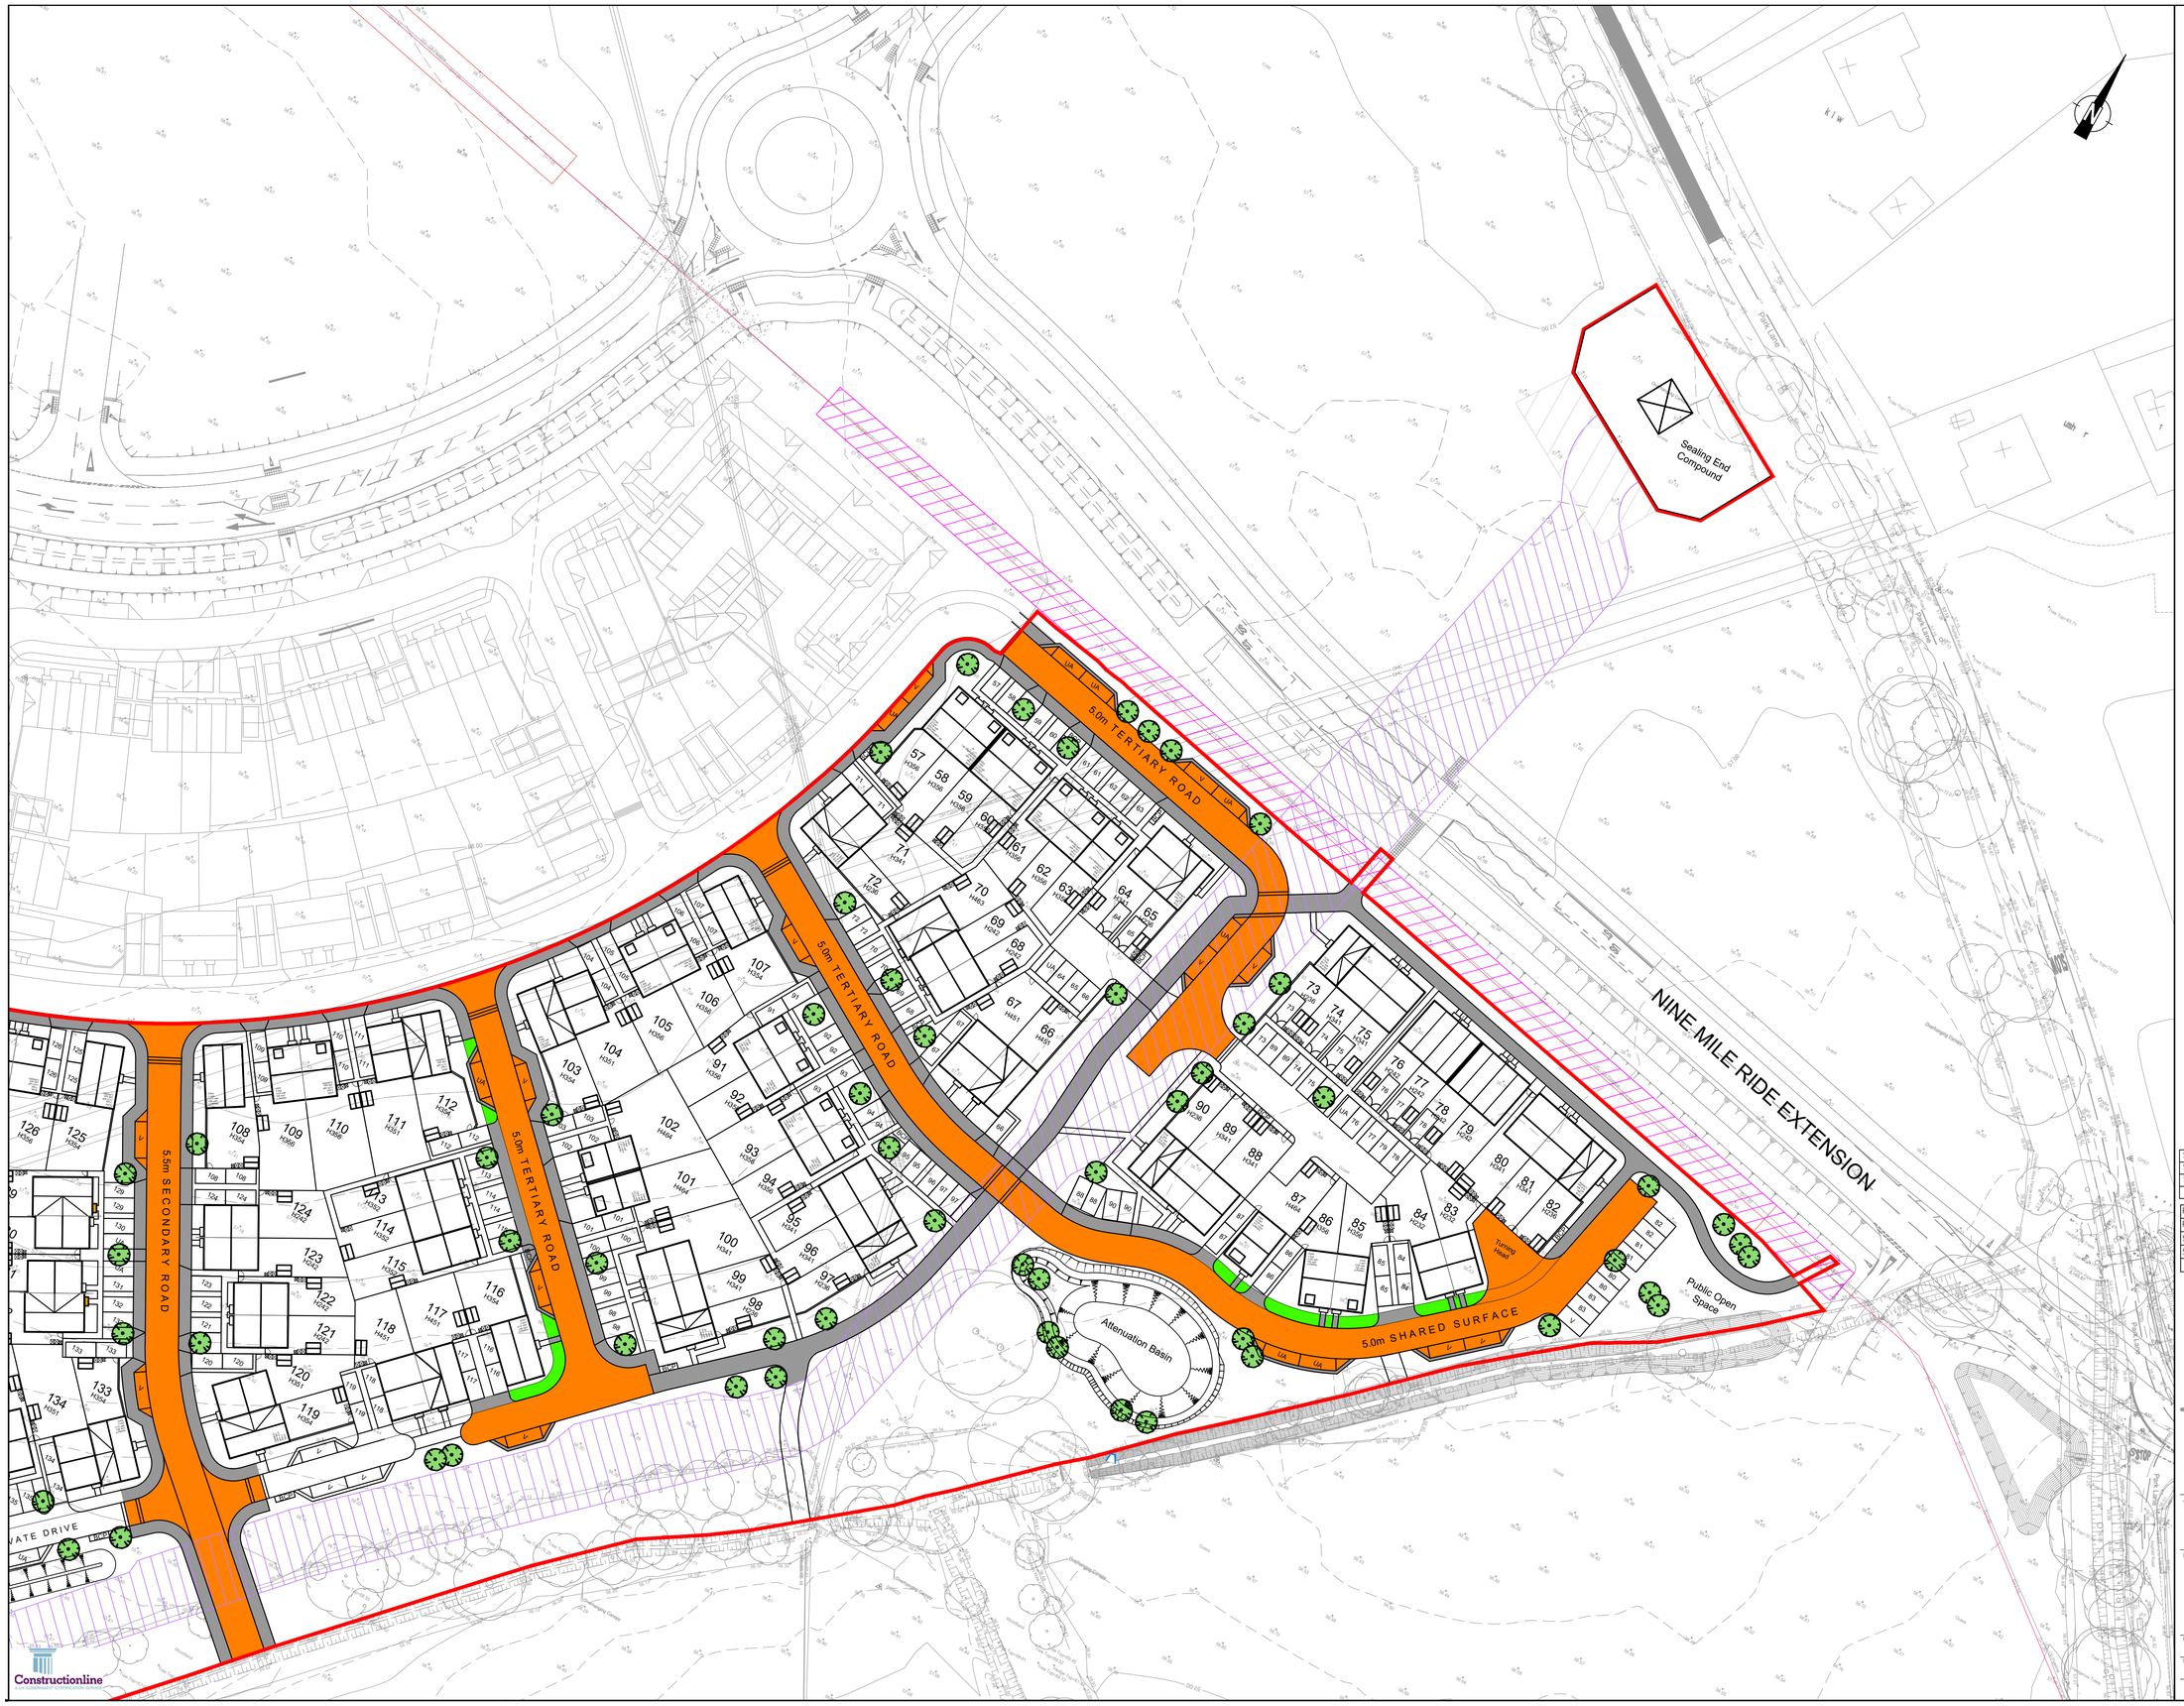


NOTES:

1. DO NOT SCALE FROM THIS DRAWING.
2. ALL DIMENSIONS ARE IN METRES, UNLESS STATED OTHERWISE.
3. THIS DRAWING IS TO BE READ IN CONJUNCTION WITH ALL RELEVANT SCHEME DRAWINGS AND SPECIFICATIONS.

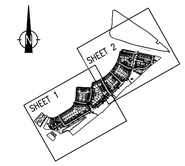

SHEET KEY

KEY

- SITE BOUNDARY
- CARRIAGEWAY TO BE ADOPTED
- FOOTWAY TO BE ADOPTED
- VERGE TO BE ADOPTED

PRELIMINARY ISSUE

S0	P03	UPDATED TO SUIT LATEST SITE LAYOUT	HF	TA	10.04.25
S0	P02	FOOTPATH ADDED TO ADOPTION EXTENT	TV	TA	31.03.25
ST	Rev	Description	Drn	Chk	Date

REVISIONS

Preliminary Issue	✓	Submitted for S104	
Planning Issue		Issued for Tender	
Submitted for S38		Issued for Construction	
Submitted for S278		As Built	

DRAWING STATUS

STUART MICHAEL ASSOCIATES
CONSULTING ENGINEERS

Stuart Michael Associates Ltd
Coombe House, Coombe Square, Thatcham, Berkshire RG19 4JF
T: 01635 867 711 e: mail@stuartmichael.co.uk
F: 01635 861 715 w: www.stuartmichael.co.uk

Bovis Homes · Linden Homes · Countryside Homes · Countryside Partnerships
Part of the Vistry Group

JOB TITLE

FINCHWOOD PARCELS 11, 12 & 13

DRAWING TITLE

PARCEL 11 AND 12
ADOPTION PLAN
SHEET 2 OF 2

DATE	DRAWN	CHECKED	SCALE
MARCH 2025	HF	TA	1:500 @A1

DRAWING No.	REV	STATUS
7292.014	P03	S0

© This drawing is the copyright of Stuart Michael Associates Limited. It may not be reproduced or amended without the written approval of Stuart Michael Associates

Constructionline