




All dimensions are to be checked on site before work commences.
Figured dimensions to be taken in preference to scaled dimensions.
If in doubt please ask.
© Copyright reserved.

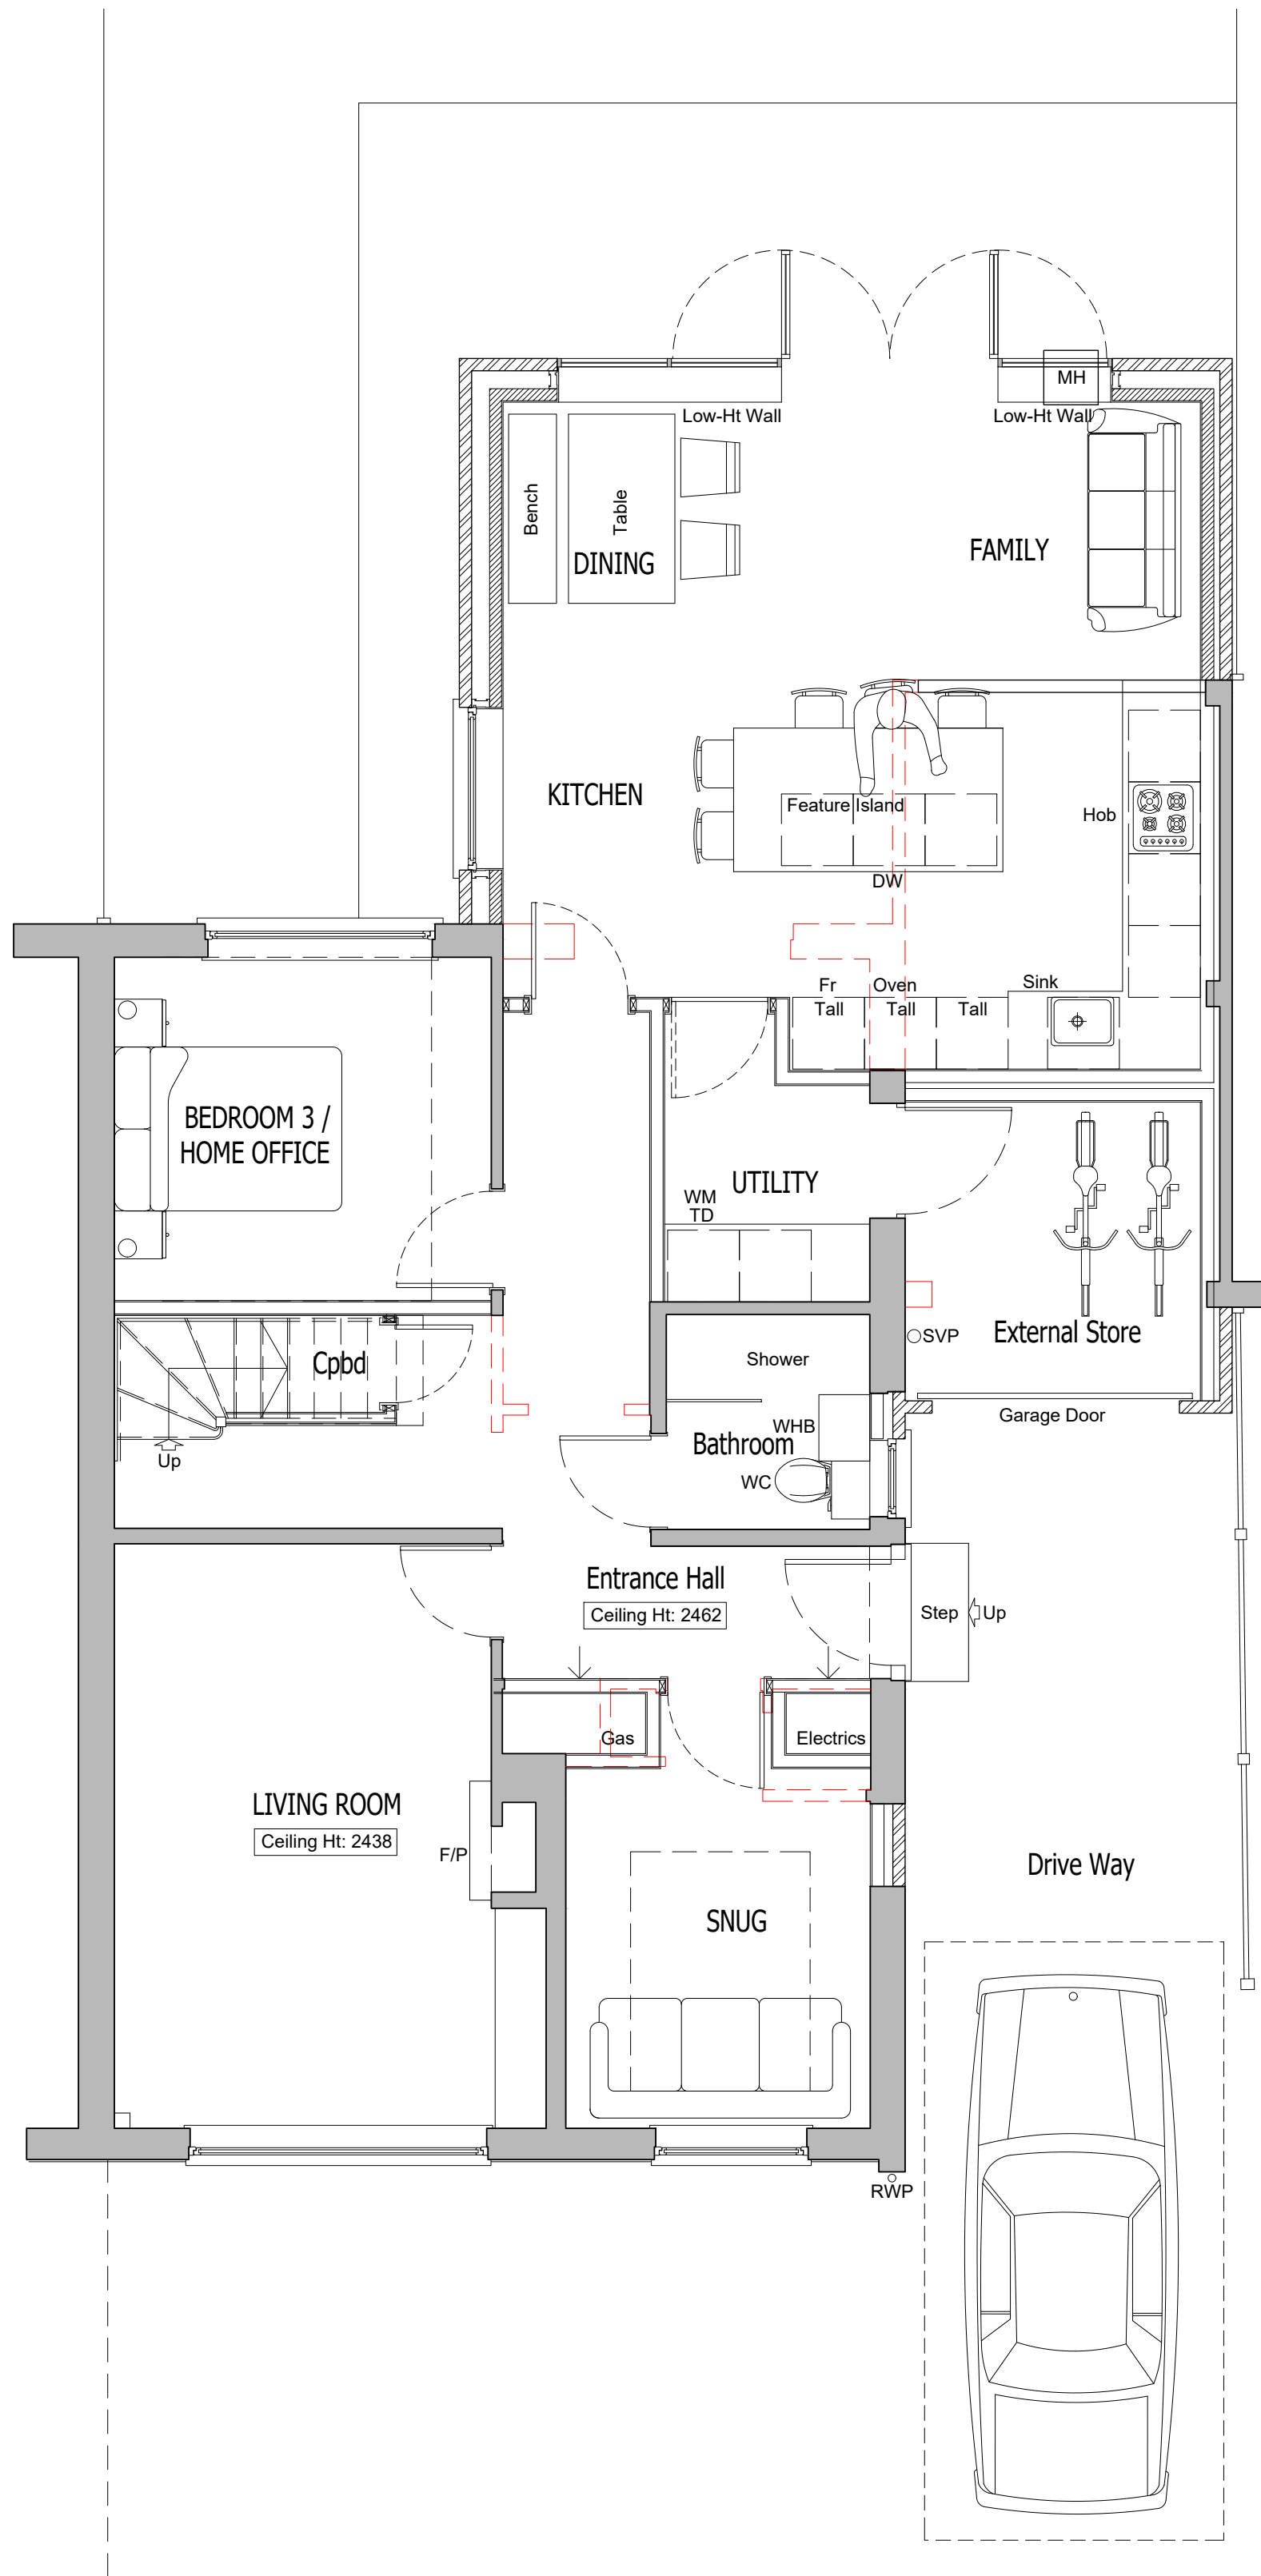

Scale 1:50

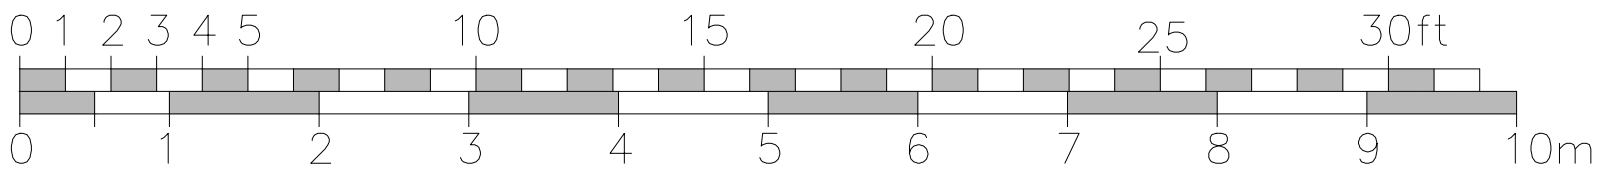

Scale Bar - 1:50

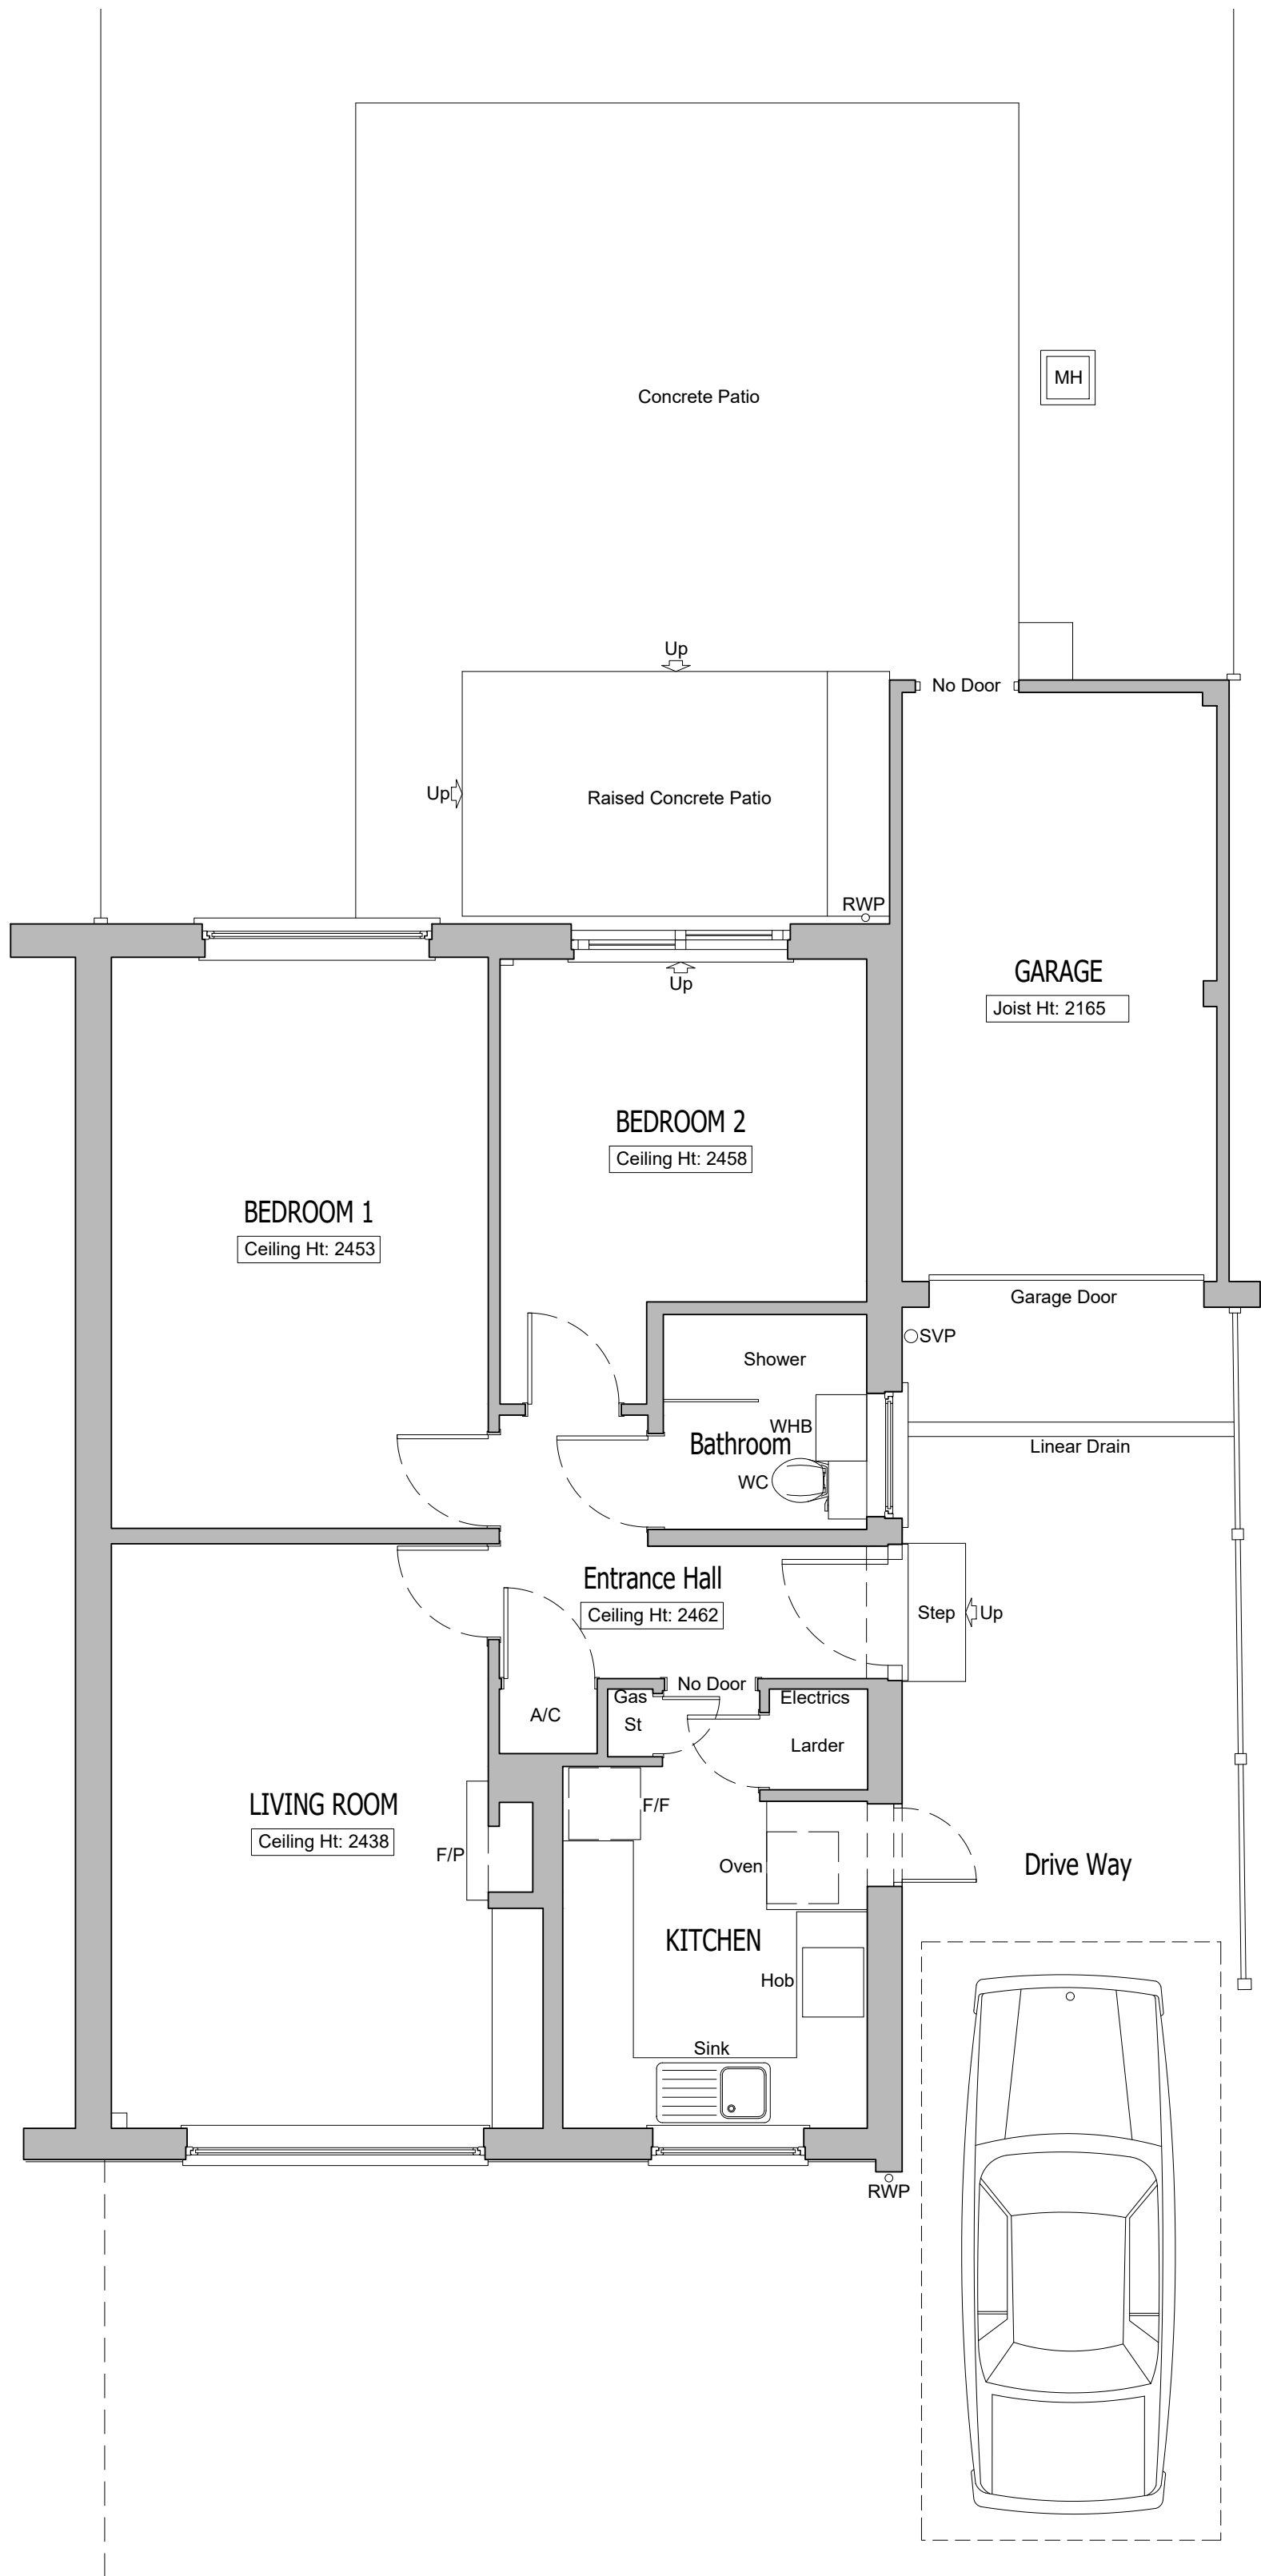

Scale 1:50

Rev	Description	Date	Initials
FOR PLANNING SUBMISSION			
HOLTHAM+NEWMAN ARCHITECTS			
The Old Dairy, 282a Hyde End Road, Spencer's Wood, Reading, Berkshire RG7 1DN		T: 07971 316499 E: hello@hnmarchitects.co.uk	
Project: 31, Copse Drive Wokingham Reading RG41 1NA			
Client Elisha Strachan and David Higgins			
Drawing Title: General Arrangement Plans Ground Floor Level - As Existing and Proposed			
Scale:	1:50@ A1	Dwg. No.:	Rev.:
-		2451-P100	-
Drawn by: DH			
Date: Jan 2025			