



All dimensions are to be checked on site before work commences.
Figured dimensions to be taken in preference to scaled dimensions.
If in doubt please ask.
© Copyright reserved.

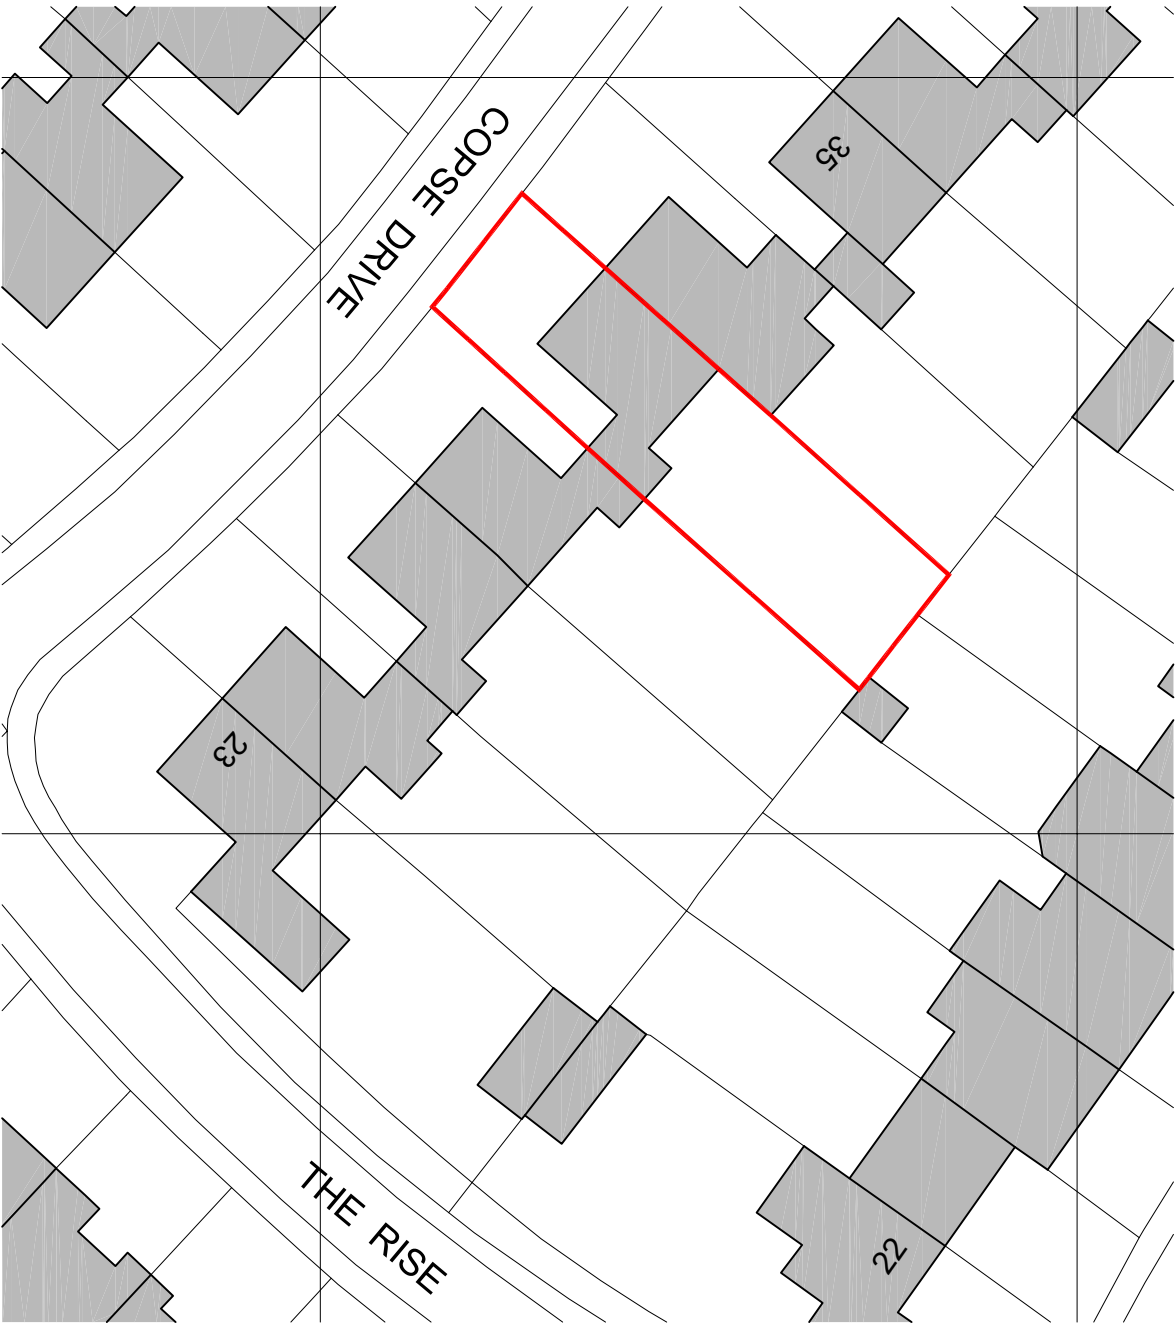

Block Plan - As Existing
Scale: 1:500

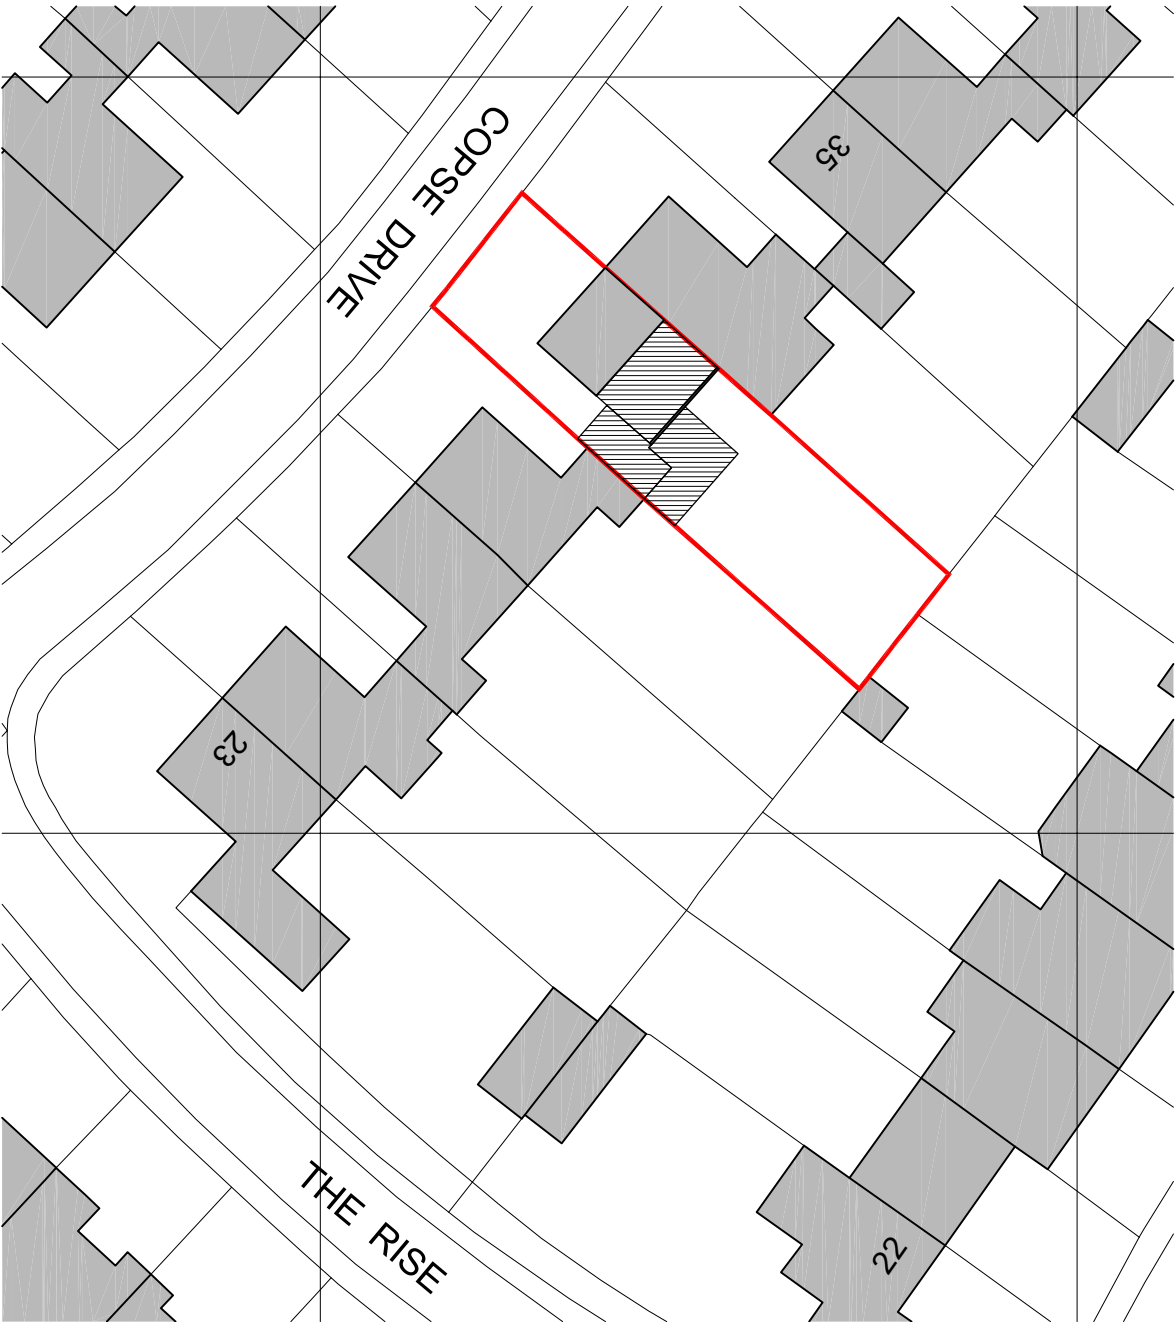

Block Plan - As Proposed
Scale: 1:500

Rev	Description	Date	Initials
FOR PLANNING SUBMISSION			

HOLTHAM+NEWMAN
ARCHITECTS


The Old Dairy, 282a Hyde End Road,
Sutton Coldfield, Birmingham,
B37 1DN
T: 0771 316490
E: info@hnmarchitects.co.uk

Project:
31, Copse Drive
Wokingham
Reading
RG41 1NA

Client
Elisha Strachan and David Higgins

Drawing Title:
Block Plan

As Existing and Proposed		
Scale: 1:500 @ A3	Dwg. No.:	Rev.:
-	2451-P104	-
Drawn by: DH		
Date: Jan 2025		

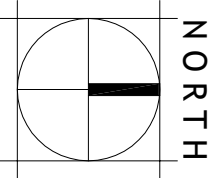

Scale Bar - 1:500