



All dimensions are to be checked on site before work commences.
Figured dimensions to be taken in preference to scaled dimensions.
If in doubt please ask.
© Copyright reserved.

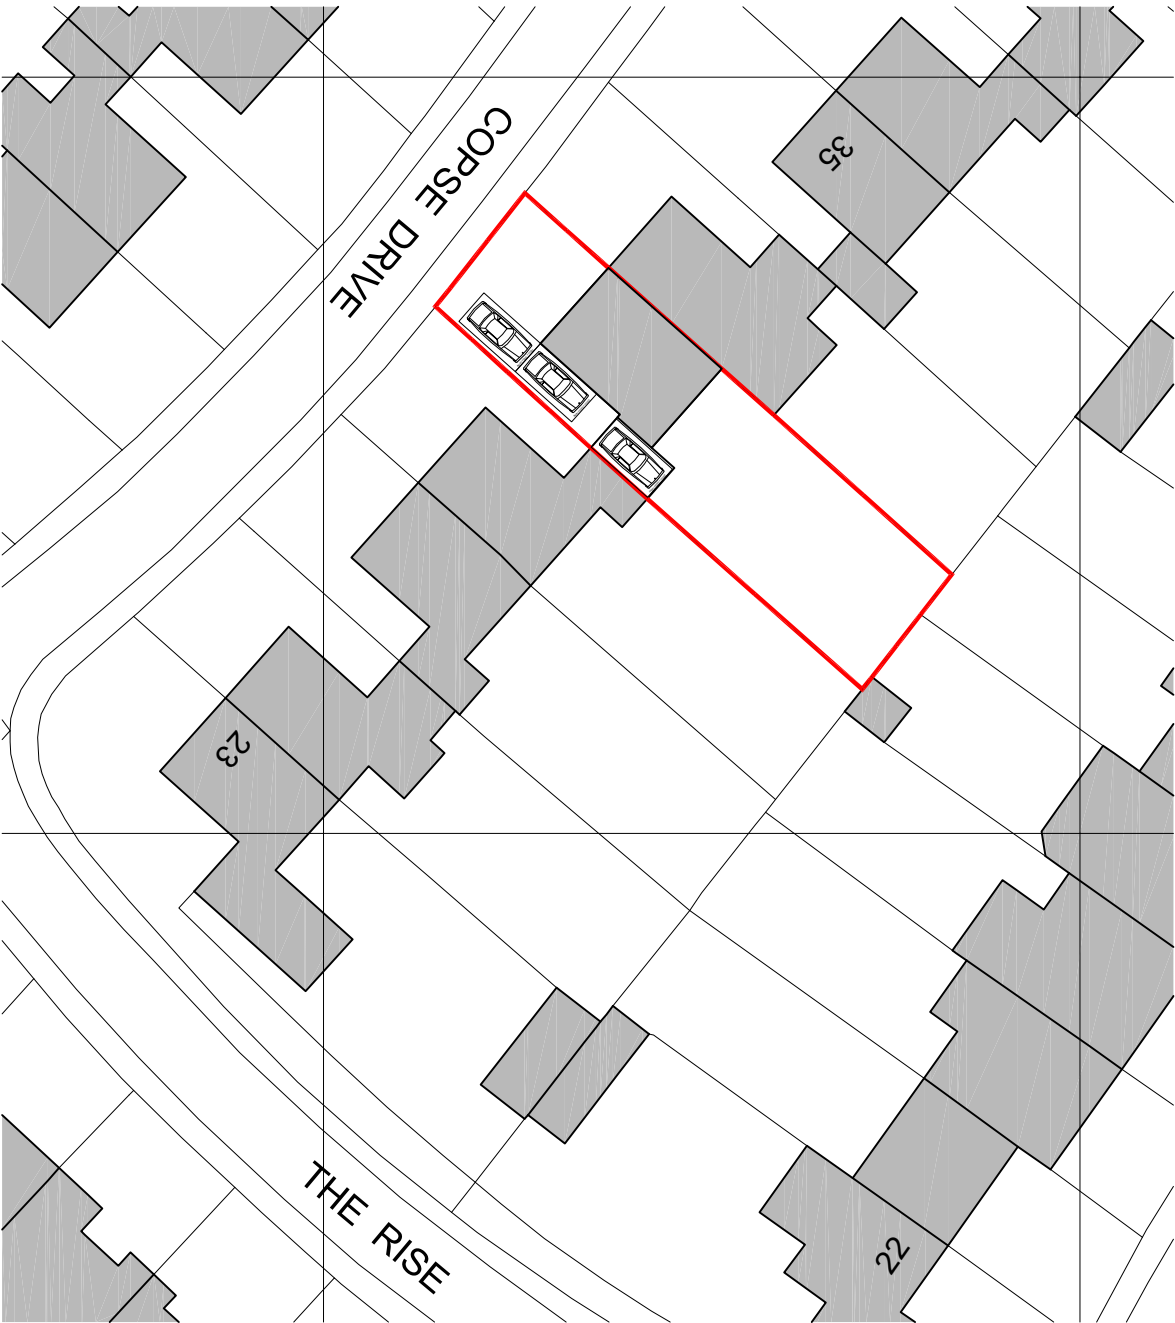


Block Plan - As Existing
Scale: 1:500

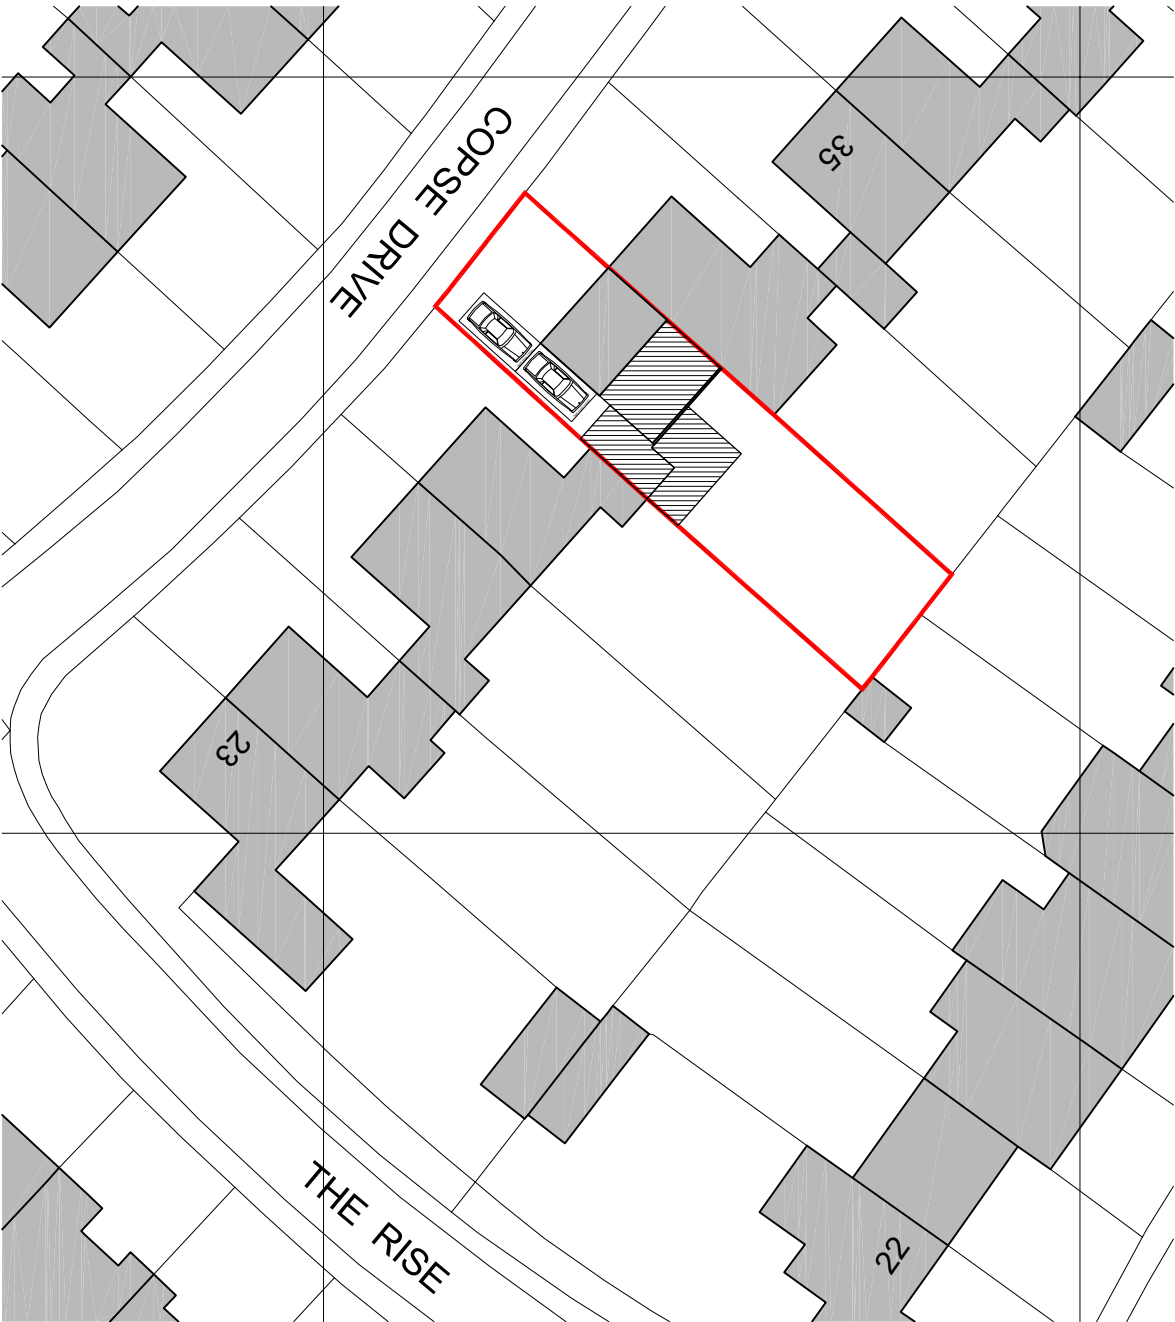

Block Plan - As Proposed
Scale: 1:500

Rev	Description	Date	Initials
FOR PLANNING SUBMISSION			

HOLTHAM+NEWMAN ARCHITECTS The Old Dairy, 282a Hyde End Road, Sutton Coldfield, Birmingham B37 1DN T: 0771 316490 E: info@hnmarchitects.co.uk			
Project: 31, Copsse Drive Wokingham Reading RG41 1NA			
Client Elisha Strachan and David Higgins			
Drawing Title: Block Plan Car Parking Layout			
As Existing and Proposed			
Scale: 1:500 @ A3		Dwg. No.:	Rev.:
-		2451-P105	-
Drawn by: DH			
Date: Jan 2025			

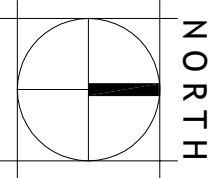

Scale Bar - 1:500