All dimensions are to be checked on site before work commences.
Figured dimensions to be taken in preference to scaled dimensions.
If in doubt please ask.
© Copyright reserved.

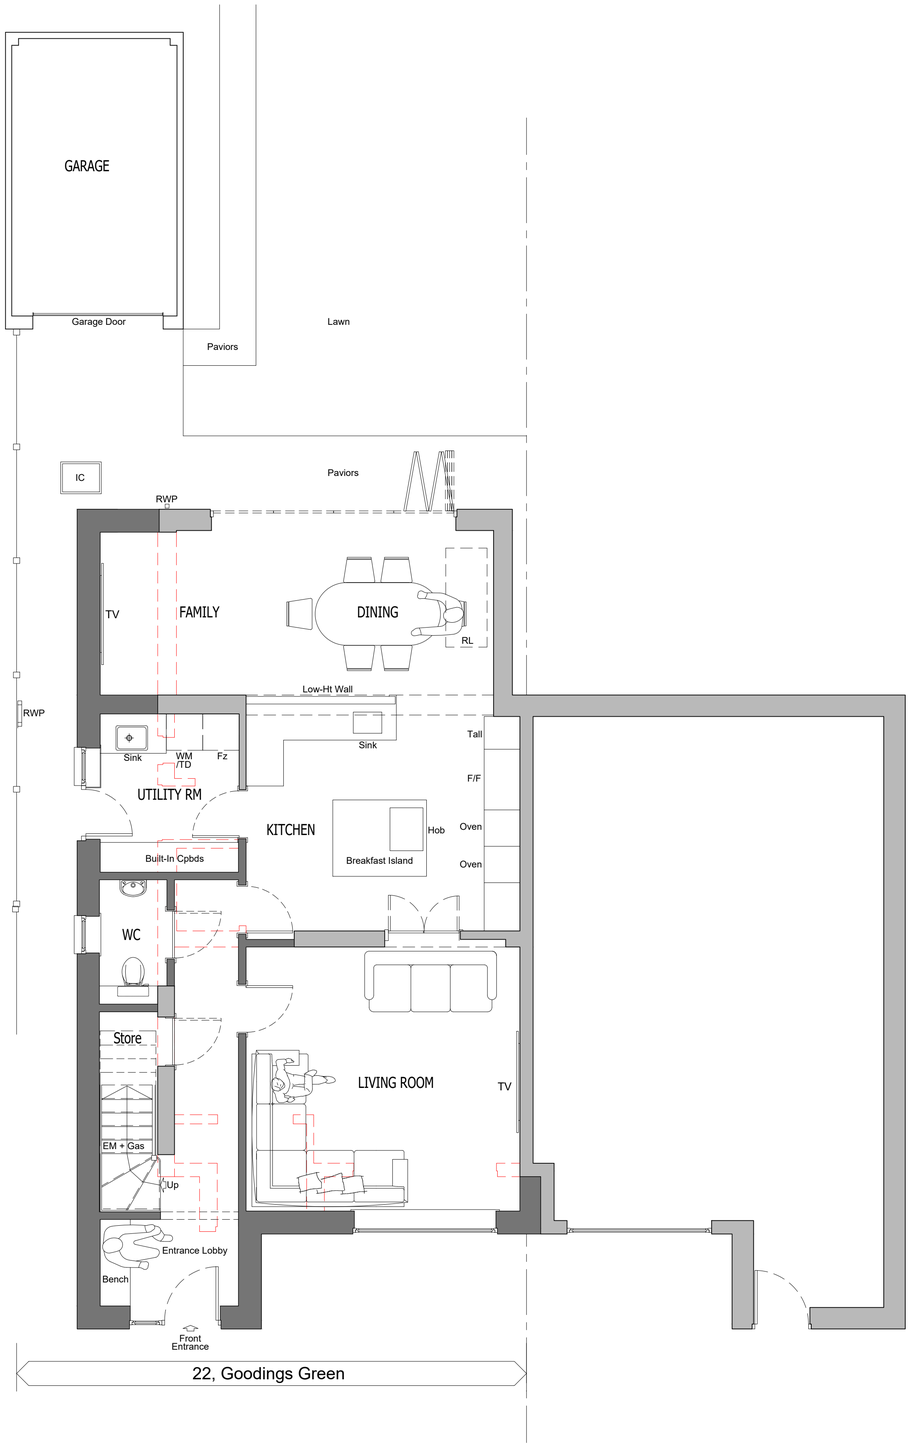

GROUND FLOOR PLAN As Proposed
Scale 1:50

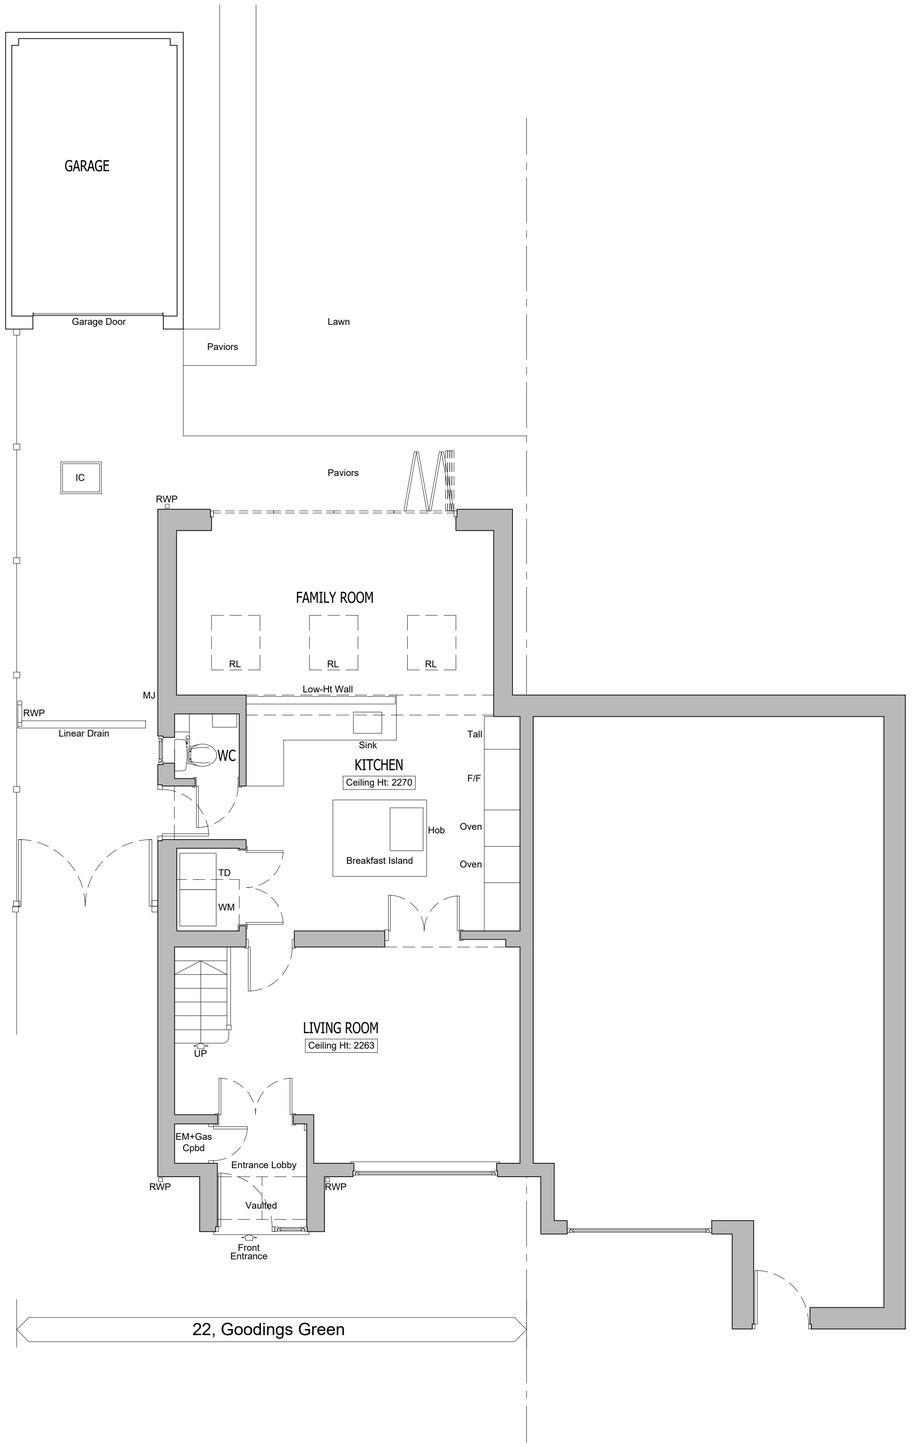

GROUND FLOOR PLAN As Existing
Scale 1:50

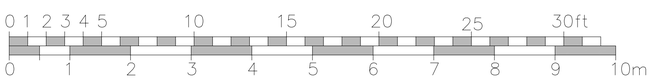

Scale Bar 1:50

Rev	Description	Date	Initials
	FOR PLANNING SUBMISSION		

HOLTHAM+NEWMAN
ARCHITECTS

The Old Dairy
282a Hyde End Road, Spencer's Wood,
Reading, Berkshire RG7 1DN

T: 07971 316499
E: hello@hnarchitects.co.uk

Project:
22, Goodings Green
Wokingham
Reading
RG40 1SB

Client
Mr and Mrs J. Young

Drawing Title:
General Arrangement Plans
Ground Floor Levels
-
As Existing and Proposed

Scale:	1:50 @ A1	Dwg. No.:	Rev.:
	-	2622-P100	-
Drawn by:	DH		
Date:	Oct 2026		